


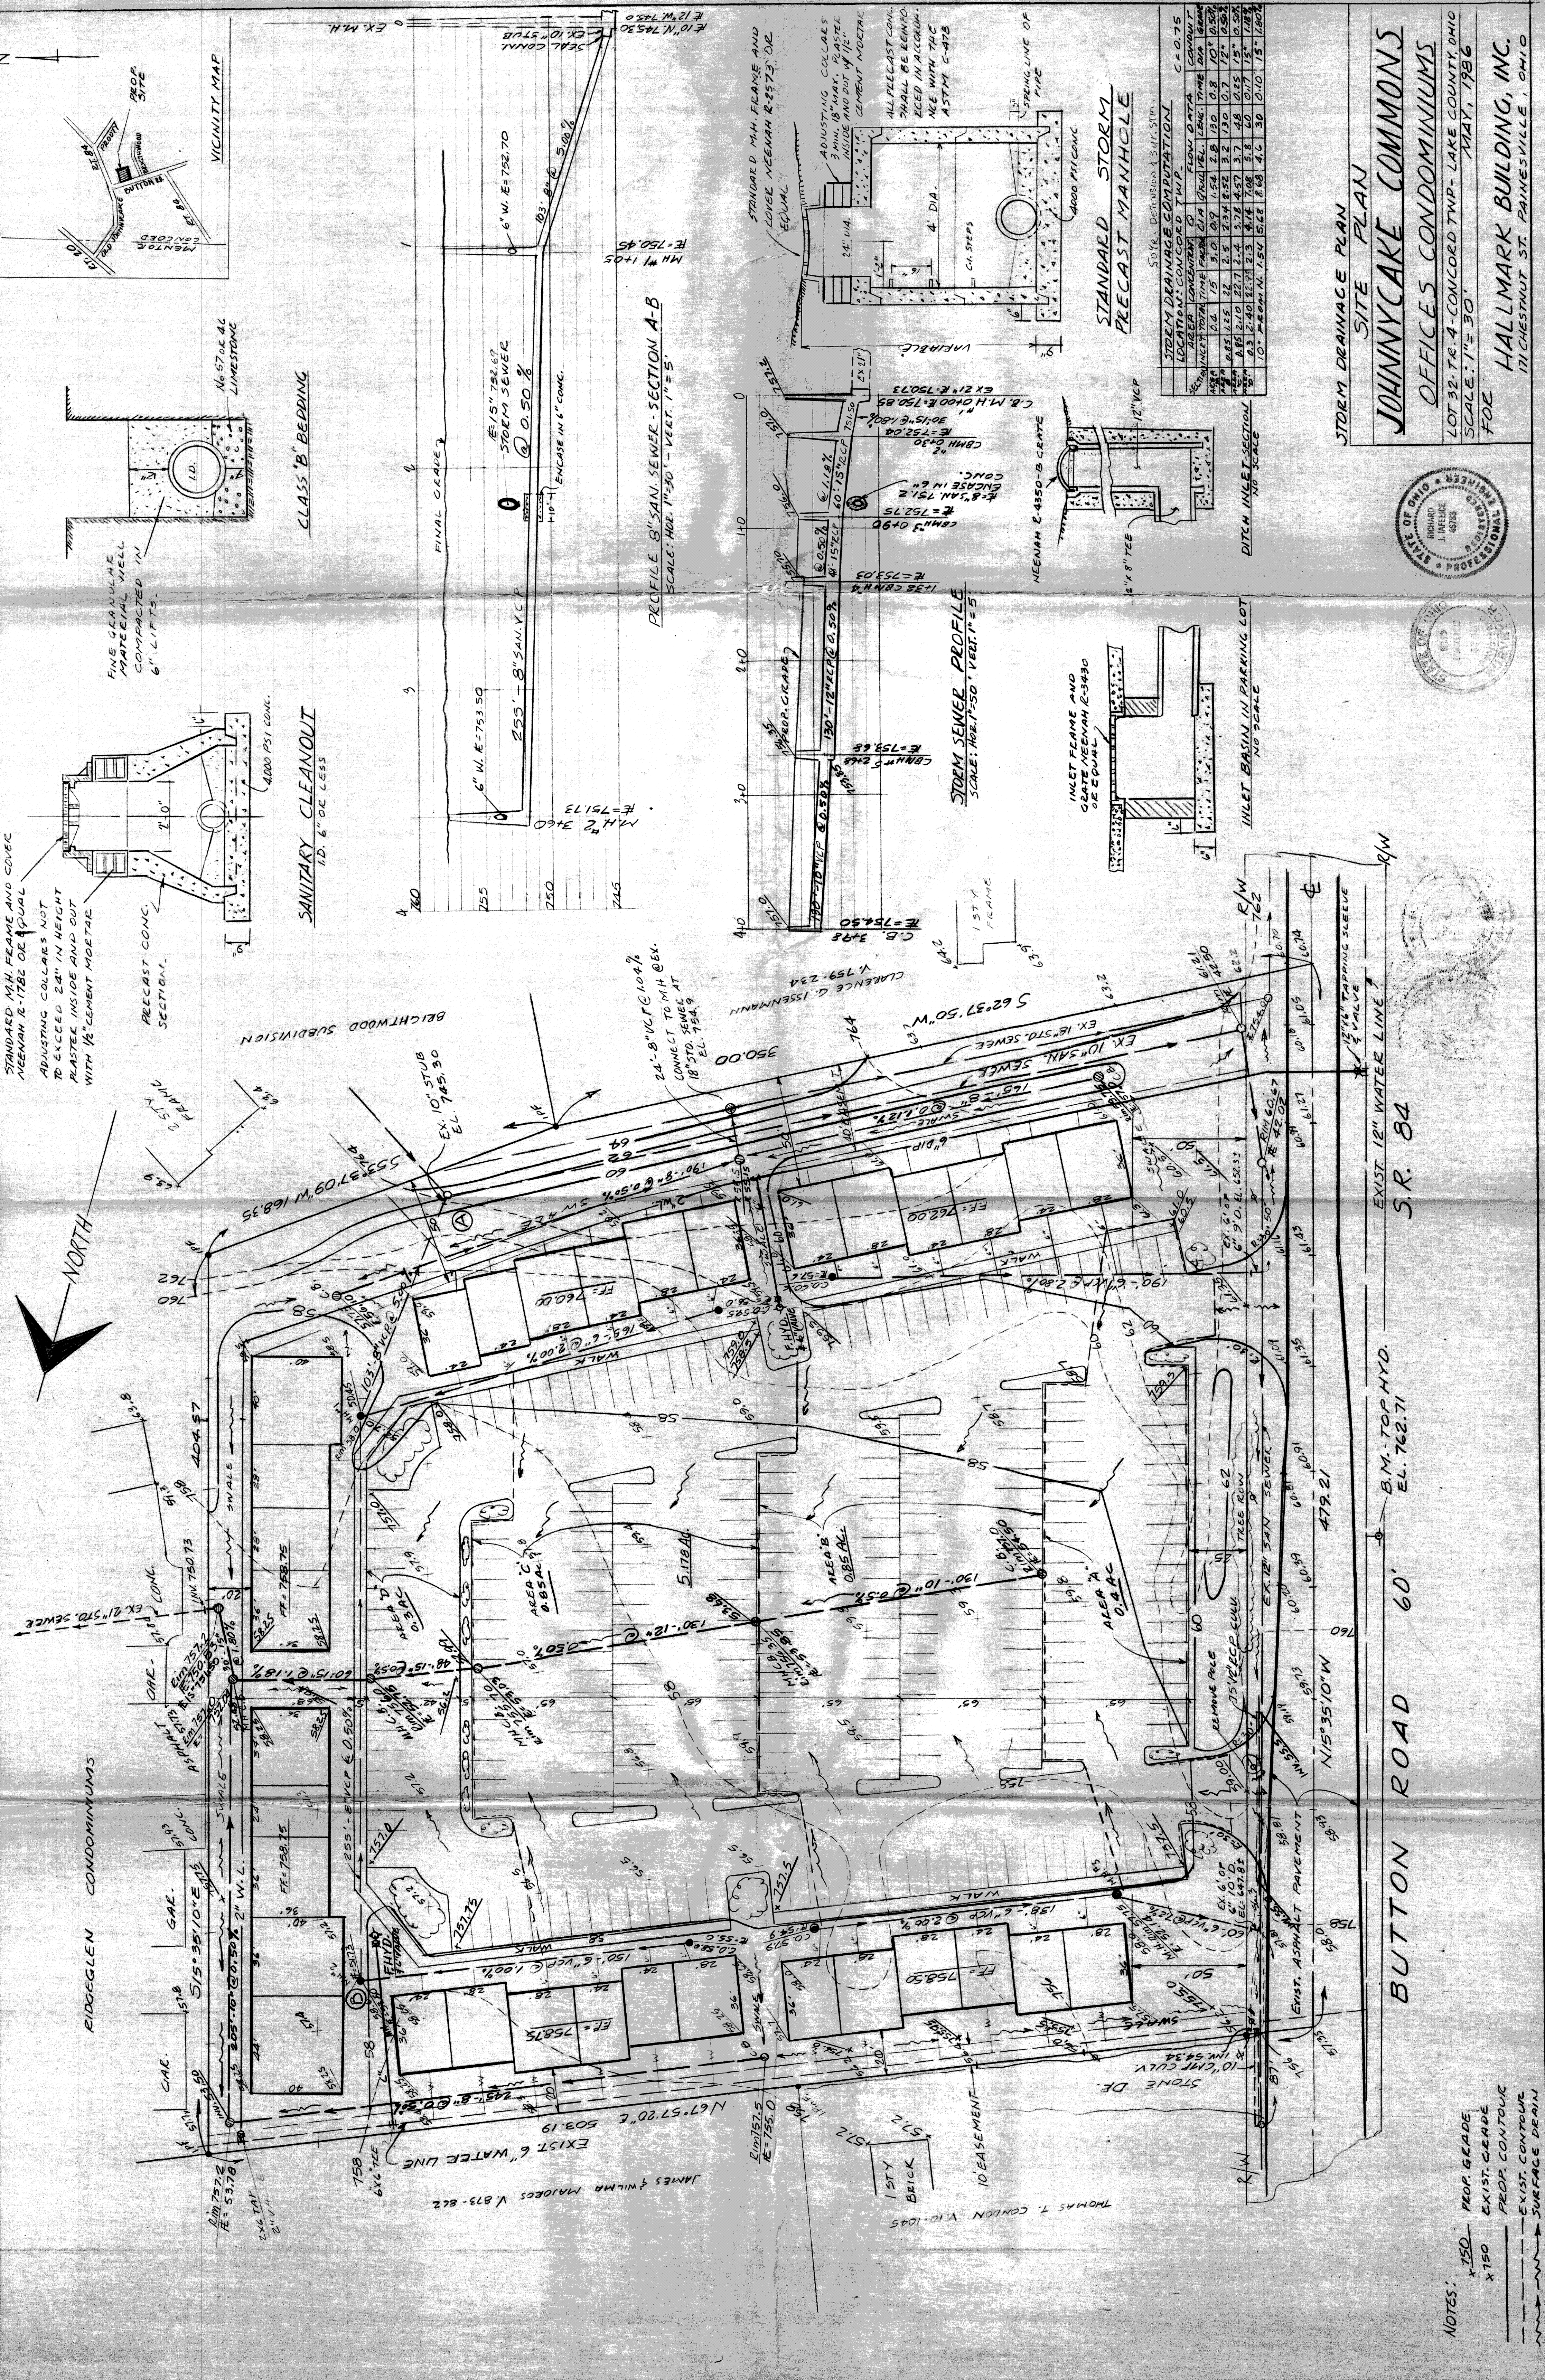

NOTES:

|       |                |
|-------|----------------|
| X 150 | PROP. GRADE    |
| X 150 | EXIST. GRADE   |
| _____ | PROP. CONTOUR  |
| _____ | EXIST. CONTOUR |
| _____ | SURFACE DRAIN  |

TORM DRAINAGE PLAN  
 SITE PLAN  
 JOHNNYCAKE COMMONS  
 OFFICES CONDOMINIUMS  
 LOT 32, TR. 4-CONCORD TWP- LAKE COUNTY, OHIO  
 SCALE: 1"= 30'  
 MAY, 1986  
 FOR  
 HALLMARK BUILDING, INC.  
 111 CHESTNUT ST. PAINESVILLE, OHIO

A circular professional engineer seal for the State of Ohio. The outer ring contains the text "STATE OF OHIO" at the top and "PROFESSIONAL ENGINEER" at the bottom, separated by small stars. The inner circle contains the name "RICHARD J. LAFELICE" and the license number "46783". The seal is stamped in black ink on a light-colored background.

A circular library stamp from the State of Ohio. The outer ring contains the text "STATE OF OHIO" at the top and "LIBRARY" at the bottom. The center of the stamp features the date "1907" and the word "JAN" below it.