

SITE PLAN

LEBOY, LAKE COUNTY, OHIO

for: GERRI KOSLOWSKI
844-B BULLITT DR. MARIETTA, OHIO

SUBDIVISION: VOL. - PG. NAME: LOT 13
SHEET NO. STREET: 78-15-33 PAGE 03 OF 10
FORM: PARCEL NO. SHEET

LEGEND
SANITARY MANHOLE
STORM MANHOLE
INLET OR CATCH BASIN
HYDRANT
EXISTING CONTOURS
PROPOSED CONTOUR
EXIST. ELEV. 5-1000 PROP. ELEV. 1000

REMARKS
ALL BOUNDARY DATA SHOWN WAS OBTAINED FROM IDEEDS, RECORDED
SUBDIVISION PLAT OR OTHER PUBLIC RECORDS
LOCATIONS AS SHOWN OF ADJACENT WELLS AND SEPTIC TANKS OBTAINED FROM
LAKE COUNTY HEALTH DEPARTMENT

DESIGN CERTIFICATION
THIS PLAT WAS PREPARED BY ME, AND IS CORRECT
TO THE BEST OF MY KNOWLEDGE AND BELIEF.
NAME: SURVEYOR REGISTRATION NO. 6343

CHECK LIST
NO. OF BEDROOMS
DIMENSIONS
SEWER SIZE & GR. LOC.
SAN. MH. CAST. ELEV. INV. ELEV.
SUBLOT NO. PARCEL NO.
SURROUNDING OWNERS
BLDG. DIMENSIONS FIN. GR.
BLDG. TIES F.T. GRADERS
ADJACENT TYPE WIDTH THICKNESS
SIDEWALK TYPE DIA. LENGTH
CULVERT TYPE DIA. LENGTH
ROCK OUTCROPPINGS

PLAN PREPARED BY:
BABCOCK • JONES & ASSOCIATES, INC.
PAINESVILLE, OHIO
NO. DATE BY
1 2 3 4 5 6
DRAWN BY: DATE: 4/11/86
CHK'D: DATE: 4/11/86
CREW: CHIEF: 86053

"AS BUILT" CERTIFICATION
I, HEREBY CERTIFY THAT THE CIRCLED GRADES ARE EXISTING
FINISH GRADES CHECKED IN THE FIELD ON 19
AND ARE CORRECT TO THE BEST OF MY KNOWLEDGE AND BELIEF.


REGISTERED SURVEYOR REG. NO.

Reviewed and Accepted
LAKE COUNTY GENERAL HEALTH DISTRICT
DATE: 4-15-86
JOEL LUOMA, R.S., M.P.H.
Health Commissioner

SEWAGE DISPOSAL PERMIT MUST BE
OBTAINED BY A LAKE COUNTY LICENSED
INSTALLER BEFORE INSTALLATION IS
STARTED.


LOW YIELD WATER
FIXTURES REQUIRED
ON ALL:
Shower Head
Toilet

LEBOY TOWNSHIP
ZONING APPROVED
14129
4/11/86

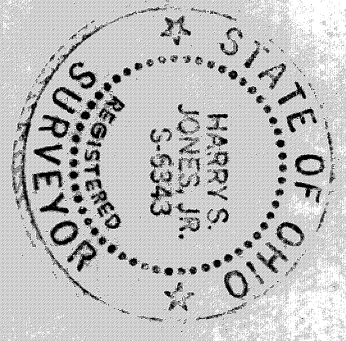

- A. To be brought to finished grade
1. Sept. & catch basins covers
2. Sept. & box cover
3. Discharge box cover
4. Vent stacks
B. To find depths of existing tanks
to be 4'-6" deep into septic tanks
C. All new tanks to be installed into
septic tanks

HYDRAULIC PROFILE
SCALE: HORIZ. 1"=50'
VERT. 1"=5'

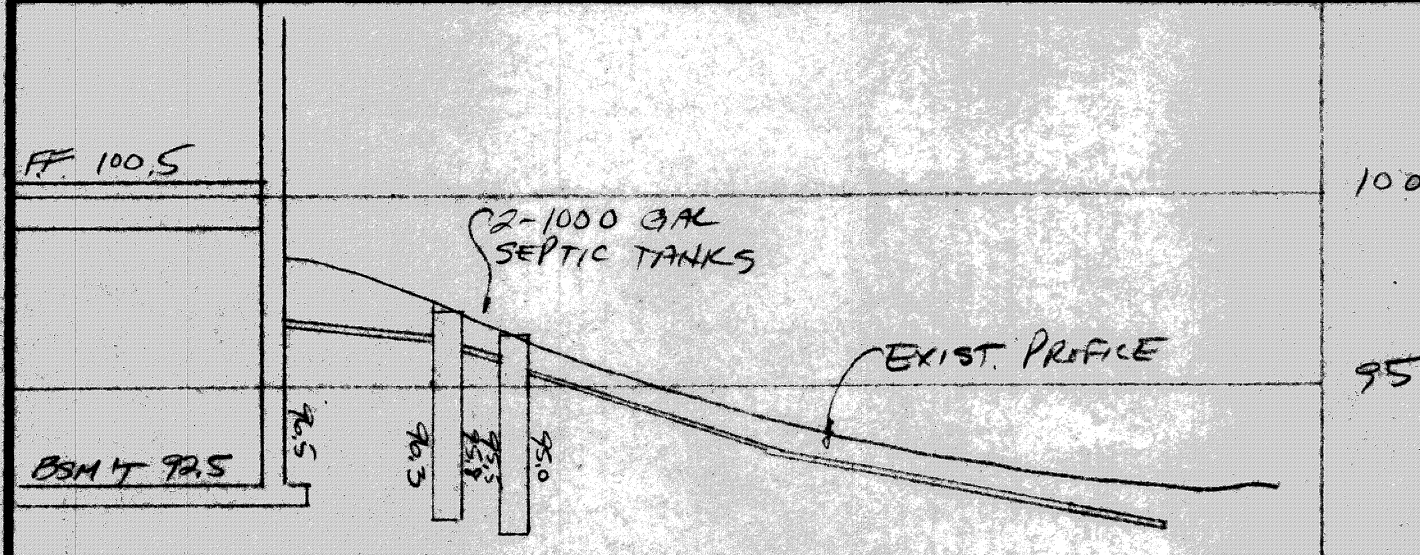

CHALON ROAD - 60'

