



RODGERS
J. 853 PL. 265
11 85° 03' 30" W
544.57
to creek ditch
from 82

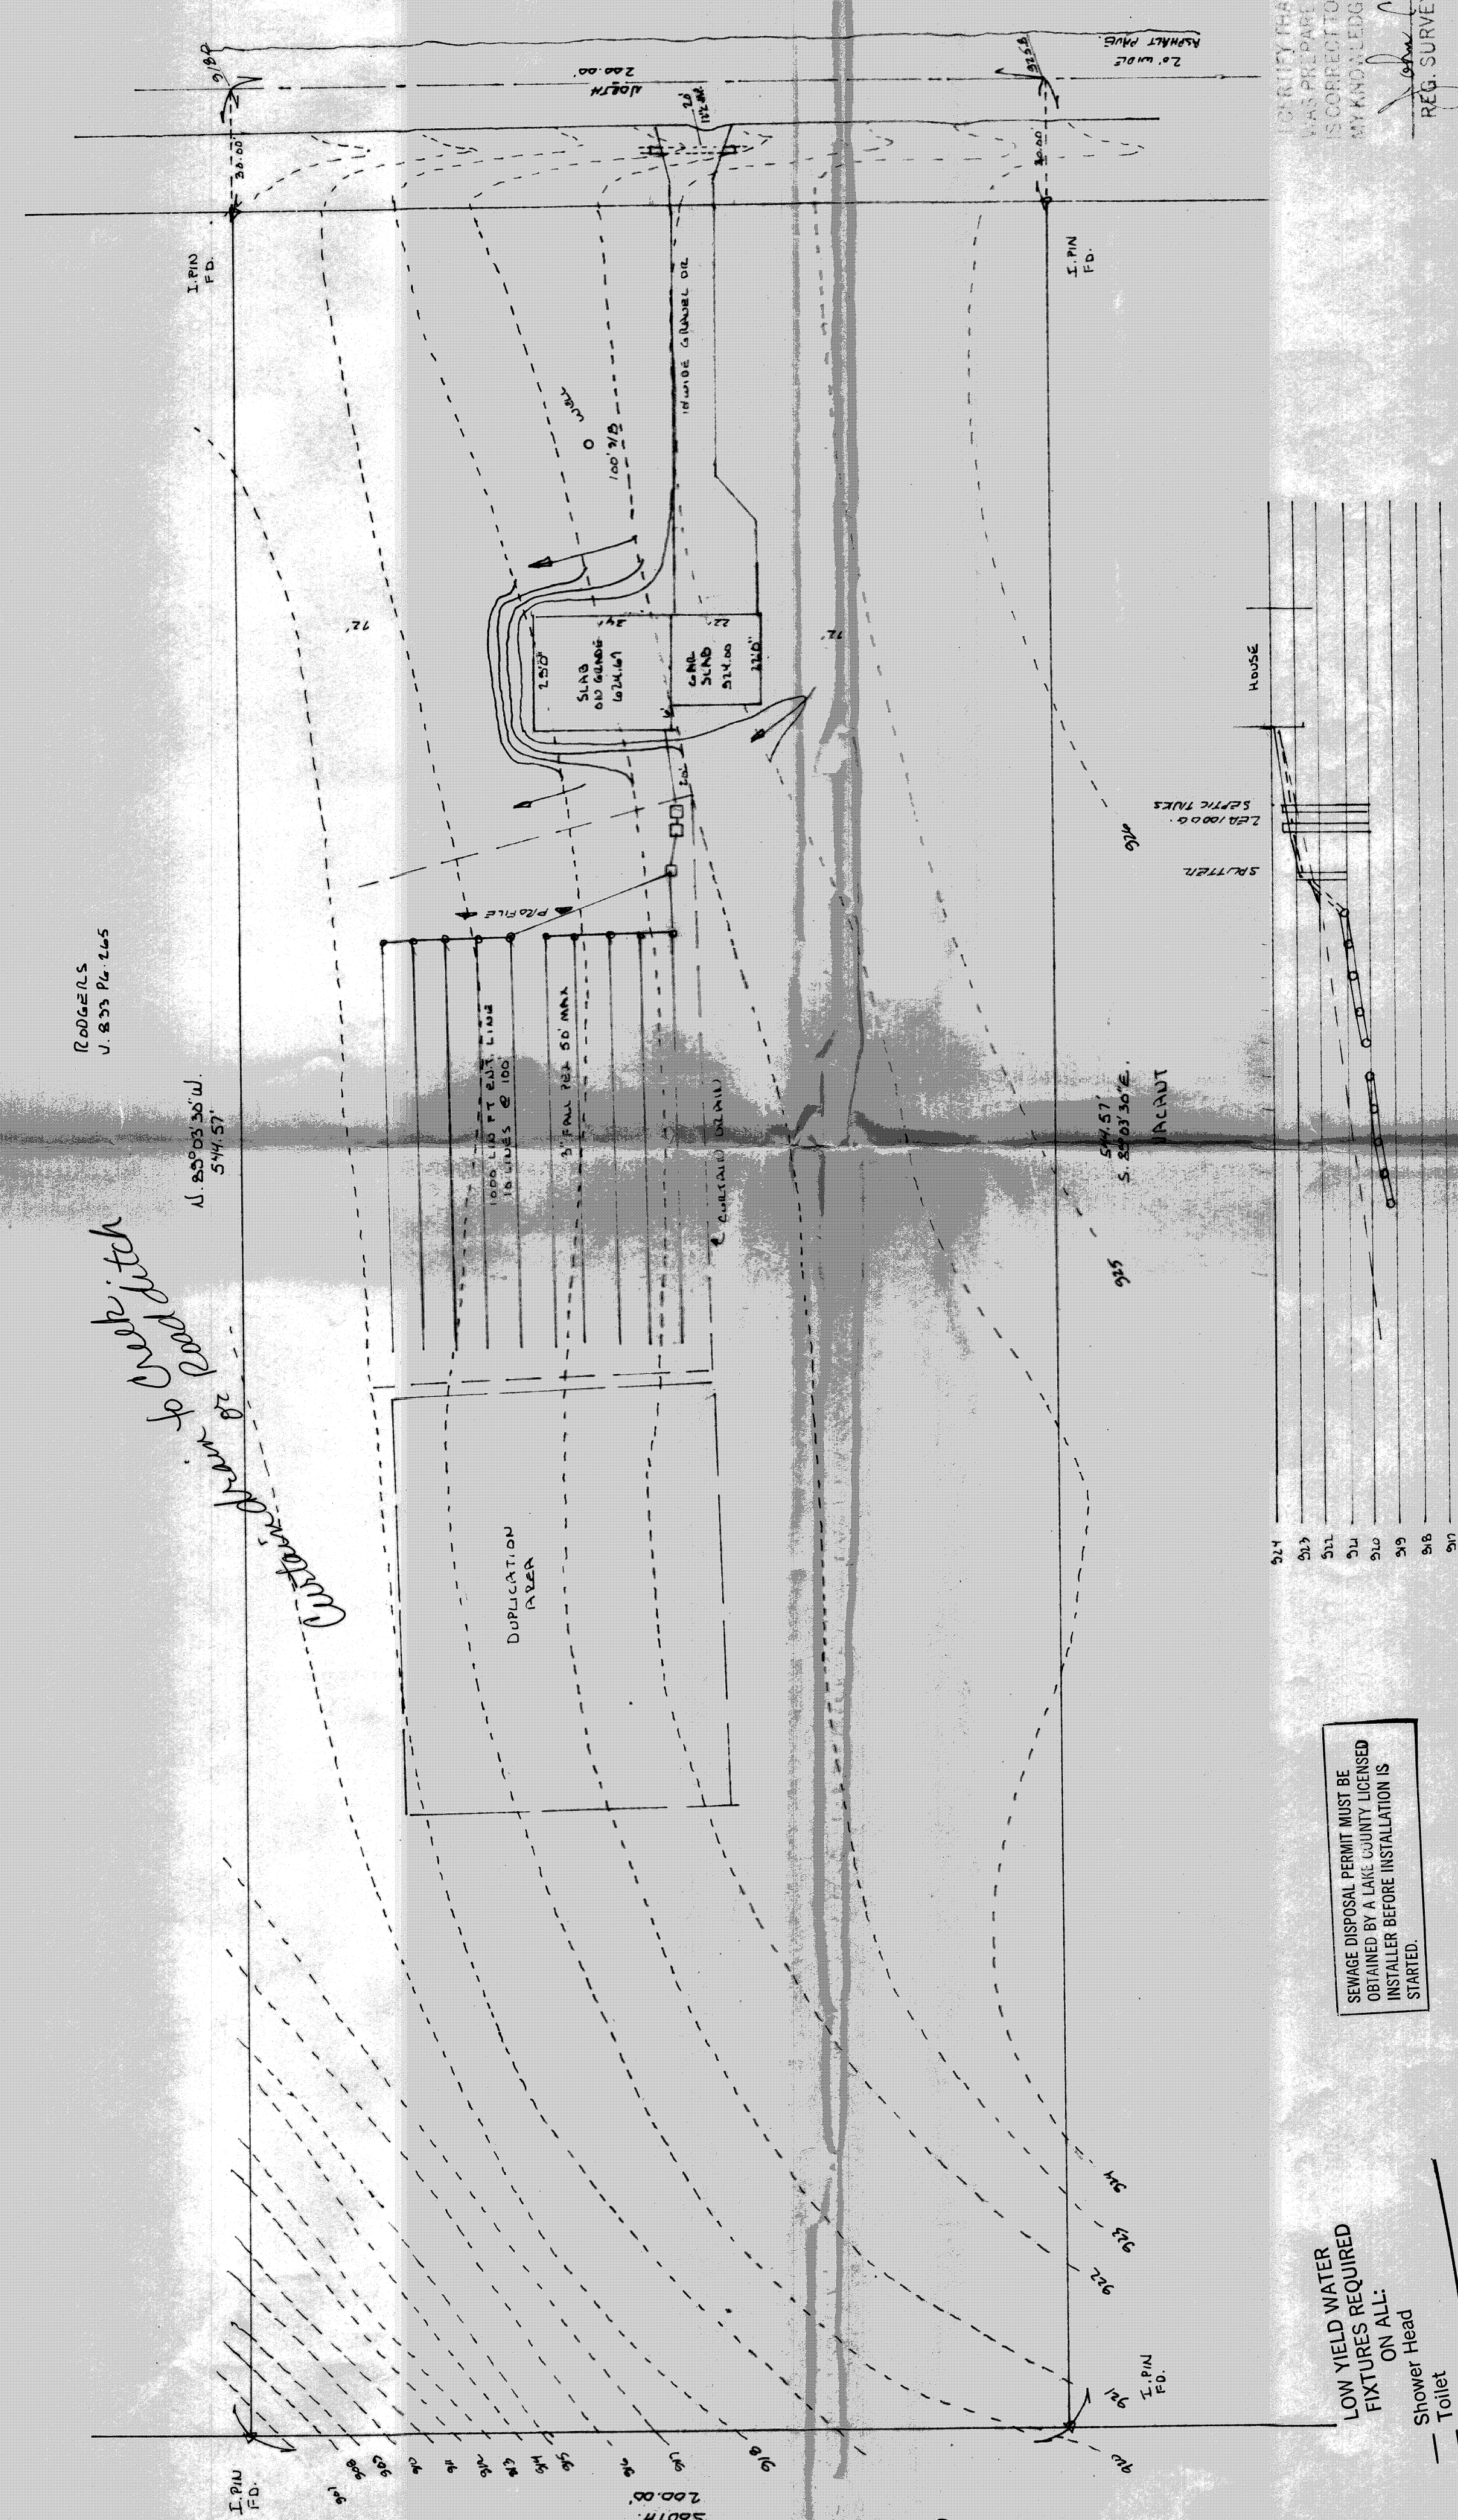


I CERTIFY THAT THIS PLAN
WAS PREPARED BY ME AND
IS CORRECT TO THE BEST OF
MY KNOWLEDGE AND BELIEF
John C. Skonieczny
REG. SURVEYOR #6356
JOHN C. SKONIECZNY
7739 VIEWMOUNT DR.
PAINESVILLE, OHIO 44077
PH. 352-7742

SITE PLAN FOR: CHARLES J. TOMAN	
SCALE: 1" = 30'	APPROVED BY
DATE: NOV 87	DRAWN BY <i>JCT</i>
PAUIDE RD.	
TOWNSHIP OF LEROY COUNTY OF LAKE STATE OF OHIO	
DRAWING NUMBER	

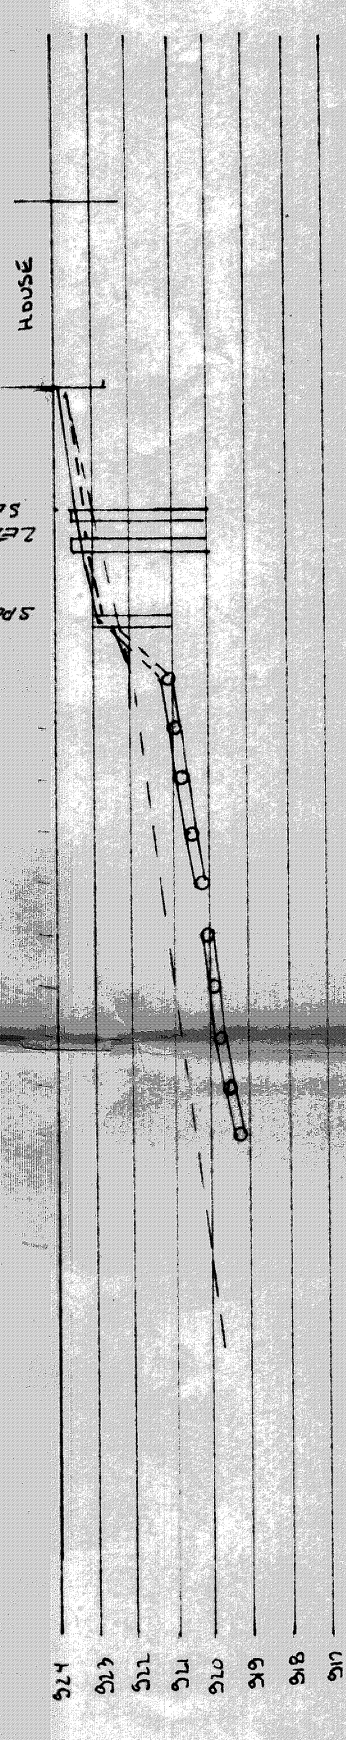

PROFILE
HDD 1" = 30'
VCL 1" = 8'

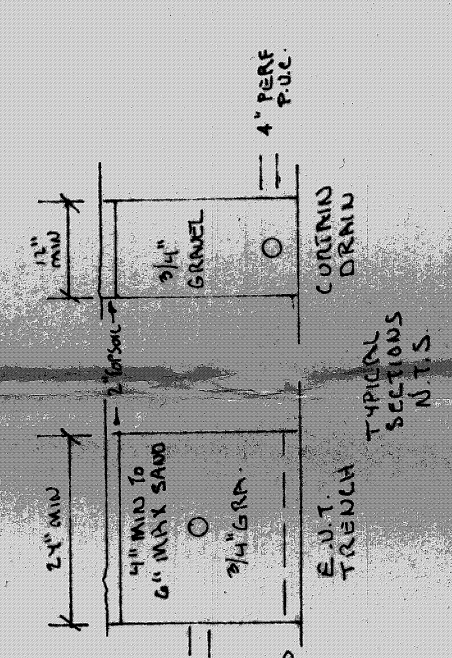

EXISTING GRADES
PROPOSED GRADES

SEWAGE DISPOSAL PERMIT MUST BE
OBTAINED BY A LAKE COUNTY LICENSED
INSTALLER BEFORE INSTALLATION IS
STARTED.

Reviewed and Accepted
LAKE COUNTY GENERAL HEALTH DISTRICT
Date 11-14-87
JOEL LUCIA, R. S. M. P. H.
Health Commissioner
BY *Joel Lucia*

LOW YIELD WATER
FIXTURES REQUIRED
ON ALL:
Shower Head
Toilet

- A. To be brought to finished grade
1. Septic tank manhole covers
 2. Splitter box cover
 3. Distribution box cover
 4. Vent pipes
- B. No footer drains or downspouts
to be discharged into septic tanks
- C. All waste water to be discharged into
septic tanks