

SITE PLAN

PAINESVILLE LAKE COUNTY, OHIO

for: DAVE MURARO

CLIENT: 7640 KING MEMORIAL RD., MENTOR, OHIO 44060

ADDRESS: 7640 KING MEMORIAL RD. CITY: MENTOR, OHIO 44060

HEATSEAL	NAME	LOT	TRACT
SUBDIVISION	E-35	VOLUME	PAGE
SUBLOT NO.	FANWOOD DR.	PERMITS/NO.	STREET

CURVE DATA
R = 81.62'
Δ = 6°16'00"
C = 81.57'
B = 55°50'00" W

HOUSE BEARING
S 58°50'00" W

FANWOOD DRIVE 60'

B.M. - TOP OF HYD.
ELEV. 711.94

This Permit Expires
DEC 08 1987
PAINESVILLE TOWNSHIP
ZONING APPROVED
6582
L. E. & M. W. Zoning Inspector 11/18/87

HOUSE DETAIL

REGISTERED SURVEYOR

REG. NO.

"AS BUILT" CERTIFICATION
I, HEREBY CERTIFY THAT THE CIRCLED GRADES ARE EXISTING
FINISH GRADES CHECKED IN THE FIELD ON 19
AND ARE CORRECT TO THE BEST OF MY KNOWLEDGE AND BELIEF.

NO.	DATE	BY
1		
2		
3		
4		
5		

PLAN PREPARED BY:

ACER 88A

DATE: DEC. 5, 1986

DRAWING NO. 860127-00

CHECK LIST

NO. OF BEDROOMS
DIMENSIONS
BEARING
TIE TO NEAREST STREET
SUBLOT NO. PARCEL NO.
SURROUNDING OWNERS
BLDG. DIMENSIONS FIN. GR.
BLDG. TIES P.L.N. GRADES
ARROW TYPE WIDTH THICKNESS
SIDEWALK TYPE DIA. LENGTH
ROCK OUTCROPPINGS

DESIGN CERTIFICATION
THIS PLAN WAS PREPARED BY ME, AND IS CORRECT
TO THE BEST OF MY KNOWLEDGE AND BELIEF.
Surveyor: David B. Waples
Registration No. 6634


REMARKS

ALL BOUNDARY DATA SHOWN WAS OBTAINED FROM (RECORDS, RECORDED
SUBDIVISION PLAT OR OTHER PUBLIC RECORDS)
LOCATIONS AS SHOWN OF ADJACENT WELLS AND SEPTIC TANKS OBTAINED FROM
LAKE COUNTY HEALTH DEPARTMENT

LEGEND

SANITARY MANHOLE
STORM MANHOLE
INLET OR CATCH BASIN
HYDRAUNT
EXISTING CONTOURS
PROPOSED CONTOURS
EXIST. ELEV.
PROG. ELEV.

WATER VALVE (GAS)
WATER METER (GAS)
AS BUILT ELEVATION
INDICATES
DIRECTION OF
SURFACE DRAINAGE

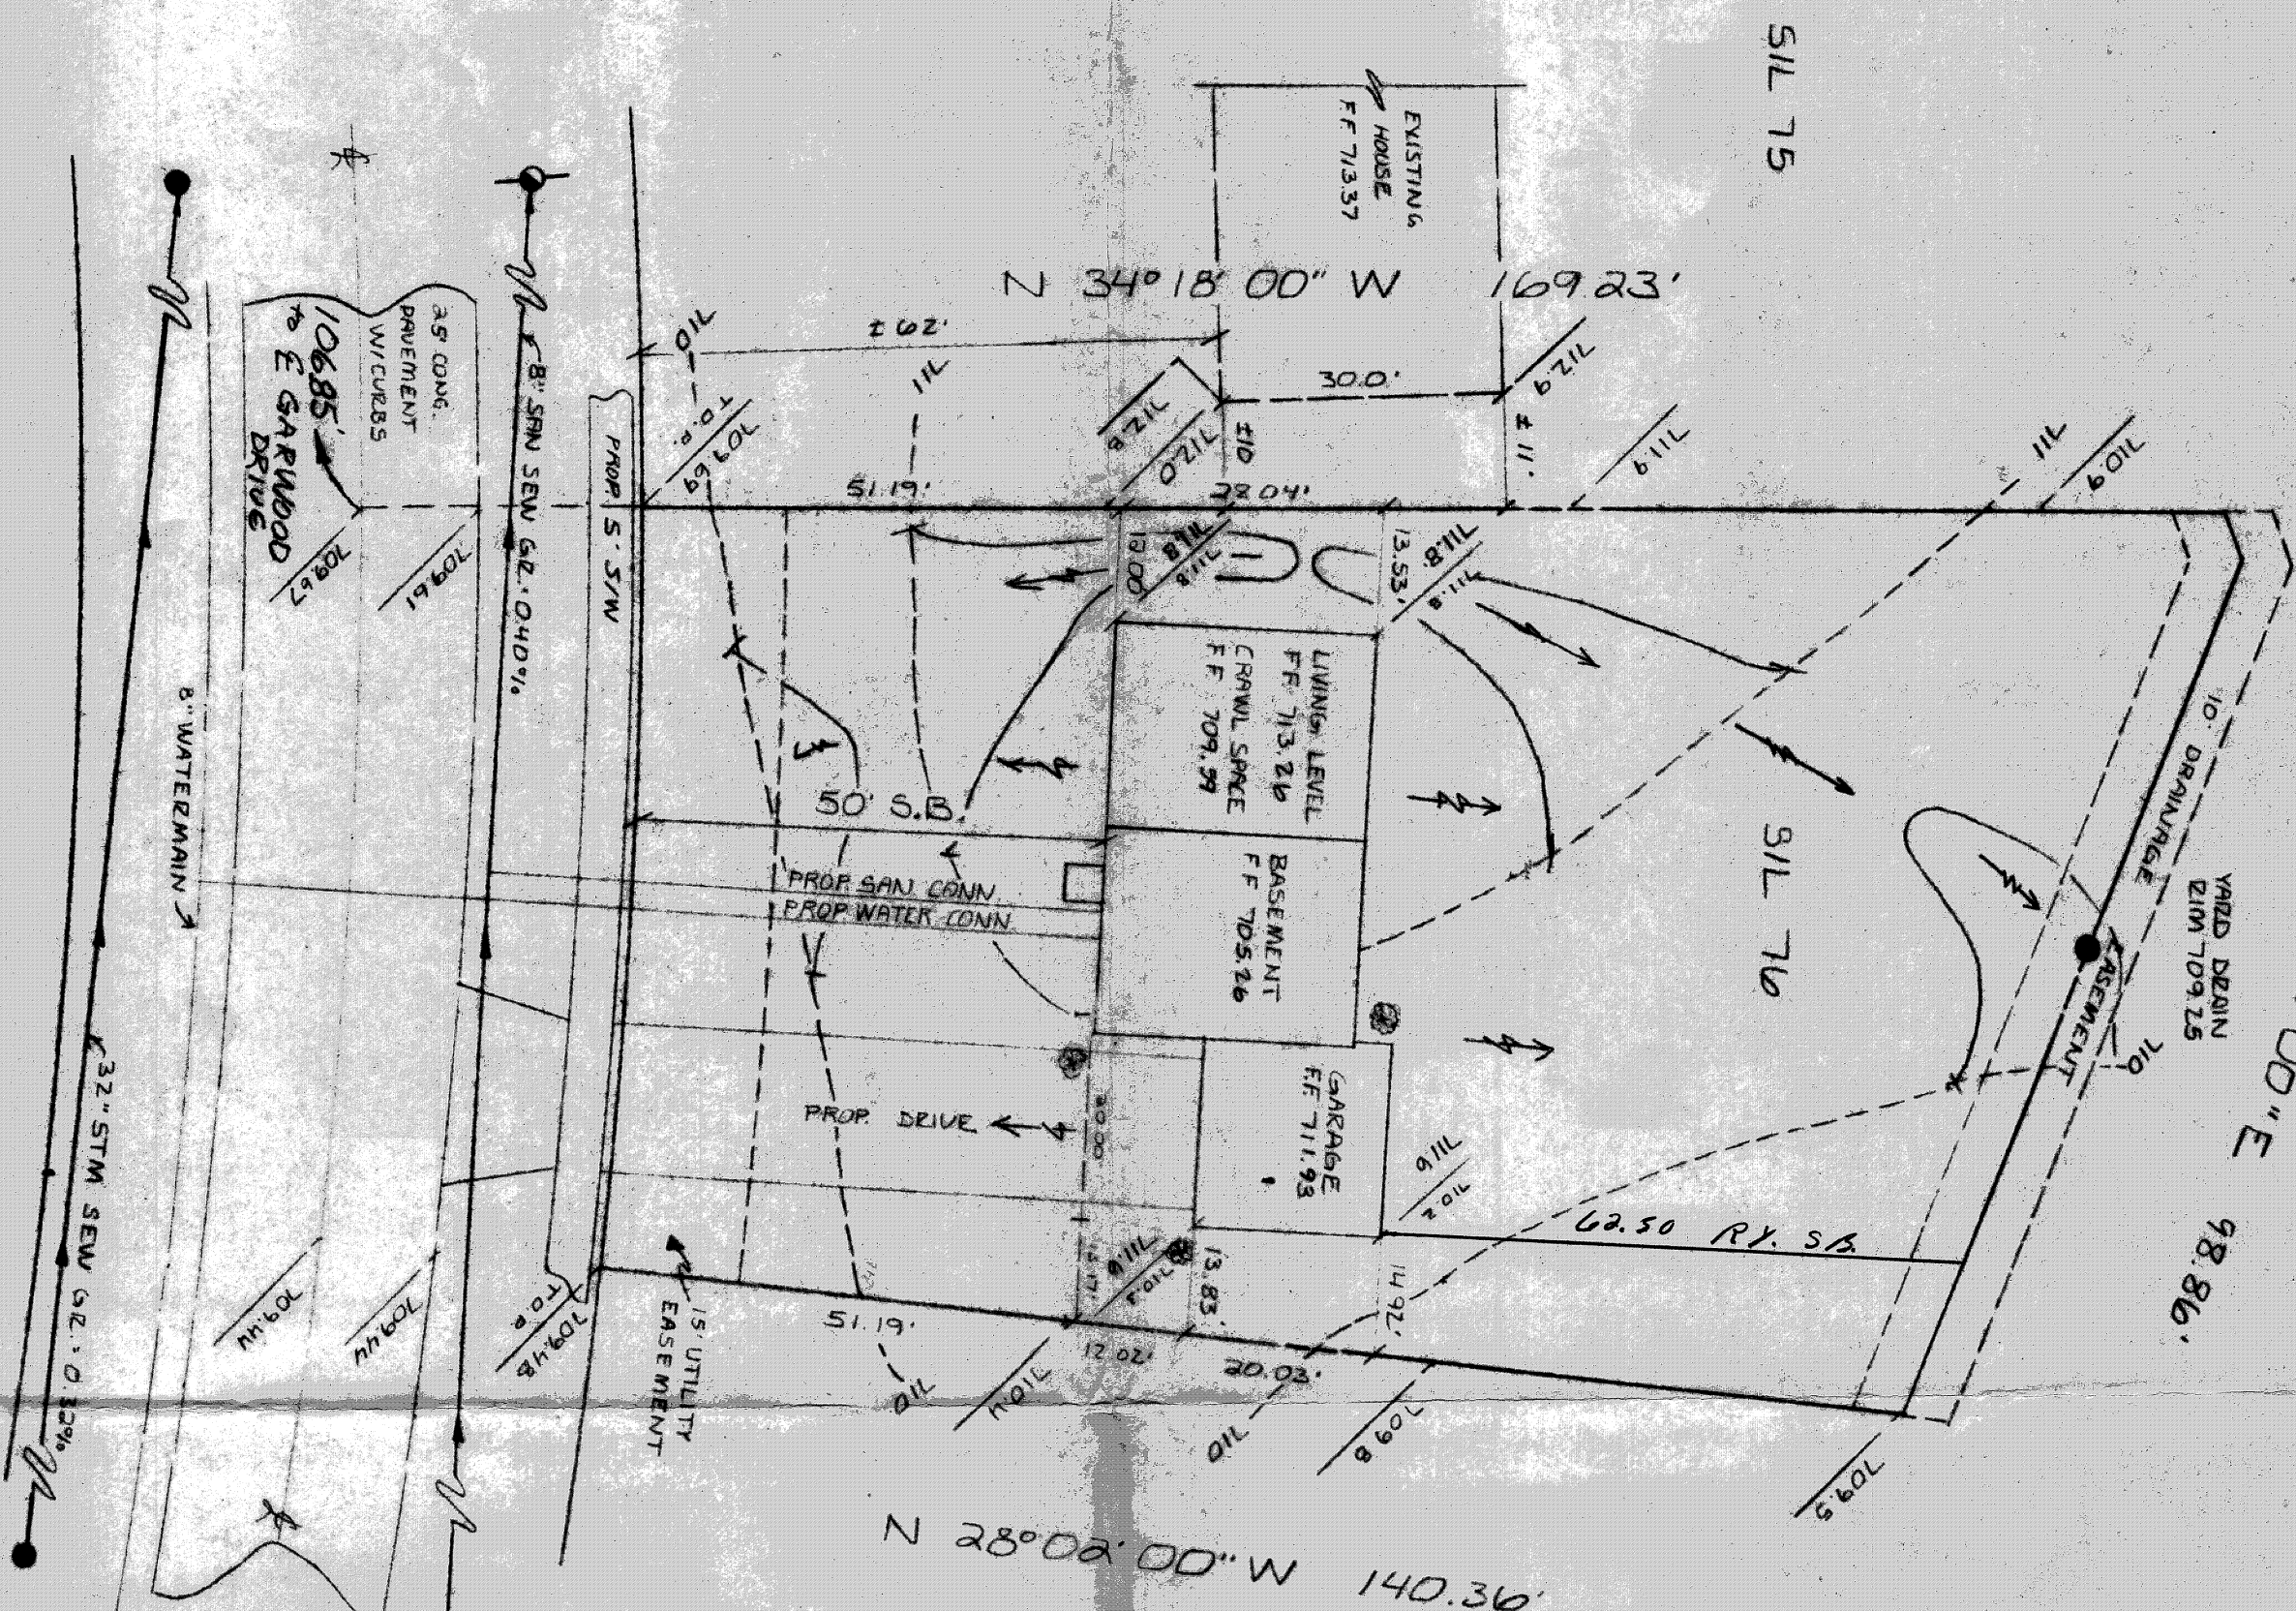

S/L 75

S/L 77
VACANT

Grading Plan Approved
as shown and/or noted
THOMAS P. GILLES, P.E.
Lake County Engineer

By: [Signature]
Date: 12-5-86