
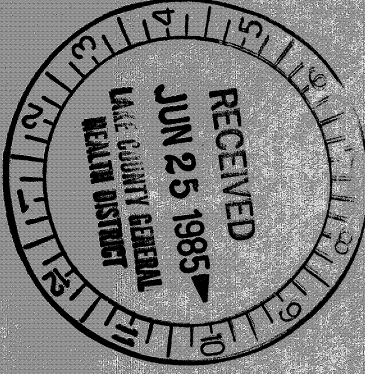


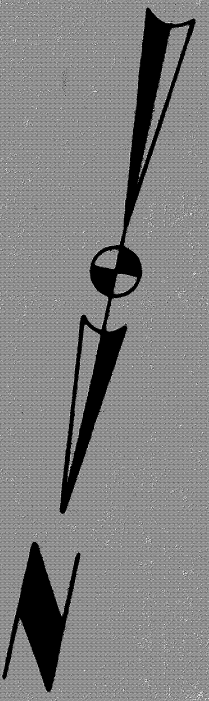

APPROVED  
SIDE LINES & SET BACK  
PER TOWNSHIP ZONING  
E.M. NO. 2890  
ZONING INSPECTOR  
R. W. McLaughlin

Grading Plan App.  
as shown and/or  
THOMAS P. GILL  
Lake County E.  
By *THM* 6-25-85

SEPTIC SYSTEM  
PROFILE: SCALE  
HORIZ. 1" = 20'  
VERT. 1" = 5'

SITE PLAN FOR:  
**ASHEMONT HOMES**  
1051 MADISON AVENUE FAIRBURYVILLE OHIO  
DAVE BROOK VILLAGE SUBD. PERKY TWP. OHIO

**COLPETZER-THOMAS, INC.**  
AN ENGINEERING GROUP

DATE 5/28/85  
SCALE 1" = 20'  
DRAWN BY *CT*  
CHKD BY *CT*  
F&E

CERTIFICATION  
THIS PLAN WAS PREPARED BY ME  
AND IS CORRECT TO THE BEST OF  
MY KNOWLEDGE AND BELIEF  
*Colpetzer-Thomas*  
REG. SURV. NO. 5244

