
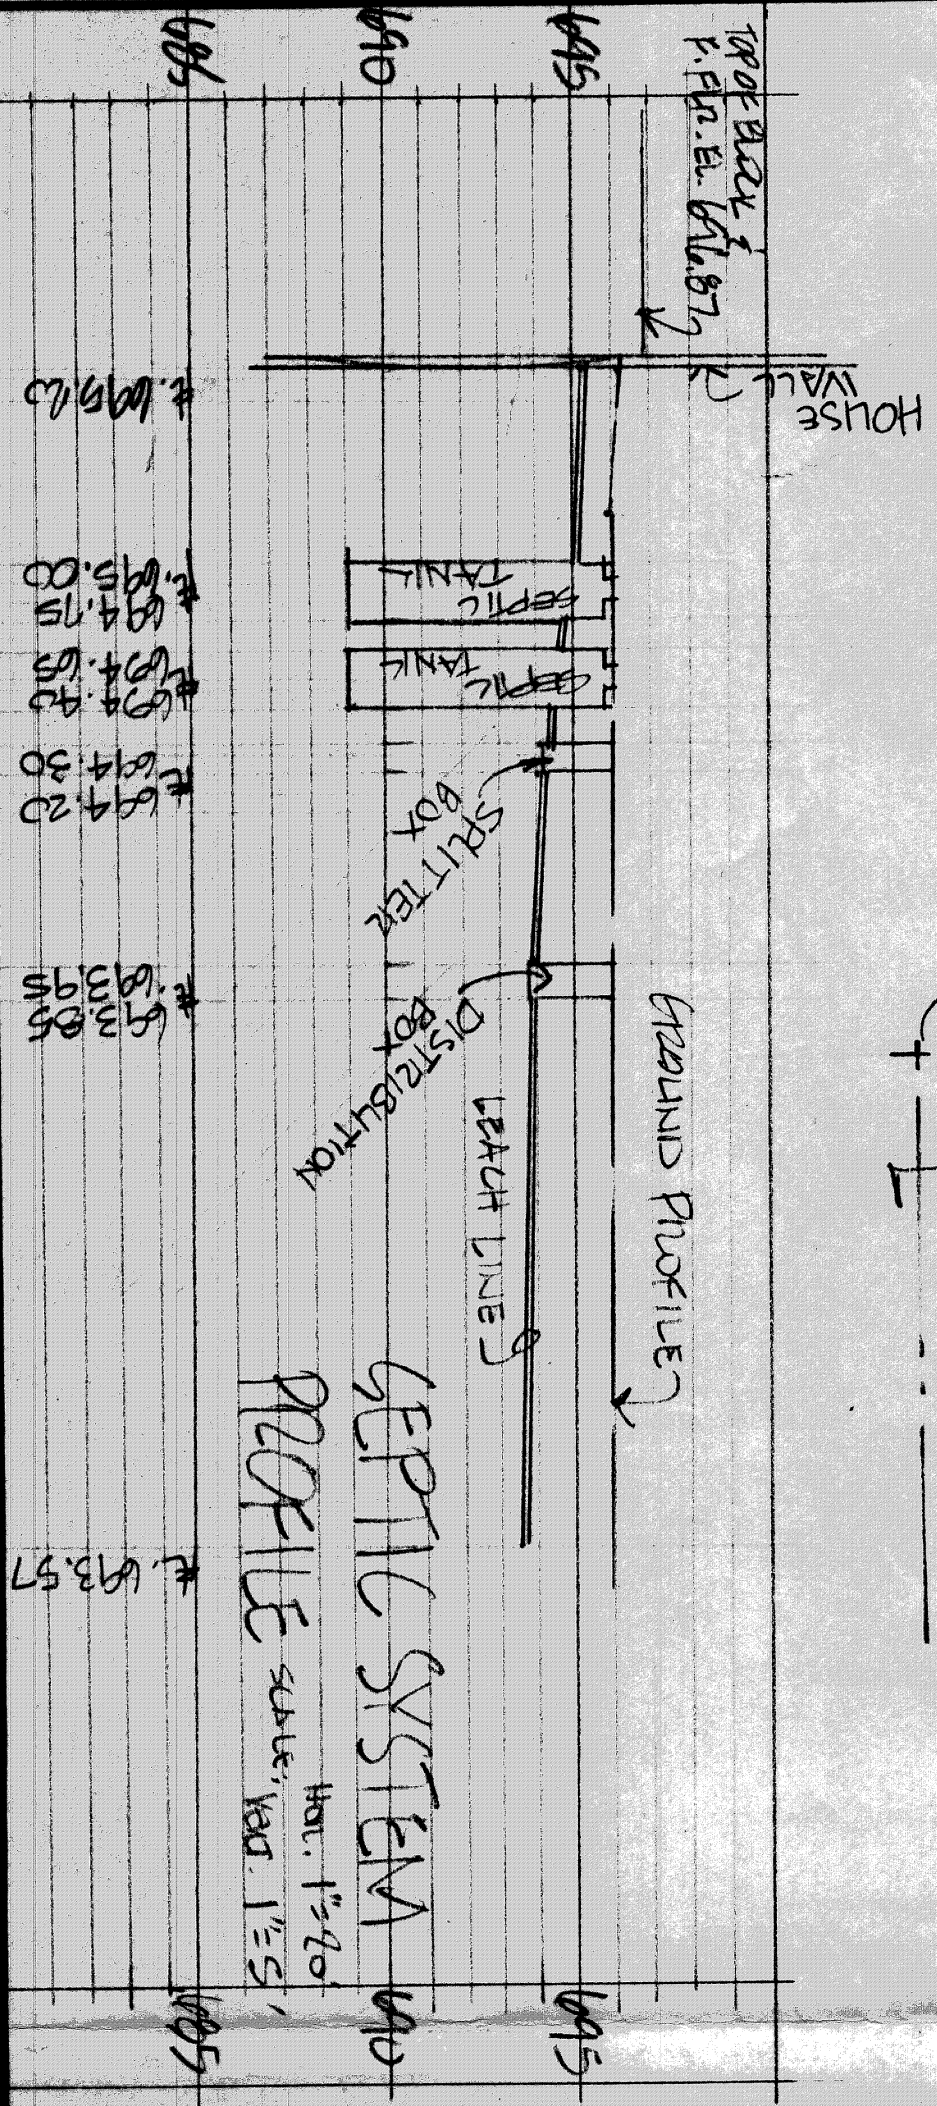


BY JOEL LUCIA, R.S., M.P.H.
Health Commissioner
Date: 6/27/85
LAKE COUNTY GENERAL HEALTH DISTRICT
Reviewed and Accepted
STARTED,
INSTALLER BEFORE INSTALLATION IS
OBTAINED BY A LAKE COUNTY LICENSED
SEWAGE DISPOSAL PERMIT MUST BE

CHAKBROOK DRIVE 60'

BENCH MARK
TOP OF FIRE HYD.
ELEV. 46.06

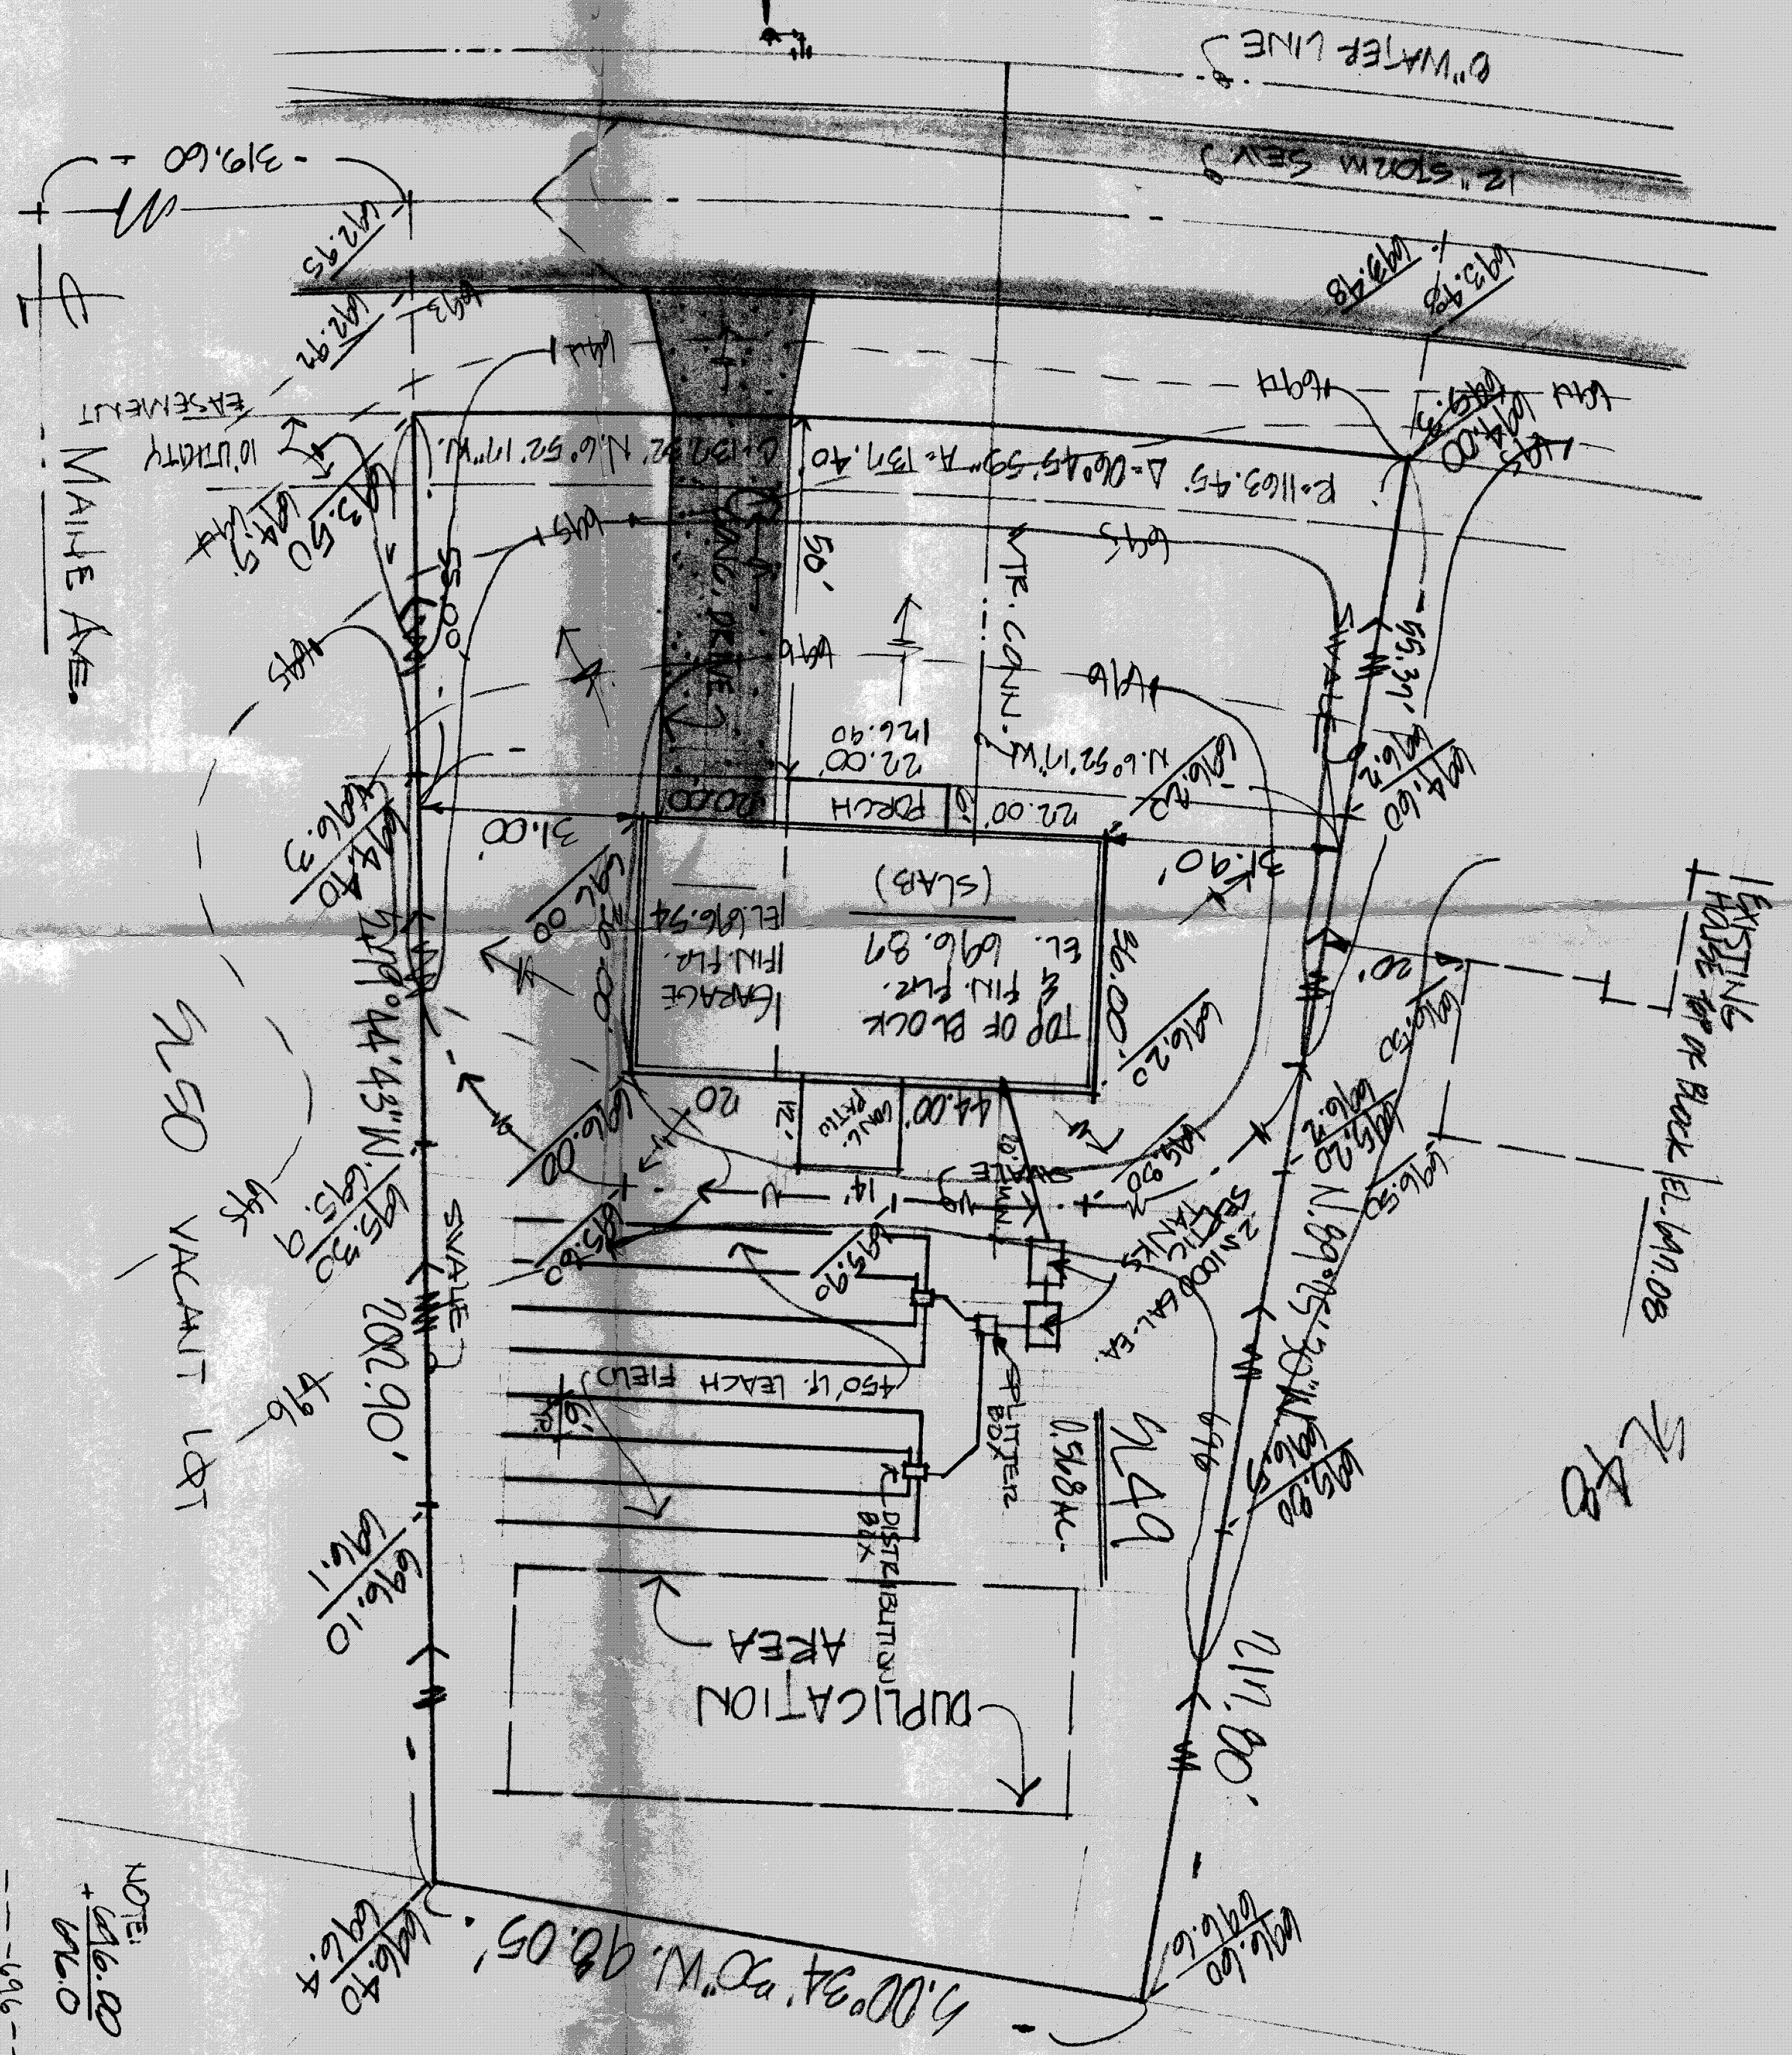

SITE PLAN FOR:
BASEMENT HOMES
1251 MADISON AVE., PAINEVILLE, OHIO
BENK 49 IN CHAKBROOK VILLAGE SUBD. PERRY TWP, OHIO

DATE: 5/23/85
SCALE: 1"=20'
DRAWN BY: CD
CHECKED BY: RL

Grading Plan Approved
as shown and/or noted
THOMAS P. GILLES, P.E.
Lake County Engineer

APPROVED
SIDE LINES & SET BACK
PERRY TOWNSHIP ZONING
E.M. NO. 2891
ZONING INSPECTOR
R. J. [Signature]

CERTIFICATION
THIS PLAN WAS PREPARED BY ME
AND IS CORRECT TO THE BEST OF
MY KNOWLEDGE AND BELIEF
[Signature]
REG. SURVEYOR NO. 5244

COLPETZER & WOODS
CONSULTANTS, INC.
MENTOR, OHIO 44060

CONTRACT NO. 83-13-049
SHEET 1/1