
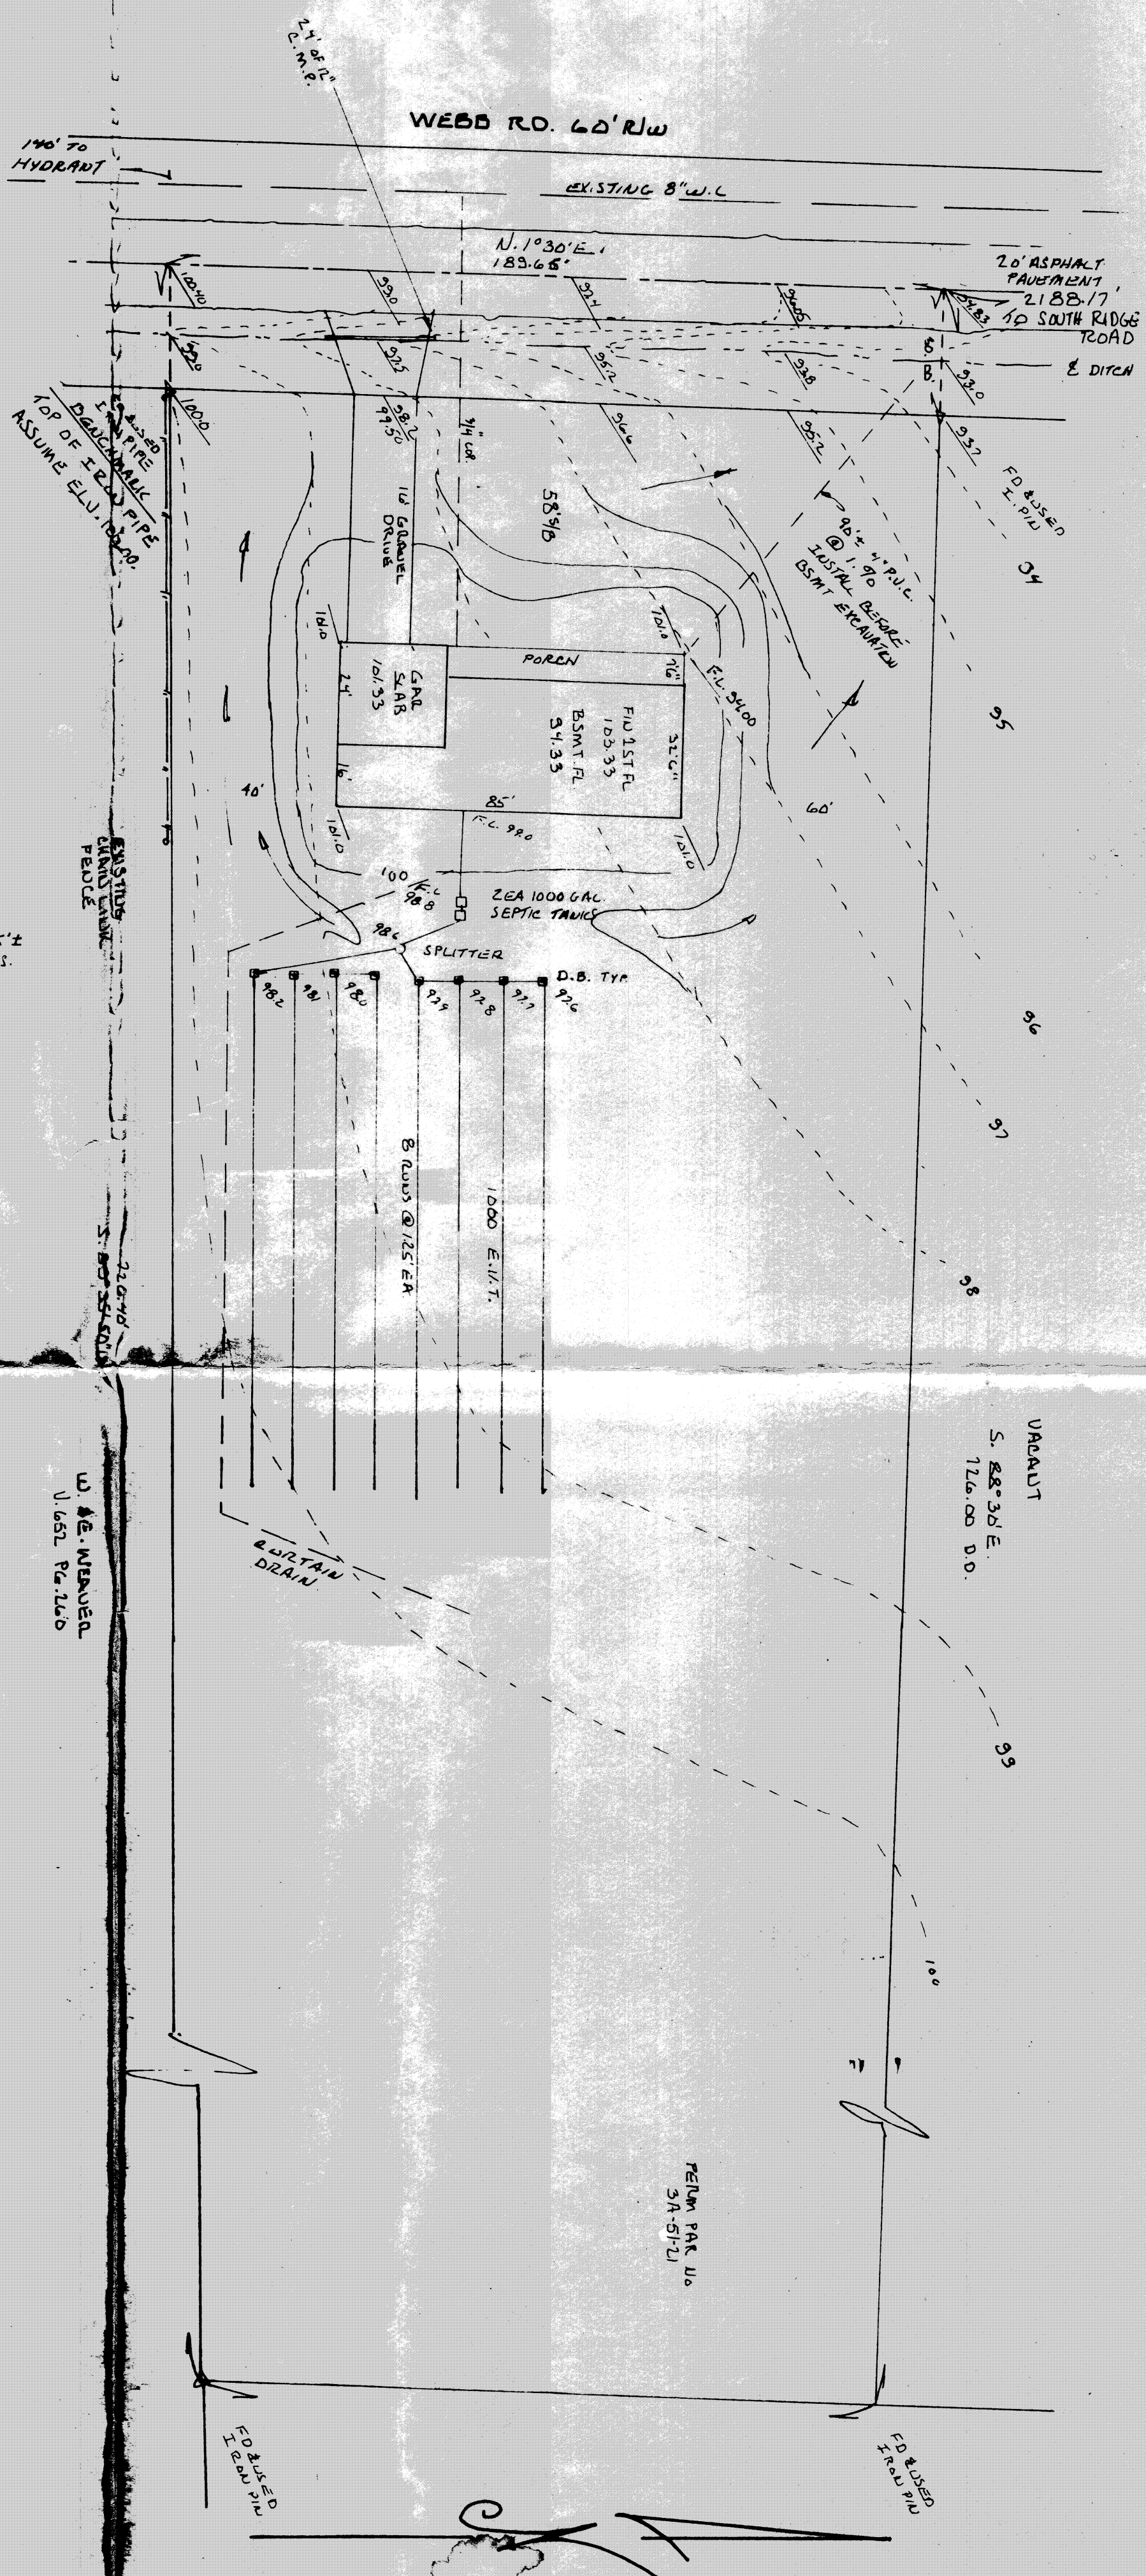


PROFILE
HOB 1"=30'
VERT 1"=5'

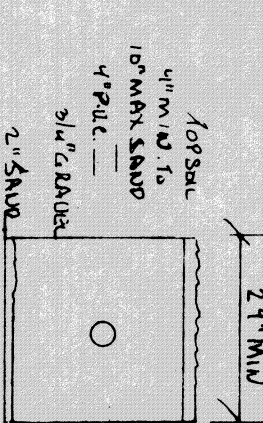

TYPICAL SECTIONS
N.T.S.

APPROVED
SIDE LINES & SET BACK
PERRY TOWNSHIP ZONING
PERMIT NO. 8050
ZONING INSPECTOR Don King
PA 352-7742

I CERTIFY THAT THIS PLAN
WAS PREPARED BY ME AND
IS CORRECT TO THE BEST OF
MY KNOWLEDGE AND BELIEF.

Grading Plan Approved
By Thomas P. Miller
Levy County Engineer
Date 8-17-79

SITE PLAN FOR: TERRY L. & LOUISE C. MOWERY	
SCALE: 1"=30'	APPROVED BY: <u>J.C.S.</u>
DATE: <u>JUL 86</u>	DRAWING NUMBER: <u>86-708</u>
Being a 2.560 AC. PARCEL OF LAND AS DESCRIBED IN VOL. 241 PG. 1052, LATE COUNTY RECORDS OF DEEDS TOWNSHIP OF PERRY, LAKE COUNTY, OHIO	