

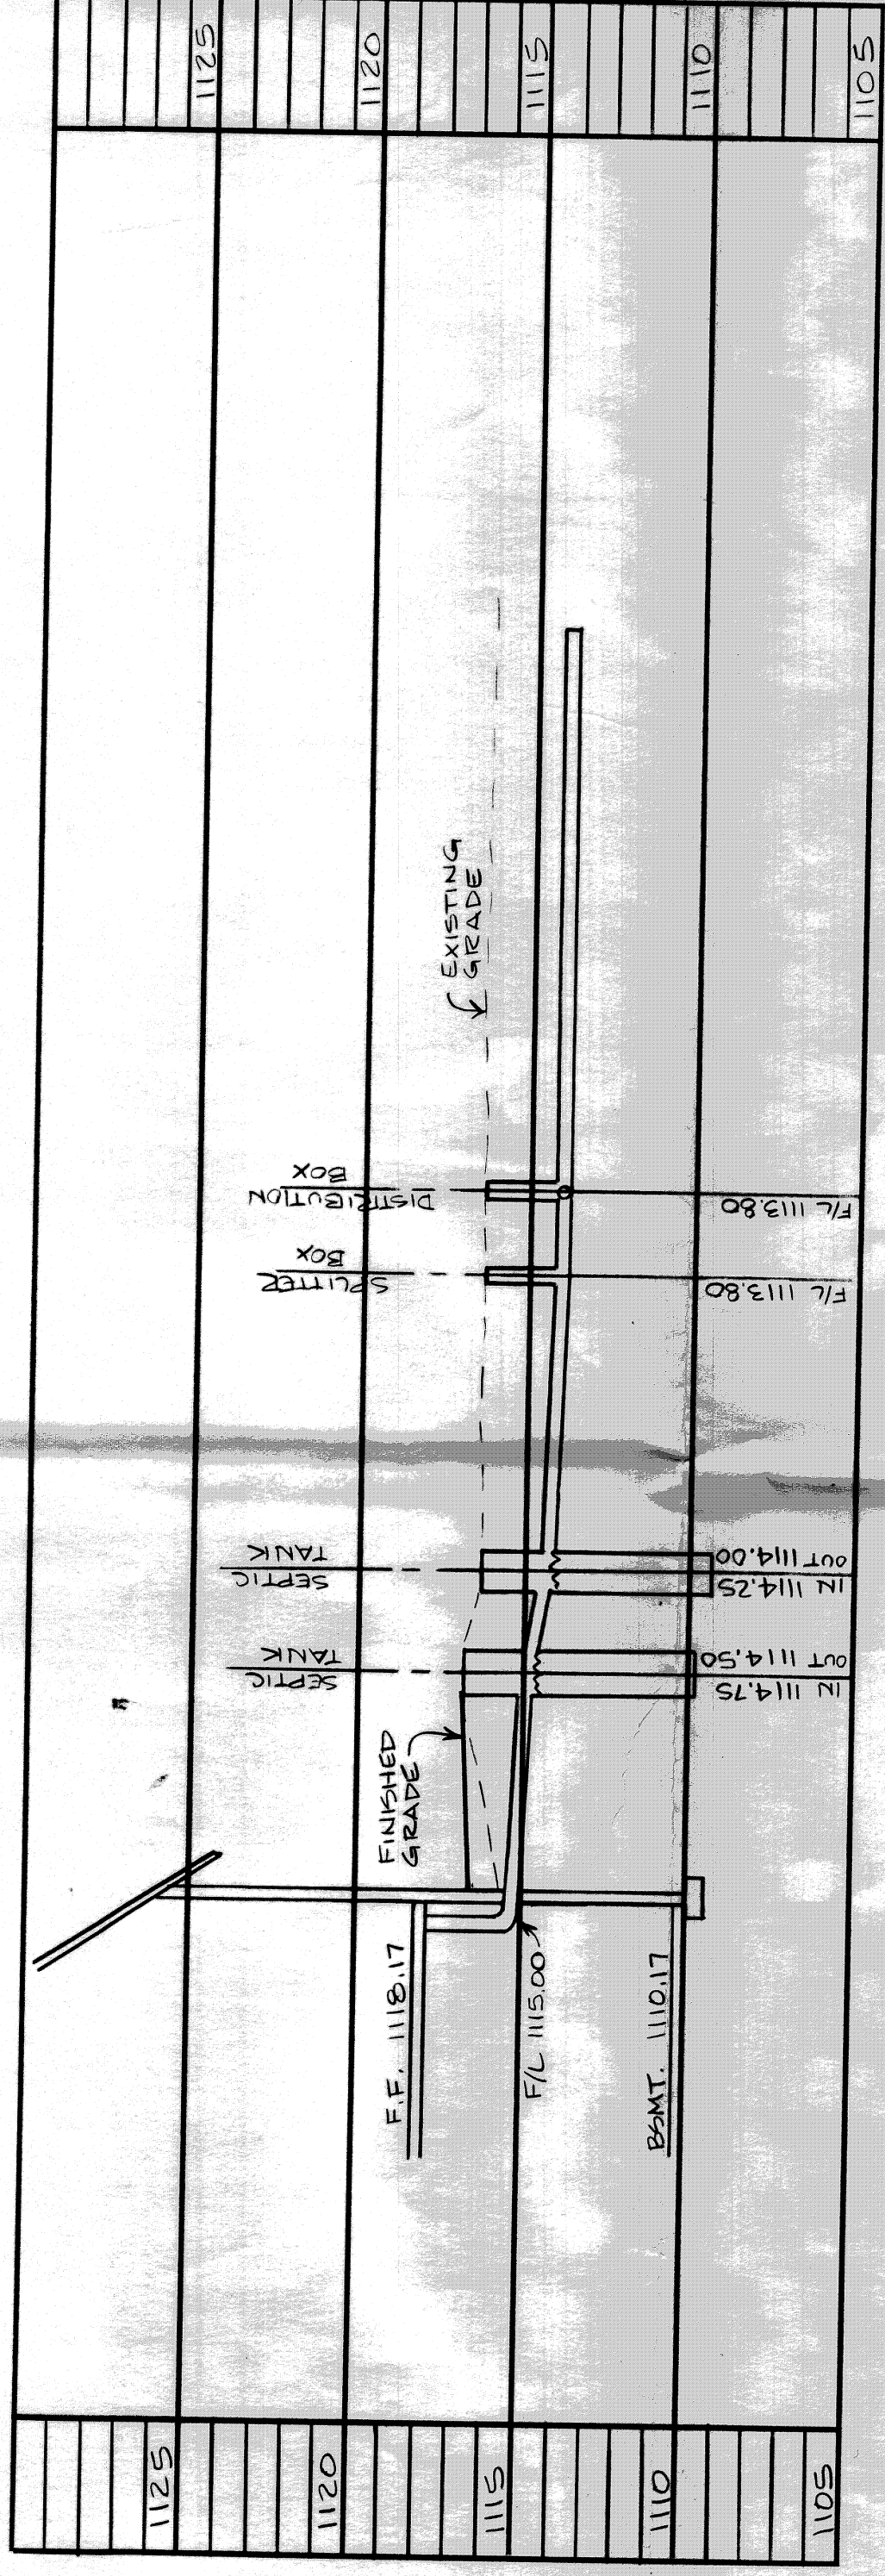


NOTE: FOOTER DRAINS TO BE
PUMPED TO SLASH BLOCKS.

EXIST. ELEV.
PROP. ELEV.

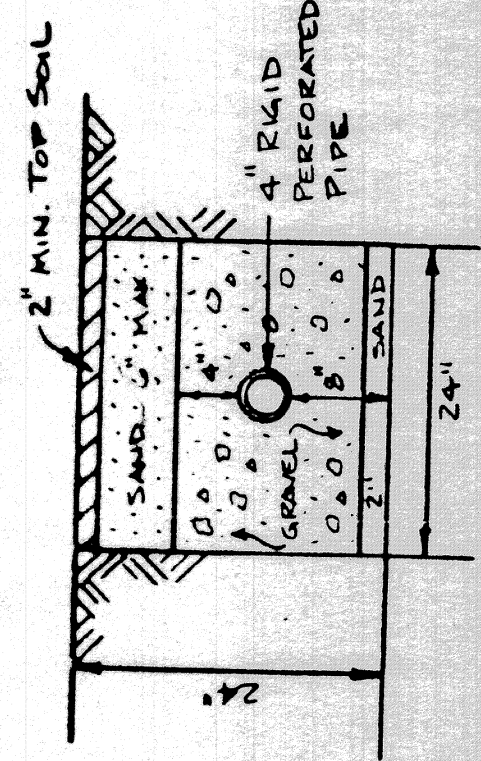

HYDRAULIC
PROFILE
SCALE: 1" = 30' HORIZ.
1" = 5' VERT.

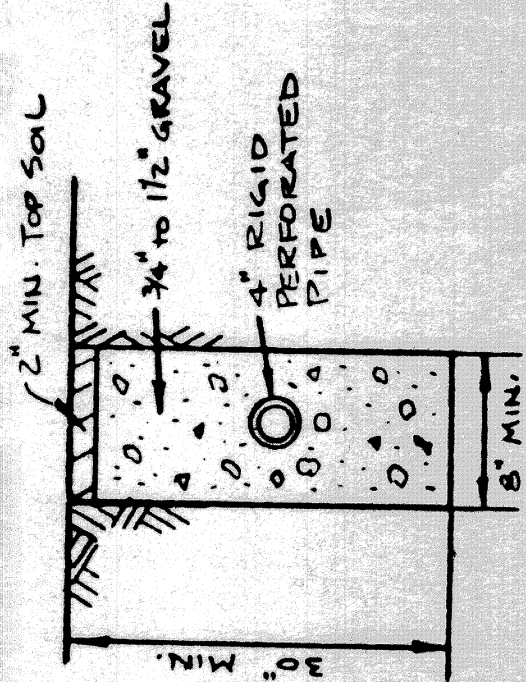


CURTAIN DRAIN TRENCH DETAIL
NO SCALE

EVAPO-TRANSPIRATION TRENCH DETAIL
NO SCALE

SCALE: 1" = 30'

ALEXANDER C. AND ISABELLE J.
STEVENSON
VOL. 307 PG. 281

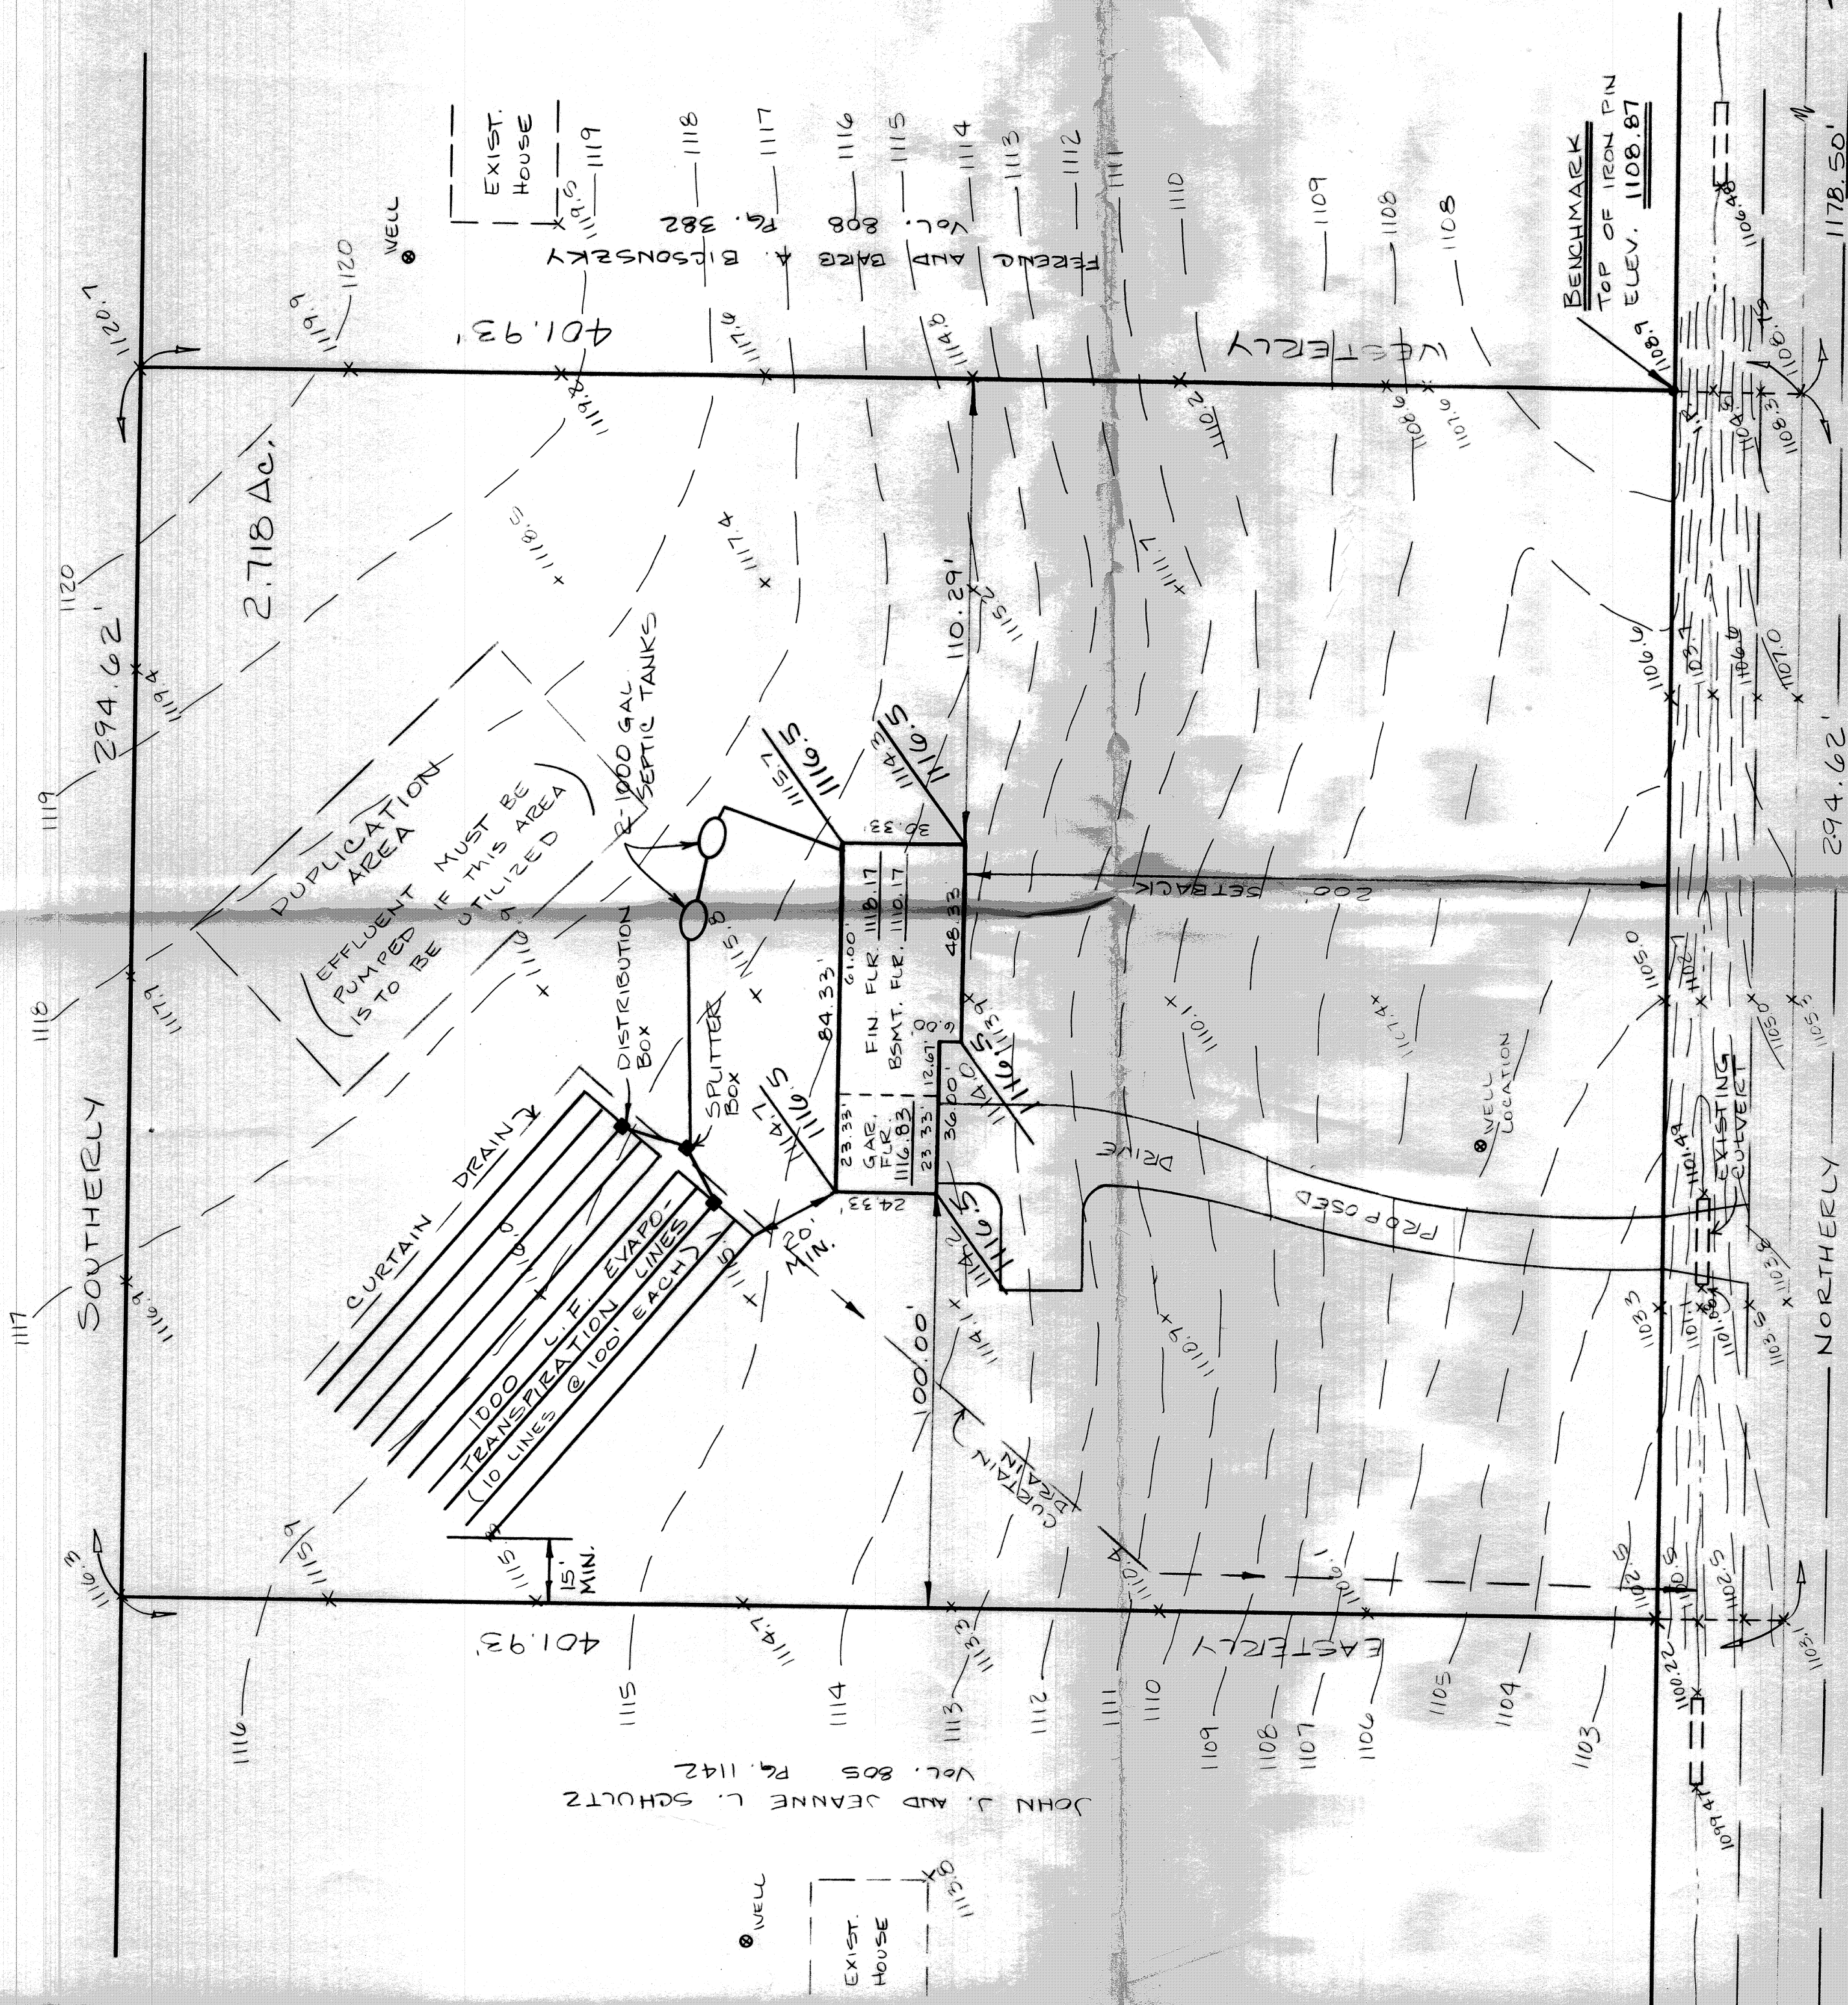

LOW YIELD WATER
FIXTURES REQUIRED
ON ALL
Shower Head
Toilet

SEWAGE DISPOSAL PERMIT MUST BE
OBTAINED FROM THE COUNTY LICENSED
INSTALLER BEFORE INSTALLATION IS
STARTED.

CALLOW ROAD 60'

60'

LAKE COUNTY GENERAL HEALTH DISTRICT

Revised 3-12-86

Date 3-14-86

JOEL LUCIA, R. S. M. P. E.

Health Commissioner

By David B. Thomas

- Grading Plan Approved
as shown, or noted
by the Engineer
- FOMAS P. LELLES, P.E.
Lake County Engineer
- A. To be brought to finished grade
1. Septic tank manhole covers
2. Splitter box cover
3. Distribution box cover
4. Vent Pipes
B. No footer drains or downspouts
to be discharged into septic tanks
C. All waste water to be discharged into
septic tanks
- LEROY J. JONES
#1475

COLPETZER-THOMAS, INC.

AN ENGINEERING GROUP

WILLOUGHBY • MENTOR • NORTH CANTON • STEUBENVILLE • LORAIN

CERTIFICATION

THIS PLAN WAS PREPARED BY ME
AND IS CORRECT TO THE BEST OF
MY KNOWLEDGE AND BELIEF

5244

DATE 3-12-86

DRAWN BY: RLS

CHECKED BY:

APPROVED BY:

REG. NO. 551 PG. 71

SITE PLAN

BRYON MYERS

BEING PART OF LOT NO. 12,

LEROY TOWNSHIP, LAKE COUNTY, OHIO

SCALE

HOR. 1" = 30'

VERT. 1" = 5'

CONTRACT NO.

86-321

SHEET NO.

OF

1