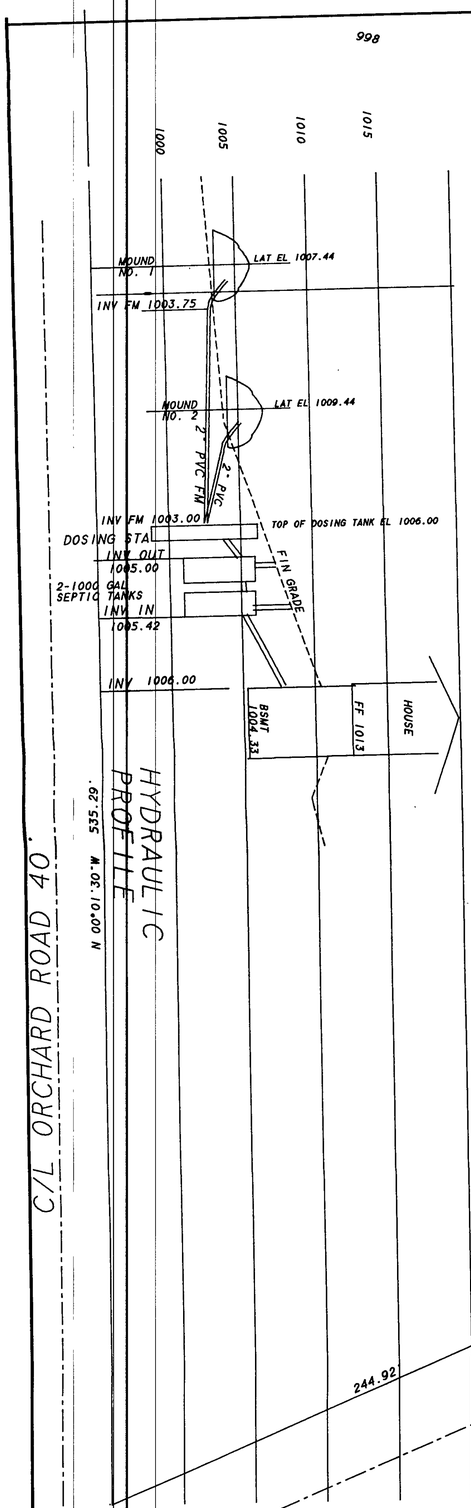

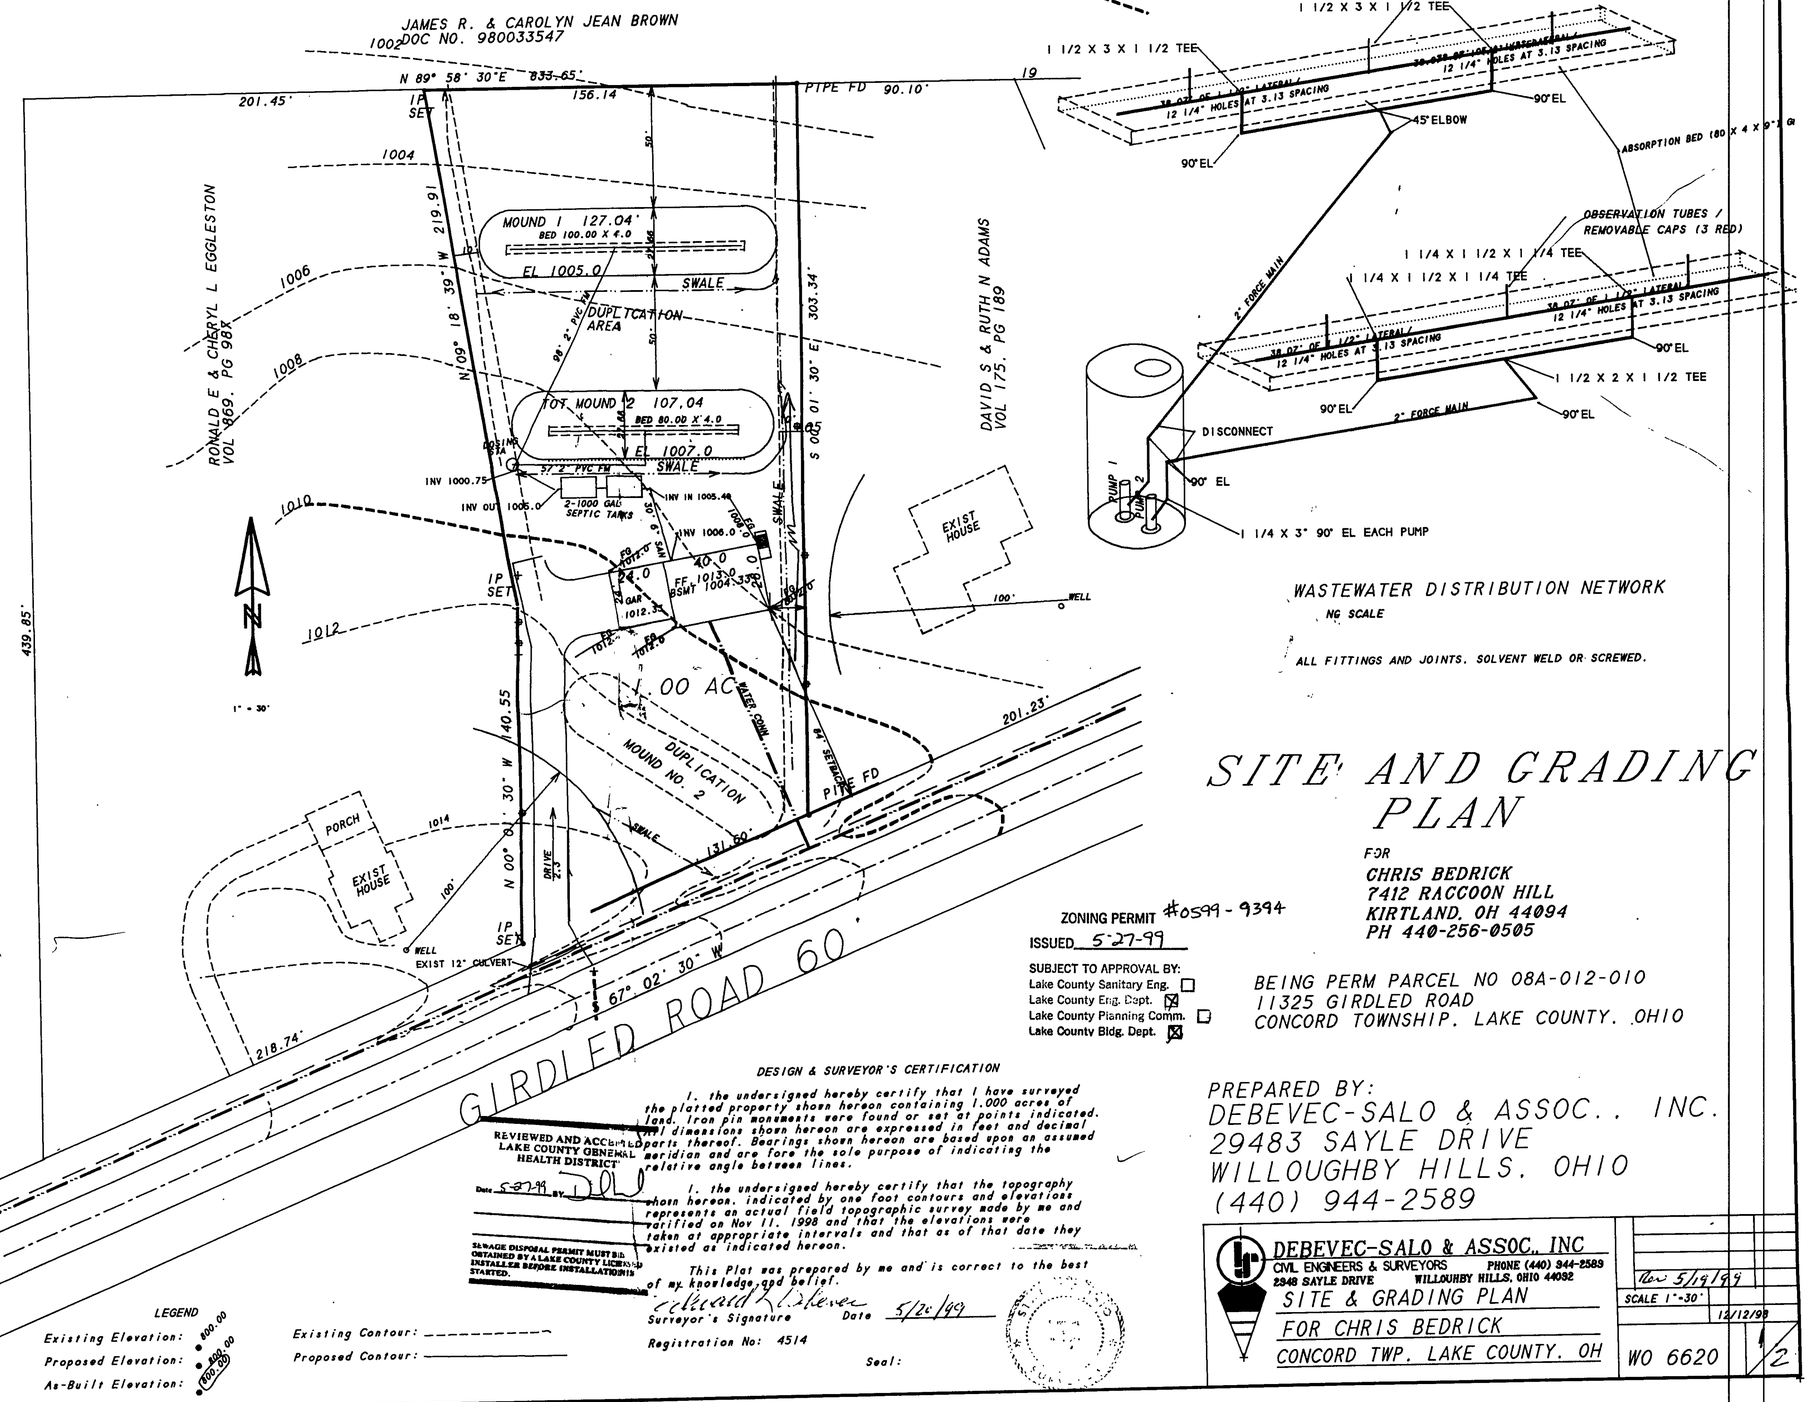

WASTEWATER DISTRIBUTION NETWORK

NG SCALE

ALL FITTINGS AND JOINTS. SOLVENT WELD OR SCREWED.

SITE AND GRADING PLAN

FOR
CHRIS BEDRICK
7412 RACCOON HILL
KIRTLAND, OH 44094
PH 440-256-0505

ZONING PERMIT #0599-9394
ISSUED 5-27-99

SUBJECT TO APPROVAL BY:
Lake County Sanitary Eng. ☐
Lake County Eng. Dept. ☒
Lake County Planning Comm. ☐
Lake County Bldg. Dept. ☒

BEING PERM PARCEL NO 08A-012-010
11325 GIRDLED ROAD
CONCORD TOWNSHIP, LAKE COUNTY, OHIO

LEGEND
Existing Elevation: 800.00
Proposed Elevation: 800.00
As-Built Elevation: (800.00)
Existing Contour: ----------
Proposed Contour: ——————

DESIGN & SURVEYOR'S CERTIFICATION

I, the undersigned hereby certify that I have surveyed the platted property shown hereon containing 1.000 acres of land. Iron pin monuments were found or set at points indicated. All dimensions shown hereon are expressed in feet and decimal parts thereof. Bearings shown hereon are based upon an assumed meridian and are fore the sole purpose of indicating the relative angle between lines.

I, the undersigned hereby certify that the topography shown hereon, indicated by one foot contours and elevations represents an actual field topographic survey made by me and verified on Nov 11, 1998 and that the elevations were taken at appropriate intervals and that as of that date they existed as indicated hereon.

This Plat was prepared by me and is correct to the best of my knowledge and belief.

Surveyor's Signature Date 5/20/99
Registration No: 4514
Seal:

REVIEWED AND ACCEPTED
LAKE COUNTY GENERAL HEALTH DISTRICT
Date 5-27-99 BY DOL

SEWAGE DISPOSAL PERMIT MUST BE OBTAINED BY A LAKE COUNTY LICENSED INSTALLER BEFORE INSTALLATION IS STARTED.

PREPARED BY:
DEBEVEC-SALO & ASSOC., INC.
29483 SAYLE DRIVE
WILLOUGHBY HILLS, OHIO
(440) 944-2589

DEBEVEC-SALO & ASSOC., INC
CIVIL ENGINEERS & SURVEYORS PHONE (440) 944-2589
29483 SAYLE DRIVE WILLOUGHBY HILLS, OHIO 44092

SITE & GRADING PLAN
FOR CHRIS BEDRICK
CONCORD TWP. LAKE COUNTY, OH

Rev 5/19/99
SCALE 1"=30'
12/12/98
WO 6620
1/2