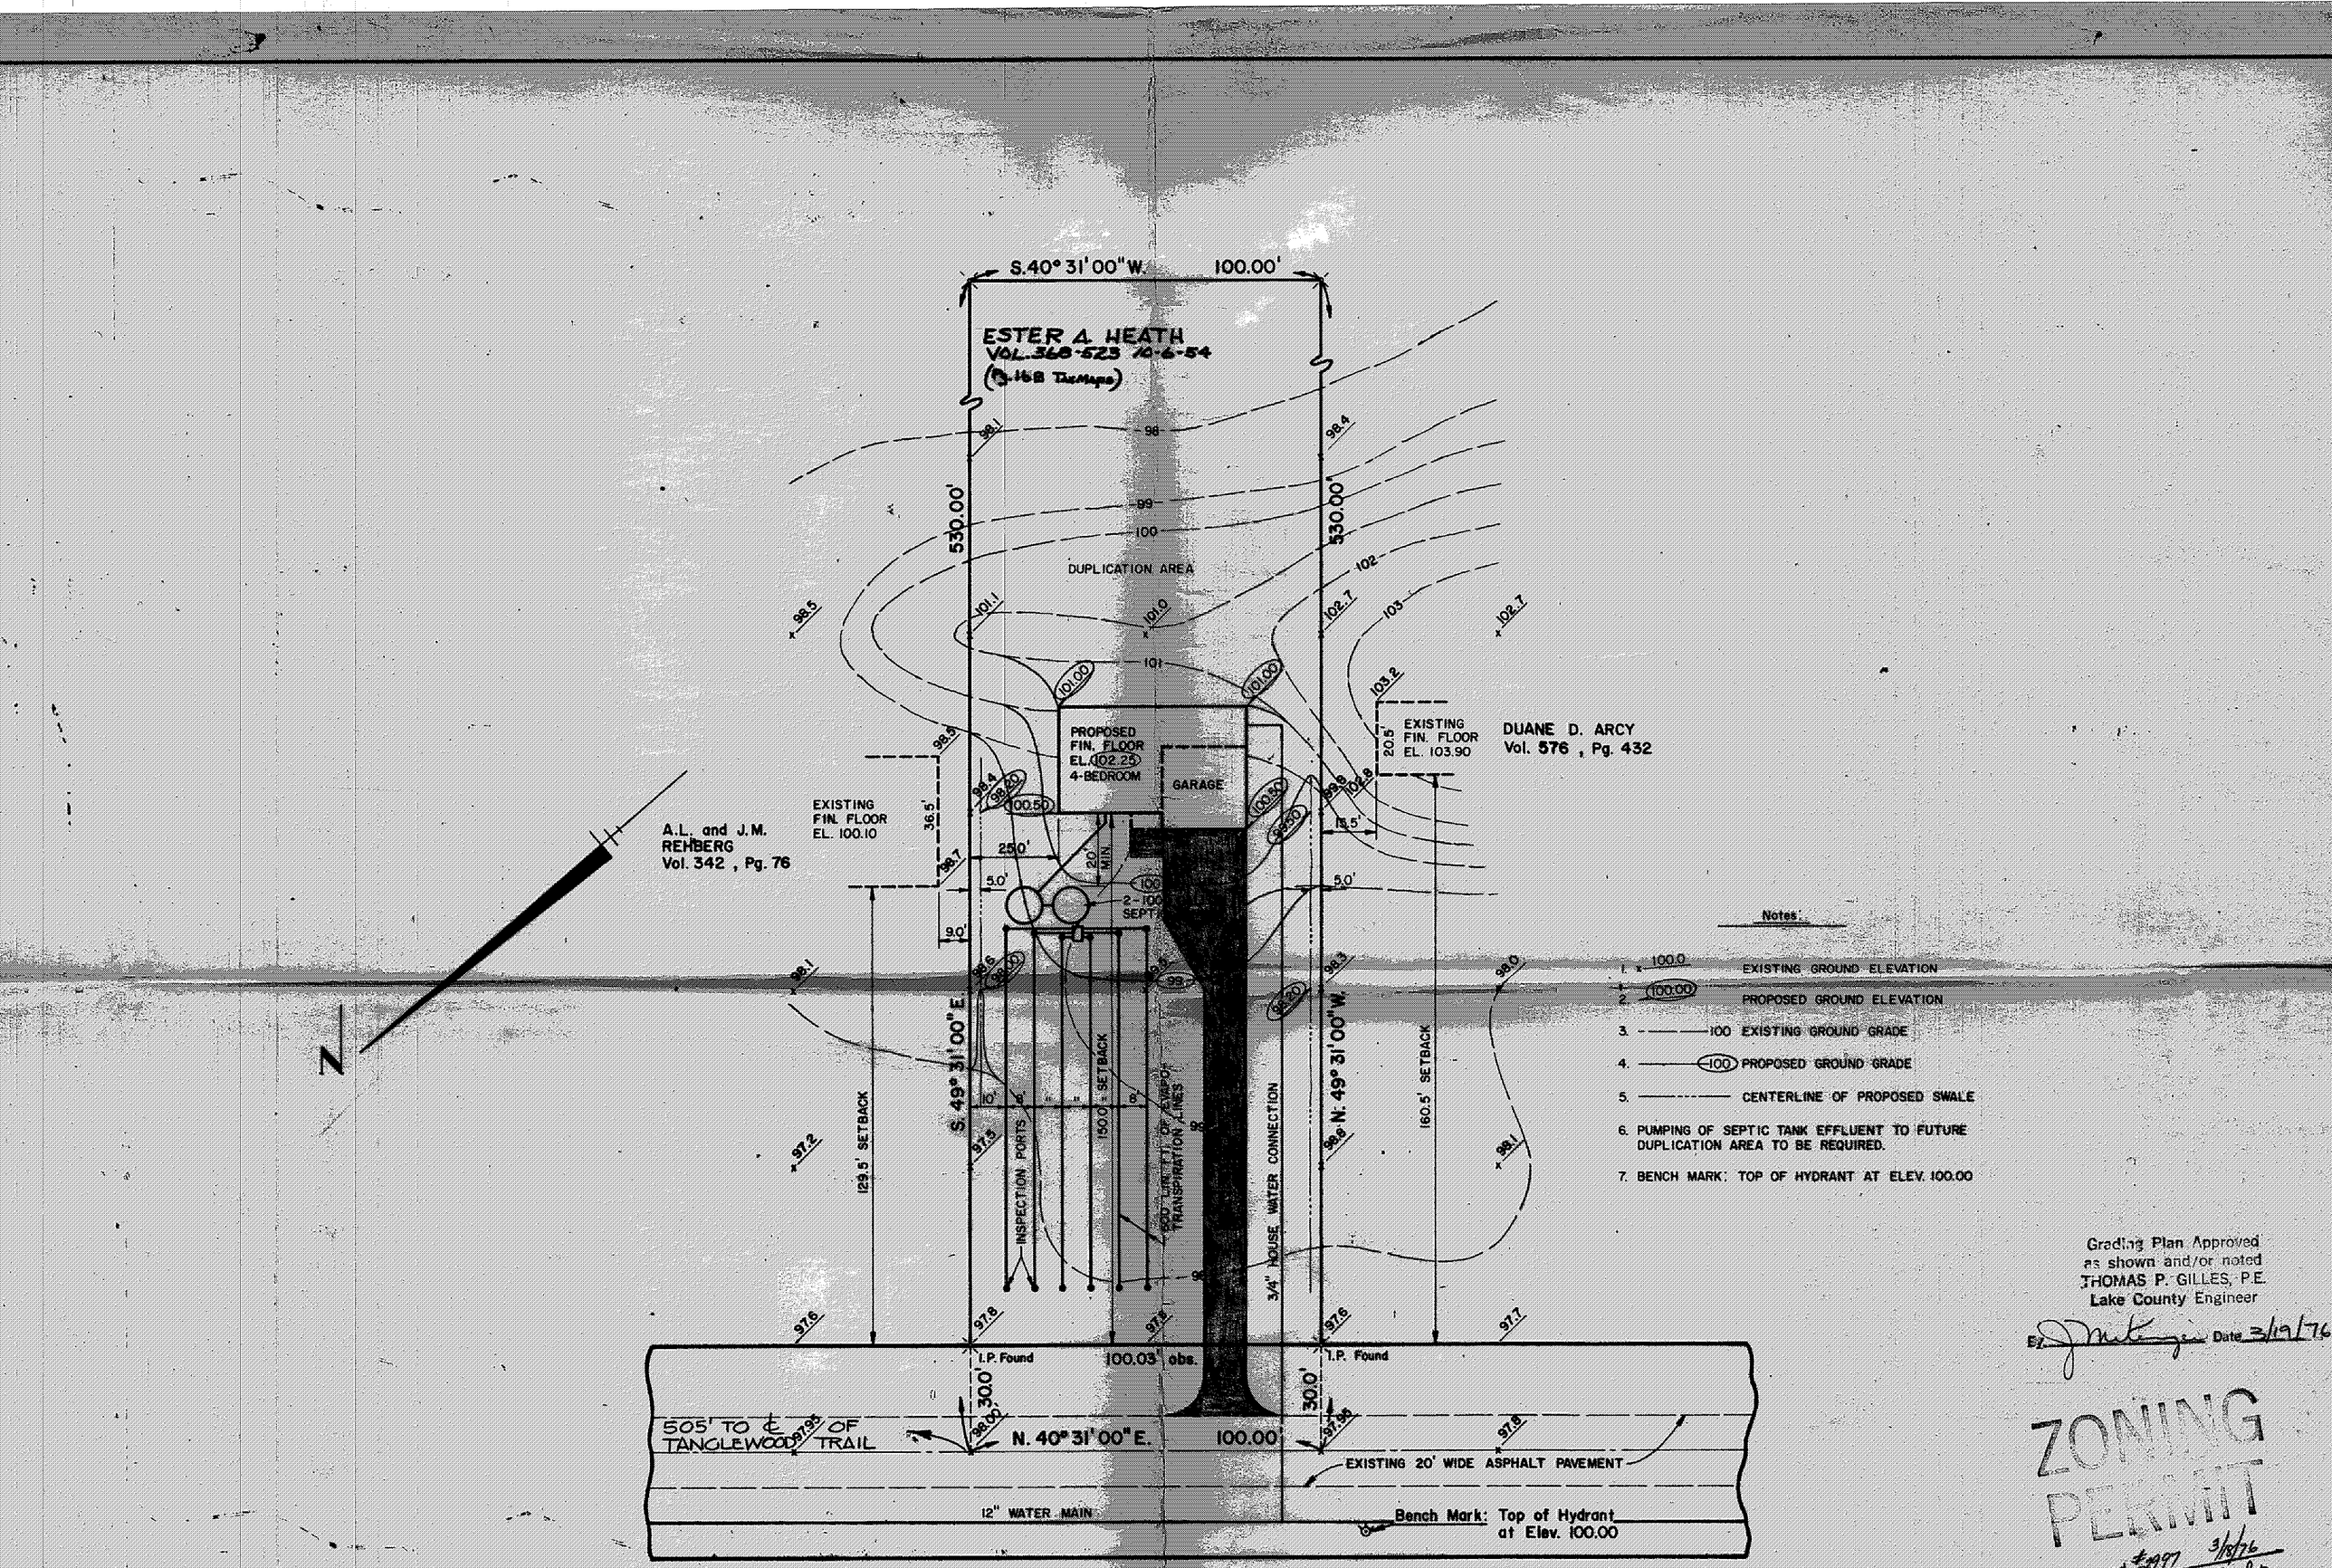

Notes:

1. x 100.0 EXISTING GROUND ELEVATION
2. (100.00) PROPOSED GROUND ELEVATION
3. ——— 100 EXISTING GROUND GRADE
4. ——— (100) PROPOSED GROUND GRADE
5. ——— CENTERLINE OF PROPOSED SWALE
6. PUMPING OF SEPTIC TANK EFFLUENT TO FUTURE DUPLICATION AREA TO BE REQUIRED.
7. BENCH MARK: TOP OF HYDRANT AT ELEV. 100.00

Grading Plan Approved as shown and/or noted
THOMAS P. GILLES, P.E.
Lake County Engineer
By: _____ Date 3/19/76

ZONING PERMIT
Approved $3.00 3/19/76
_____

Phillip W Shrout
REG NO 6187

SCALE: 1" = 30'
VERT. _____
SHEETS

PLOT PLAN
for
MR. MATT LEHTONEN
OF 10722 JOHNNY CAKE RIDGE ROAD IN THE TOWNSHIP OF CONCORD , OHIO

FRANK A. THOMAS & ASSOCIATES, INC.
CONSULTING ENGINEERS
WILLOUGHBY, OHIO

DRAWN BY: C.F.W.
CHECKED BY: P.W.S
DATE: NOVEMBER , 1975