DESIGN CERTIFICATION

THIS PLAT WAS PREPARED BY ME, AND IS CORRECT TO THE BEST OF MY KNOWLEDGE AND BELIEF.

R.J. Bleshi

REG SURVEYOR NO 5244

AS BUILT CERTIFICATION

I HEREBY CERTIFY THAT THE CIRCLED GRADES ARE EXISTING FINISH GRADES CHECKED IN THE FIELD ON _____ AND THAT SURVEY IS CORRECT TO THE BEST OF MY KNOWLEDGE AND BELIEF.

REG SURVEYOR NO _____

ZONING PERMIT #4797

ISSUED 2-21-84

SUBJECT TO APPROVAL BY:

Lake County Sanitary Eng. ☐

Lake County Eng. Dept. ☑

Lake County Planning Comm. ☐

Lake County Bldg. Dept. ☑

Tom S Marano

Reviewed and Accepted

LAKE COUNTY GENERAL HEALTH DISTRICT

Date _____

JOEL LUCIA, R.S., M.P.H.
Health Commissioner

BY _____

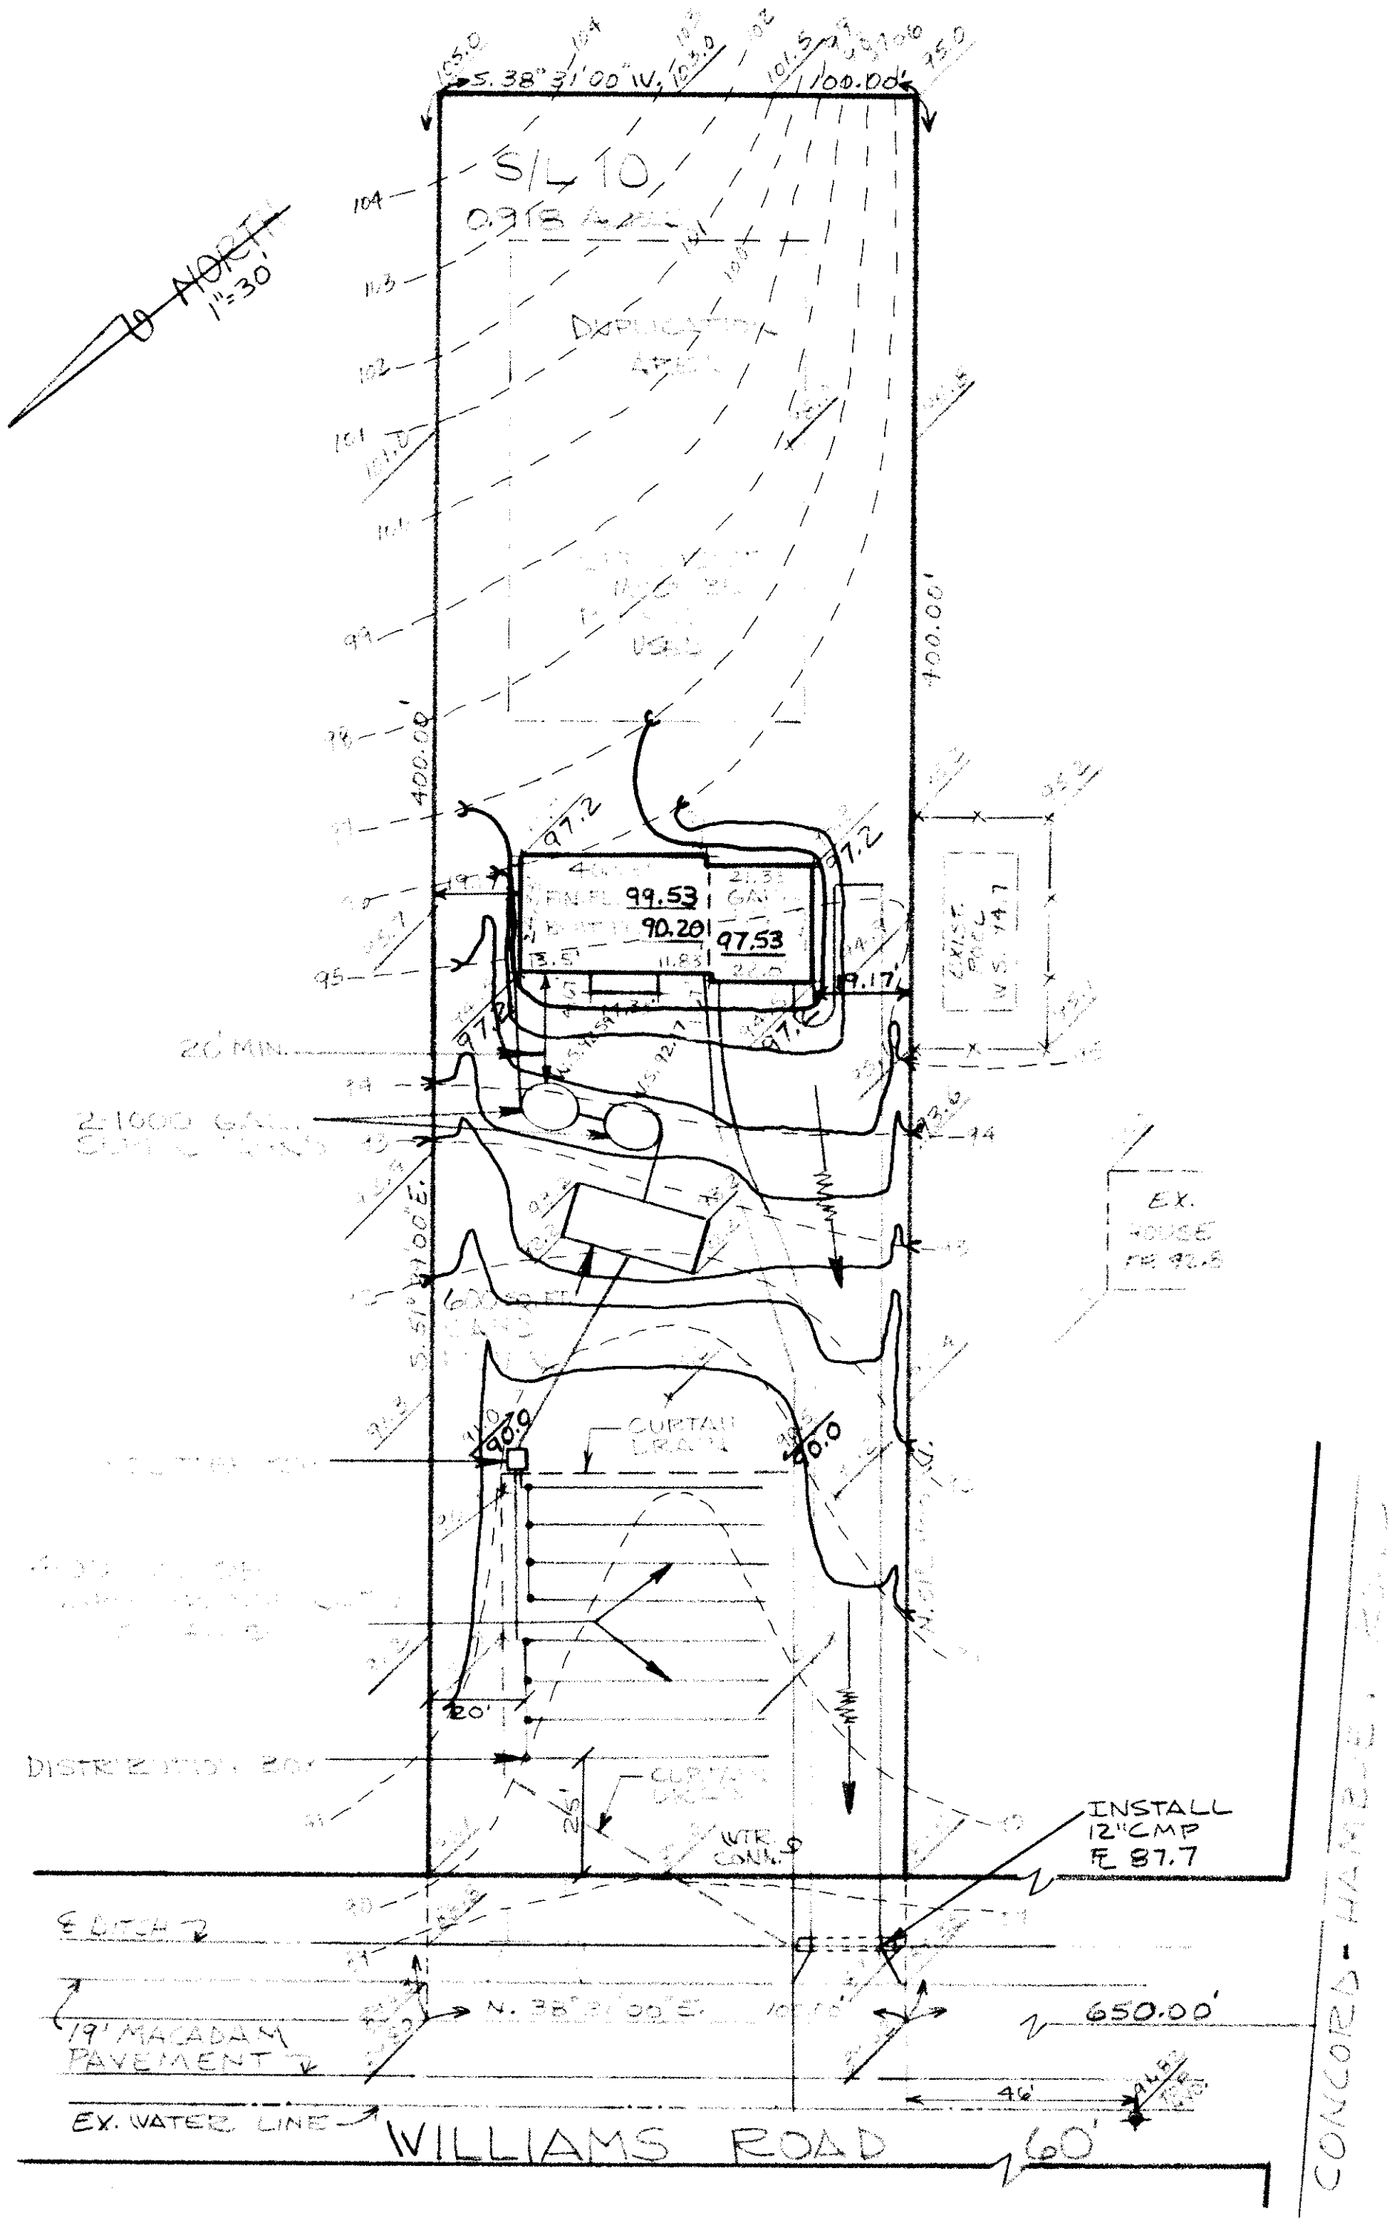

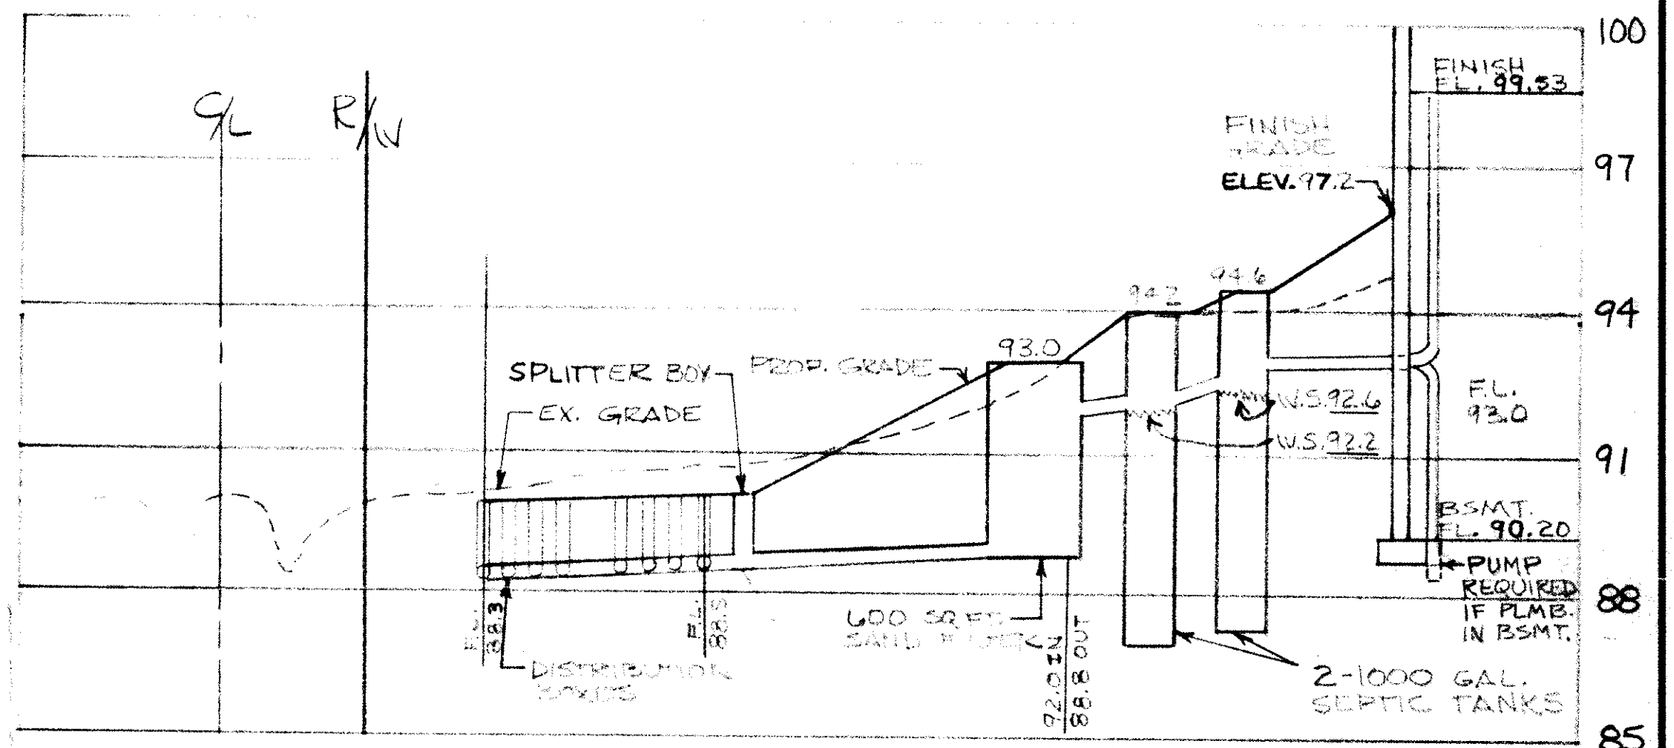

HYDRAULIC PROFILE

SCALE: 1"=30' Hor. 1"=3' Vert.

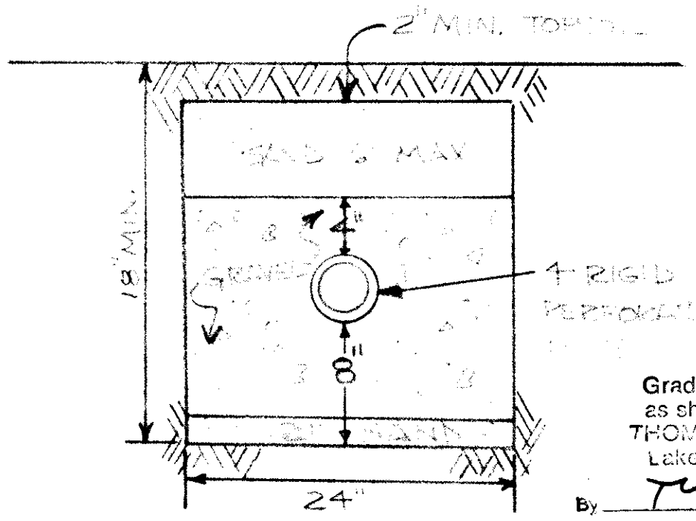

EVAPO-TRANSPIRATION TRENCH DETAIL

NO SCALE

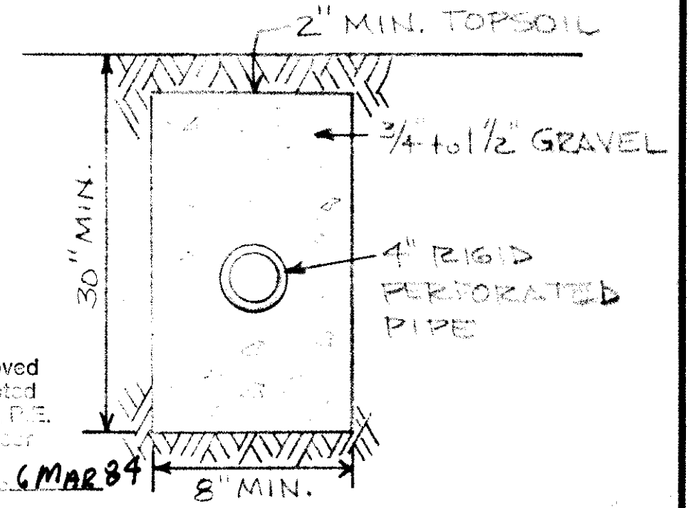

CURTAIN DRAIN TRENCH DETAIL

NO SCALE

Grading Plan Approved as shown and/or noted
THOMAS P. GILLED, P.E.
Lake County Engineer
By TPG Date 6 MAR 84

Rev 2/1/84
RLS
Raised 100'

SITE PLAN FOR ROBERT ALLEN

BEING #10 OF CONCORD AIR PARK SUBD. VOL. 6 PG. 95
AS SITUATED IN CONCORD TWP. / LAKE COUNTY OHIO

DATE 1-19-84
SCALE 1"=30'
DRAWN BY RLS
CH'K'D BY
F.B.# PG.

COLPETZER · WOODS
CONSULTANTS, INC.
MENTOR, OHIO 44060

SHEET 1 OF 1

CONTRACT NO. 84-019