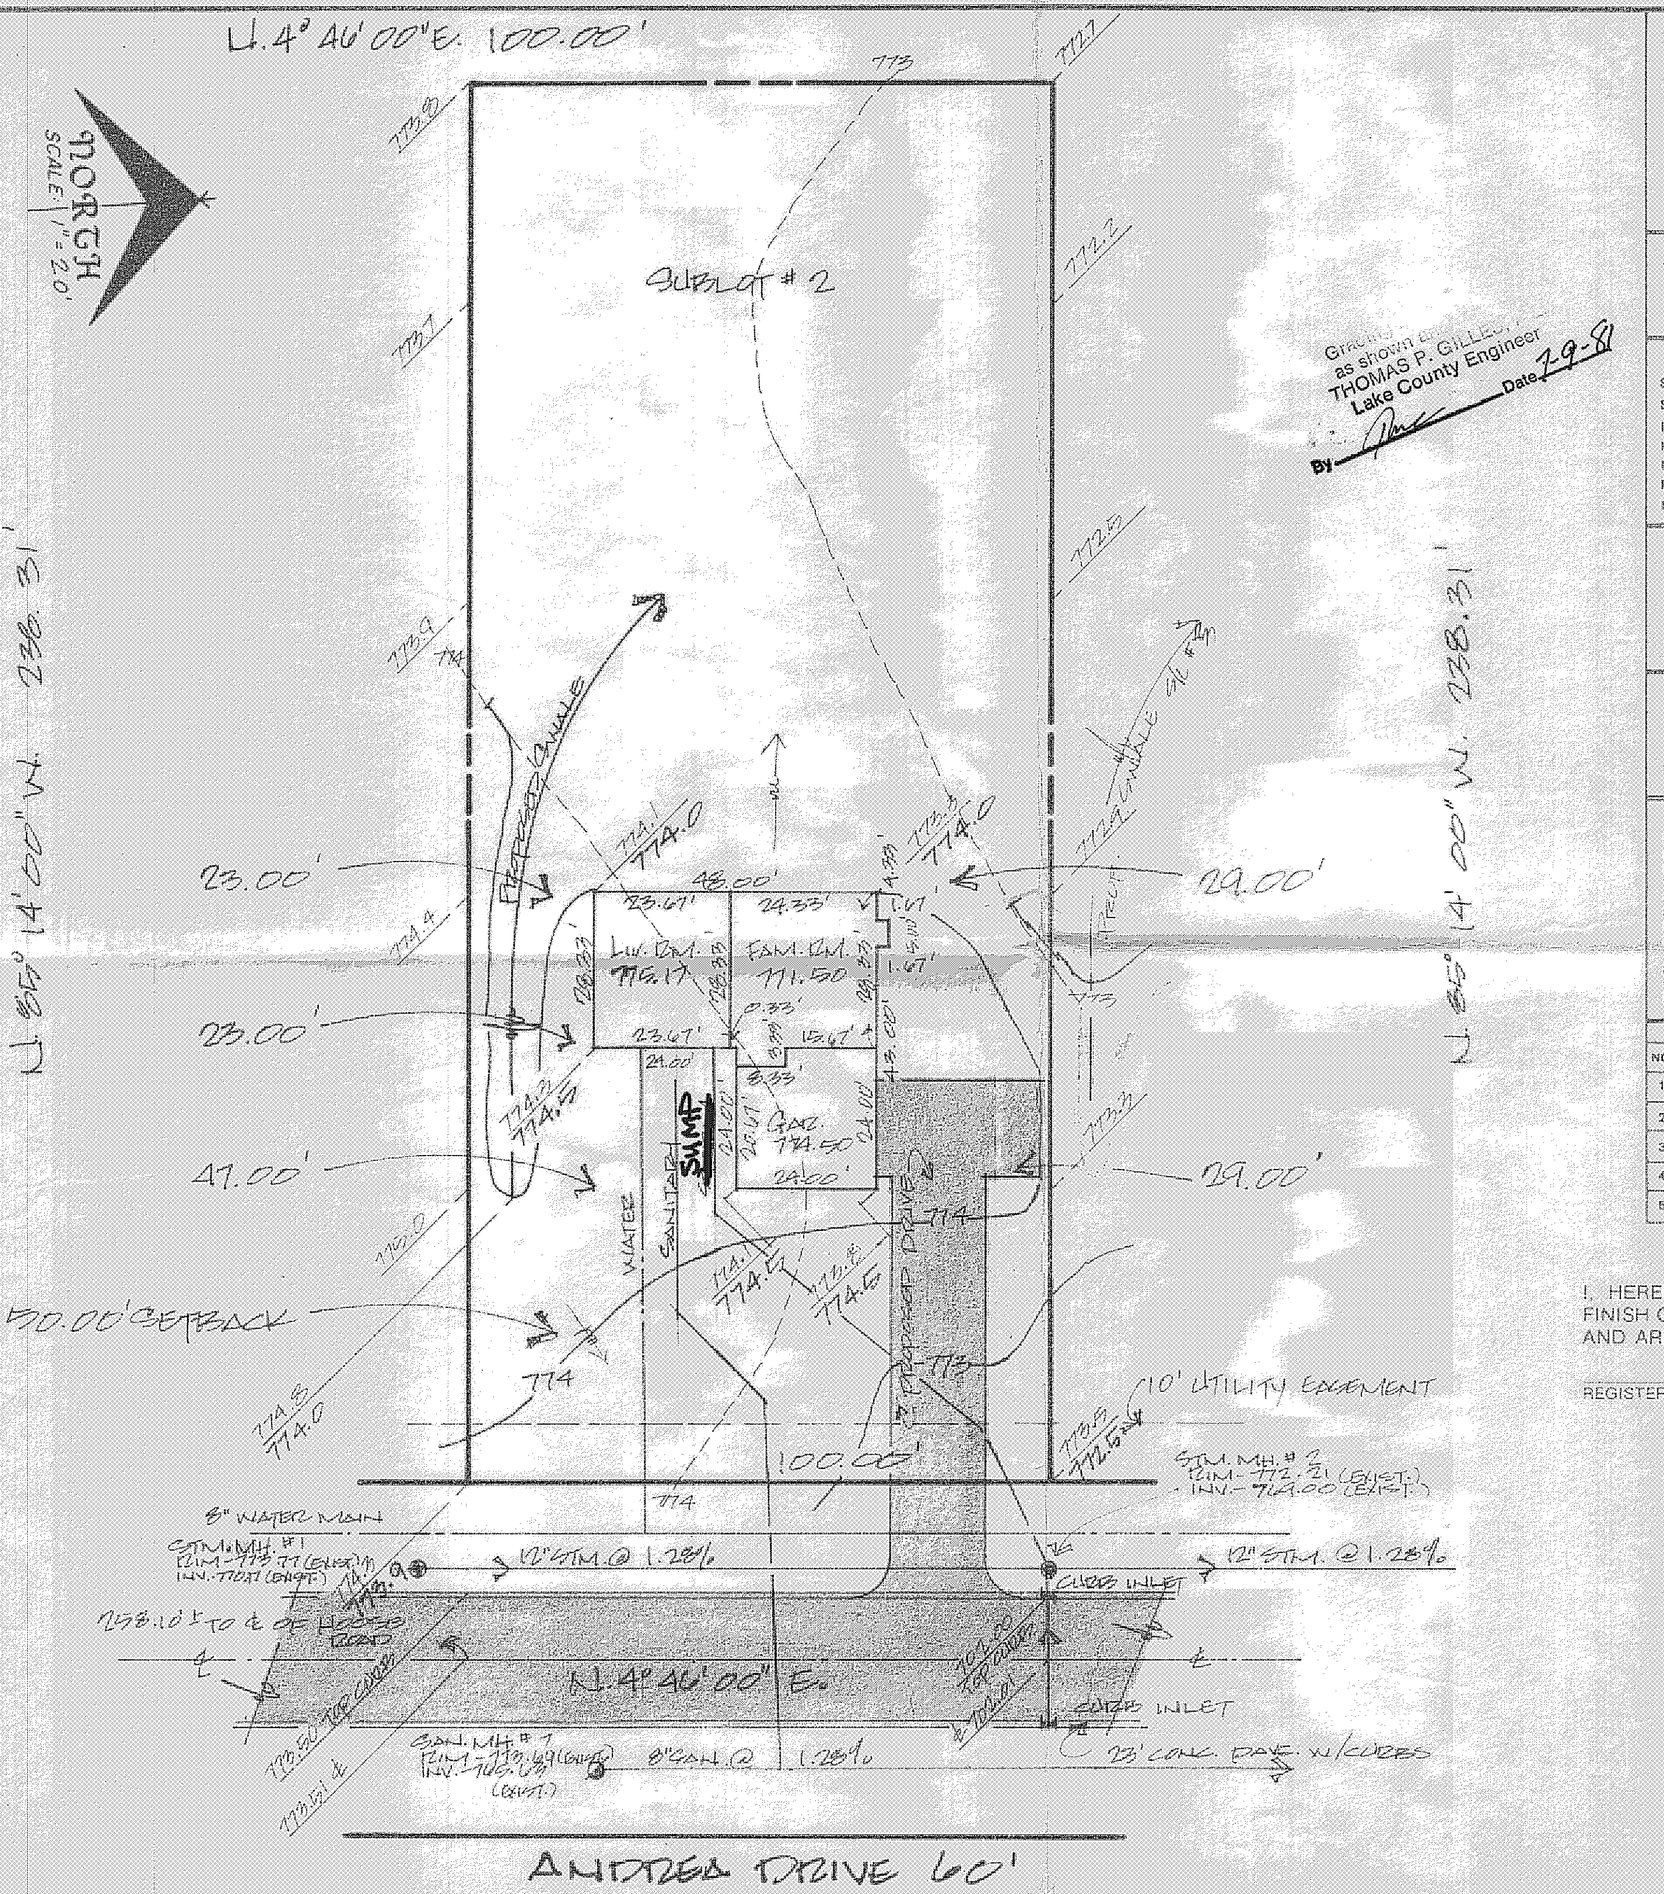

SITE PLAN

CONCORD TOWNSHIP, LAKE COUNTY, OHIO

for: KLINE CONSTRUCTION
CLIENT / OWNER

ADDRESS ____ STREET ____ CITY ____ ZIP

FOREST WOOD	SUBDIVISION NAME	LOT	TRACT
2	SUBLOT NO.	VOL. – PG. ANDREA STREET	VOLUME / PAGE
		PERM. PARCEL NO.	STREET

Graphic scale as shown is correct
THOMAS P. GILLESPY
Lake County Engineer
By _____ Date 7-9-81

LEGEND

SANITARY MANHOLE		WATER VALVE (GAS)	#
STORM MANHOLE		WATER METER (GAS)	
INLET OR CATCH BASIN		AS BUILT ELEVATION	100.0
HYDRANT		INDICATES DIRECTION OF SURFACE DRAINAGE	
EXISTING CONTOURS			
PROPOSED CONTOURS			
EXIST. ELEV.	100.0	PROP. ELEV.	100.0

REMARKS

ALL BOUNDARY DATA SHOWN WAS OBTAINED FROM (DEEDS, RECORDED SUBDIVISION PLAT OR OTHER PUBLIC RECORDS)

LOCATIONS AS SHOWN OF ADJACENT WELLS AND SEPTIC TANKS OBTAINED FROM LAKE COUNTY HEALTH DEPARTMENT

DESIGN CERTIFICATION

THIS PLAT WAS PREPARED BY ME, AND IS CORRECT TO THE BEST OF MY KNOWLEDGE AND BELIEF.

Edward Wm. ____ 454
NAME SURVEYOR REGISTRATION NO.

CHECK LIST

NO. OF BEDROOMS	WATER MAIN SIZE, LOCATION
DIMENSIONS	SAN. SEWER SIZE % GR. LOC.
BEARINGS	SAN. MH. CAST. ELEV. INV. ELEV.
TIE TO NEAREST STREET	SAN. CONN. SIZE, LOC. DEPTH
SUBLOT NO. PARCEL NO.	STORM SEWER SIZE % GR. LOC.
SURROUNDING OWNERS	STORM MH. CAST ELEV. INV. ELEV.
BLDG. DIMENSIONS FIN. GR.	PAV'T TYPE GRADE CURBS
BLDG. TIES FLR. GRADES	GAS LINE LOC. SIZE PRESSURE
APRON TYPE WIDTH THICKNESS	SEPTIC TANK LOCATION & DUPLICATION AREA
SIDEWALK TYPE WIDTH THICKNESS	WELL LOCATION
CULVERT TYPE DIA., LENGTH	ISOLATION RADIUS FROM WELL
ROCK OUTCROPPINGS	

REVISIONS			PLAN PREPARED BY:		
NO.	DATE	BY	DEBEVEC ● SALO & ASSOCIATES, INC.		
			125 E. ERIE ST. PAINESVILLE, OHIO		
1					
2					
3			DRAWN BY E. KELLY	SCALE 1" = 20'	PHONE NO. 352-9250
4			CHK'D E. KELLY	DATE 6/30/81	DRAWING NO. 5761-2
5			CREW CHIEF J.D.	APP'D. —	

"AS BUILT" CERTIFICATION

I, HEREBY CERTIFY THAT THE CIRCLED GRADES ARE EXISTING FINISH GRADES CHECKED IN THE FIELD ON _____, 19____ AND ARE CORRECT TO THE BEST OF MY KNOWLEDGE AND BELIEF.

REGISTERED SURVEYOR ____ REG. NO. ____

BENCHMARK - TOP OF HYDRANT IN FRONT OF ℄ L #3
ELEVATION - 772.69

ZONING PERMIT #4368
ISSUED 7-9-81

SUBJECT TO APPROVAL BY:
- Lake County Sanitary Eng. ☐
- Lake County Eng. Dept. ☒
- Lake County Planning Comm. ☐
- Lake County Bldg. Dept. ☒

Leno S Marano

JUL 2 1981
W.O. # 5761-2