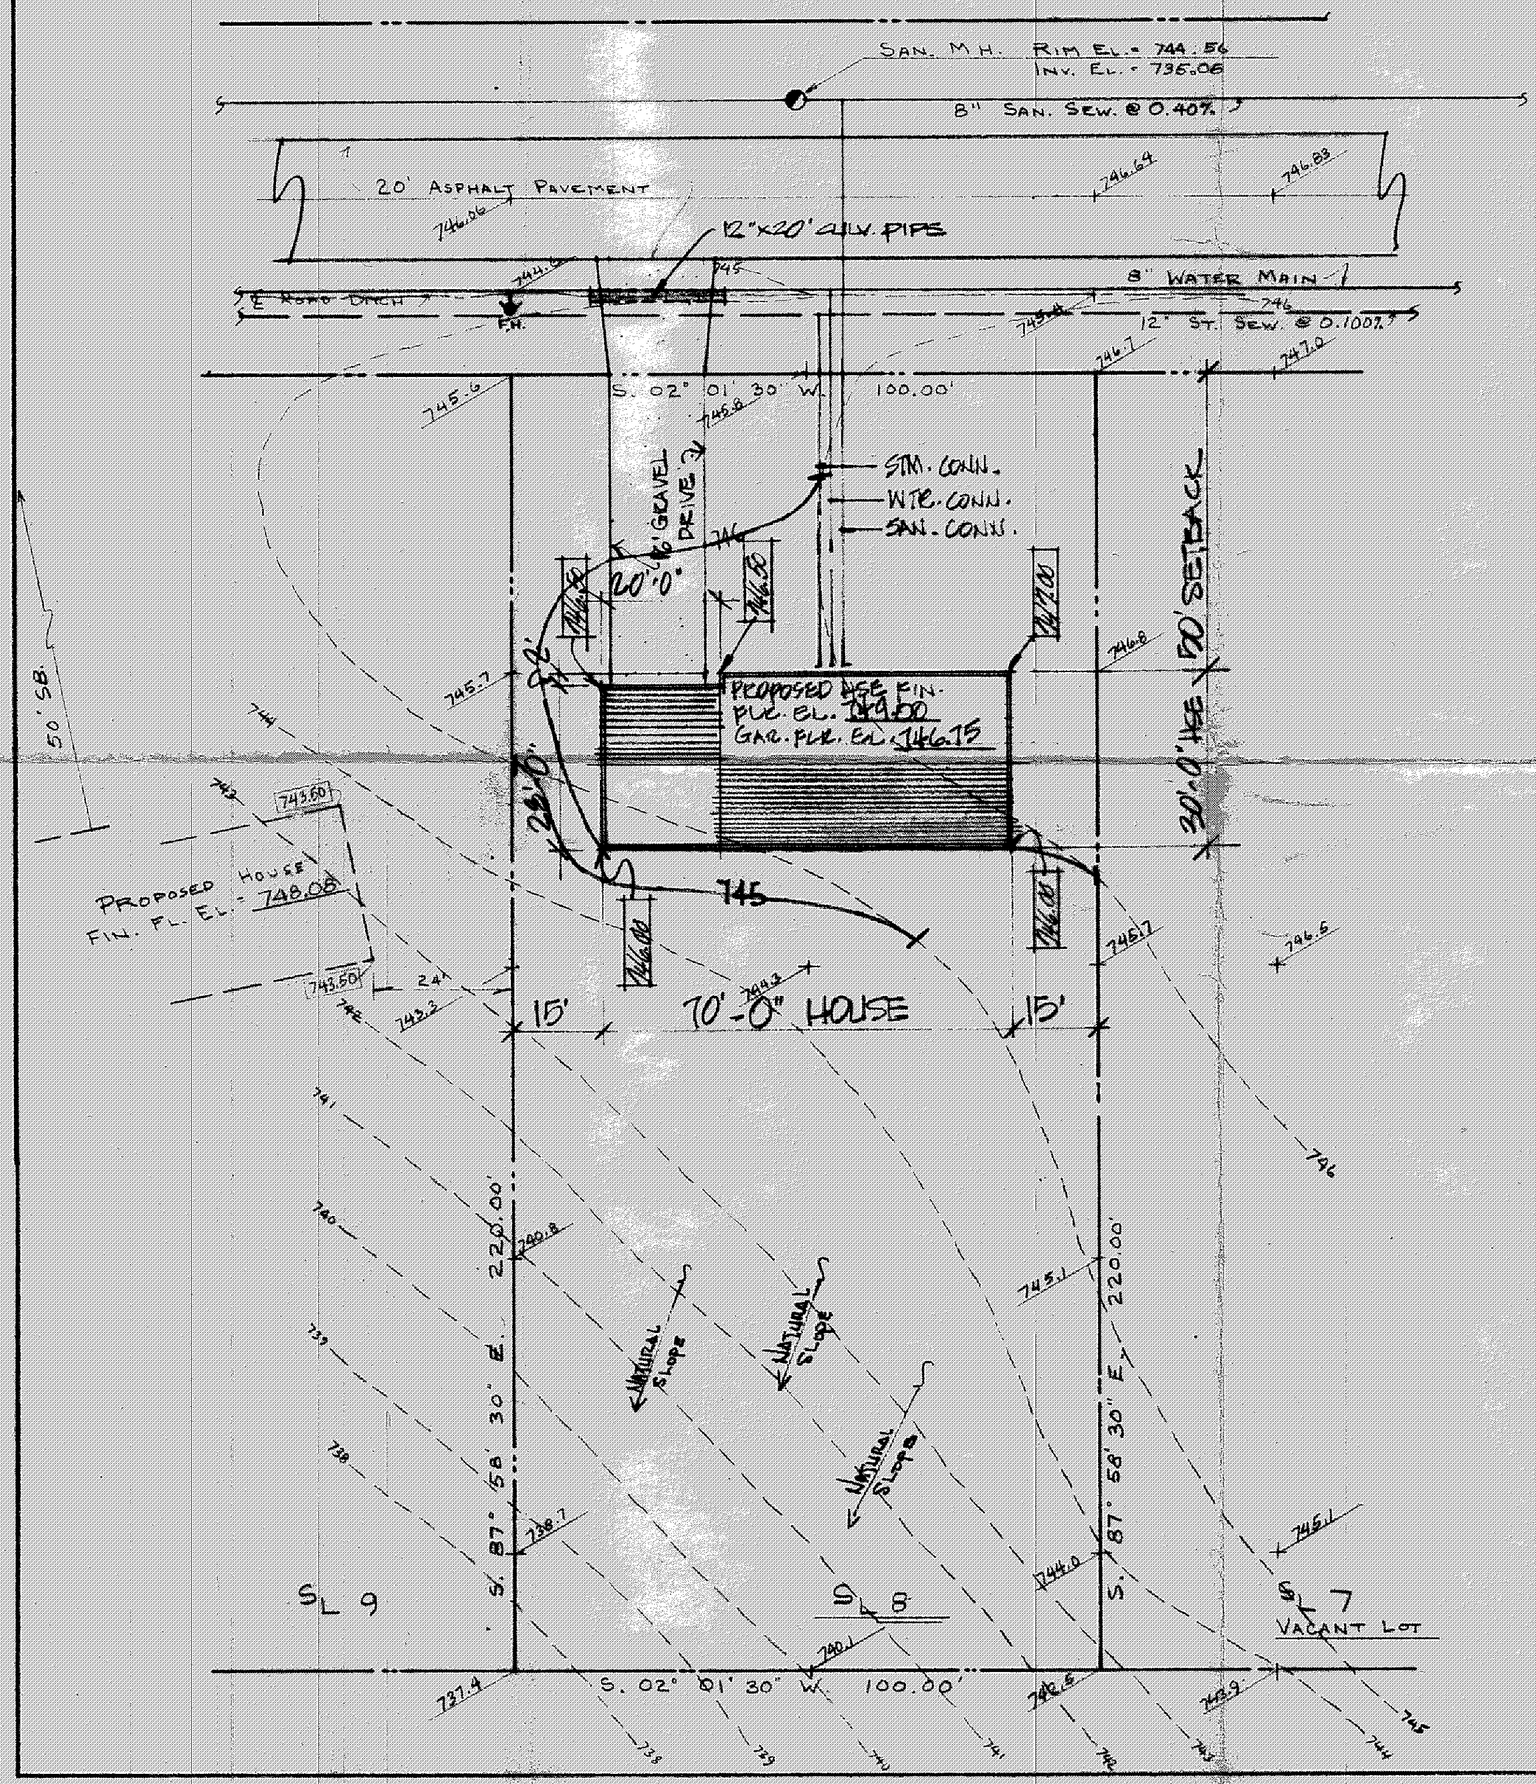

SITE PLAN FOR:

SOUTHWOOD CONST.

BEING SUBLOT NO. 8 IN THE CHERRY HILL SUBD. LOCATED IN CONCORD TWP., OHIO.

PREPARED BY:

WM. R. GRAY ASSOC. INC.

7547 MENTOR AVE.

MENTOR, OHIO

DATE: July 16, 1975 SCALE: 1" = 20'

ZONING PERMIT
Approved 7-16-75
Approved

CERTIFICATION:

I HEREBY CERTIFY THAT THIS PLAN IS CORRECT TO THE BEST OF MY KNOWLEDGE.

BY: Wm. R. Gray

WM. R. GRAY R. S. # 2752

Grading Plan Approved
as shown and/or noted
THOMAS P. GILLES, P.E.
Lake County Engineer
By JWK Date 7-18-75