T.B.M. = NAIL IN TREE AT 832.30

X 0.00 EAST ELEV.
Y 0.00 NORTH ELEV.

Grading Plan Approved
as shown and/or noted
THOMAS P. GILLES, P. E.
Lake County Engineer
By [illegible] Date 5 MAY 78

SITE PLAN FOR
SHANDLE CONSTRUCTION
8388 MENTOR AVE
MENTOR, Ohio
BEING A PART OF MARLEY HILLS ESTATES SUBDIVISION NO 3 AND BEING SUB LOT No 129, IN CONCORD TOWNSHIP OHIO

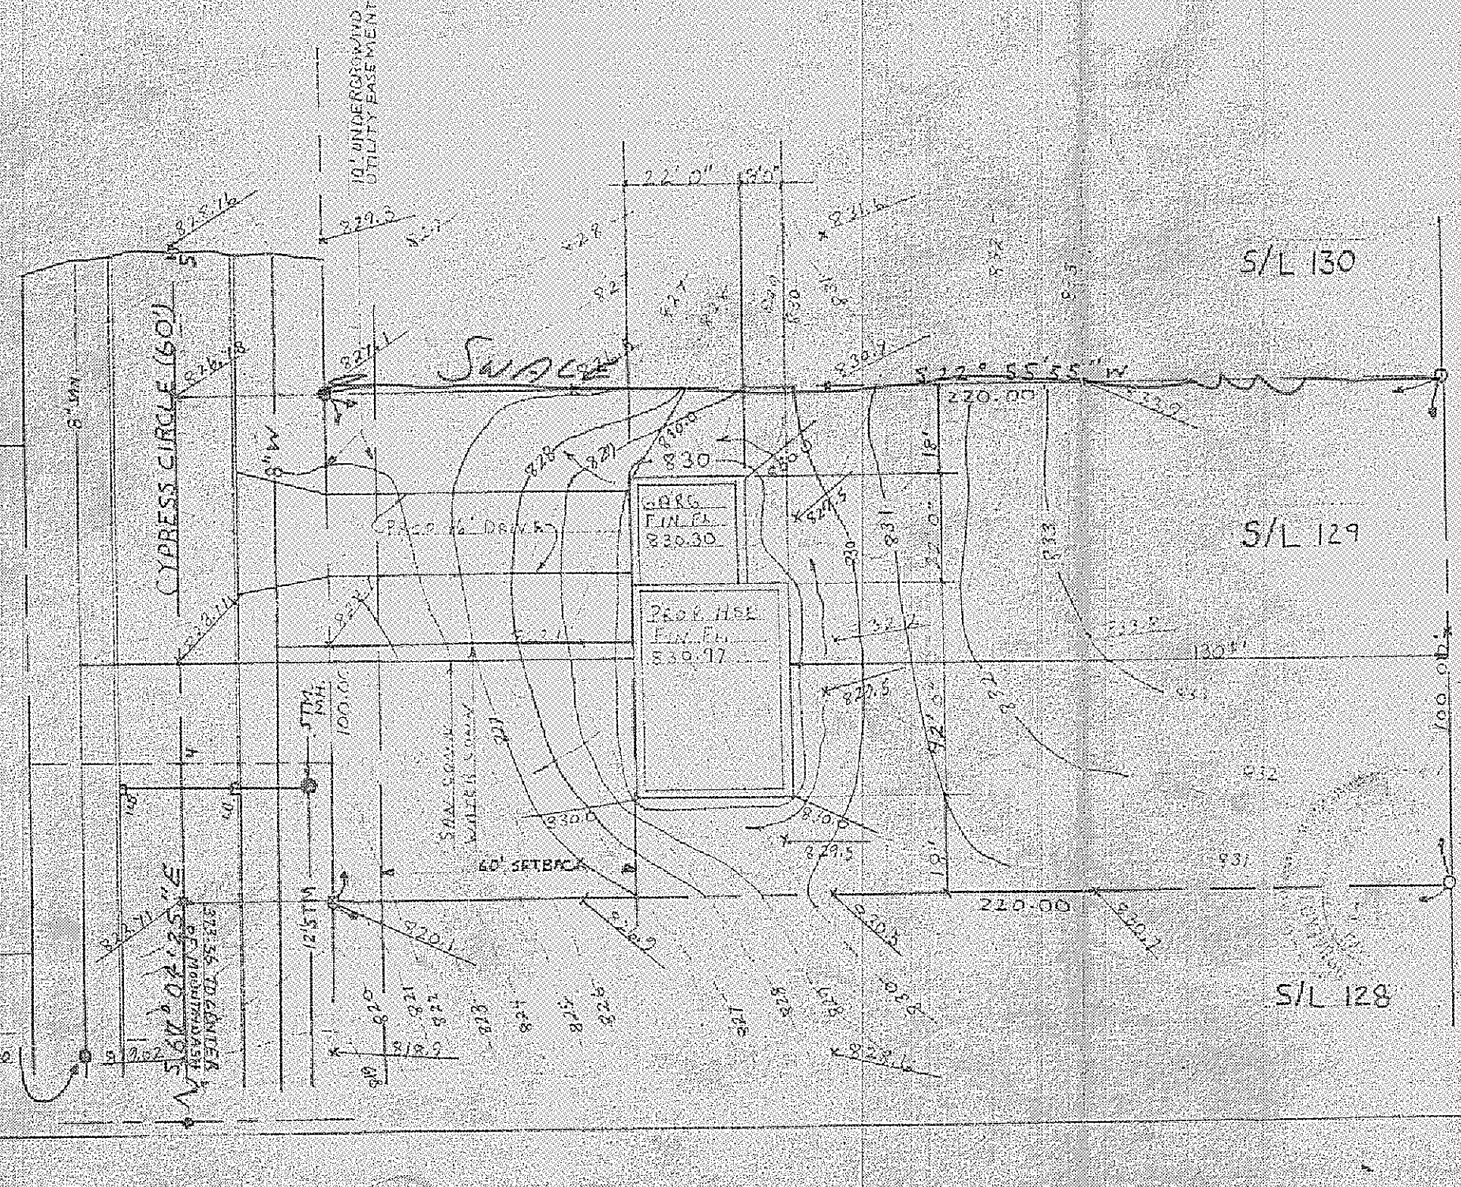

PREPARED BY
WM. R. GRAY ASSOC. INC
7547 MENTOR AVE
MENTOR, OHIO

DATE: APRIL 28, 1978
SCALE: 1" = 30'

CERTIFICATION
I HEREBY CERTIFY THAT THIS PLAT IS CORRECT TO THE BEST OF MY KNOWLEDGE
BY Wm. R. Gray
WM. R. GRAY REG. SURV. No. 2752

9920

STATE OF OHIO
WM. R. GRAY
2752
REGISTERED PROFESSIONAL SURVEYOR

LR - 1095
DR - 1176
GAR - 486