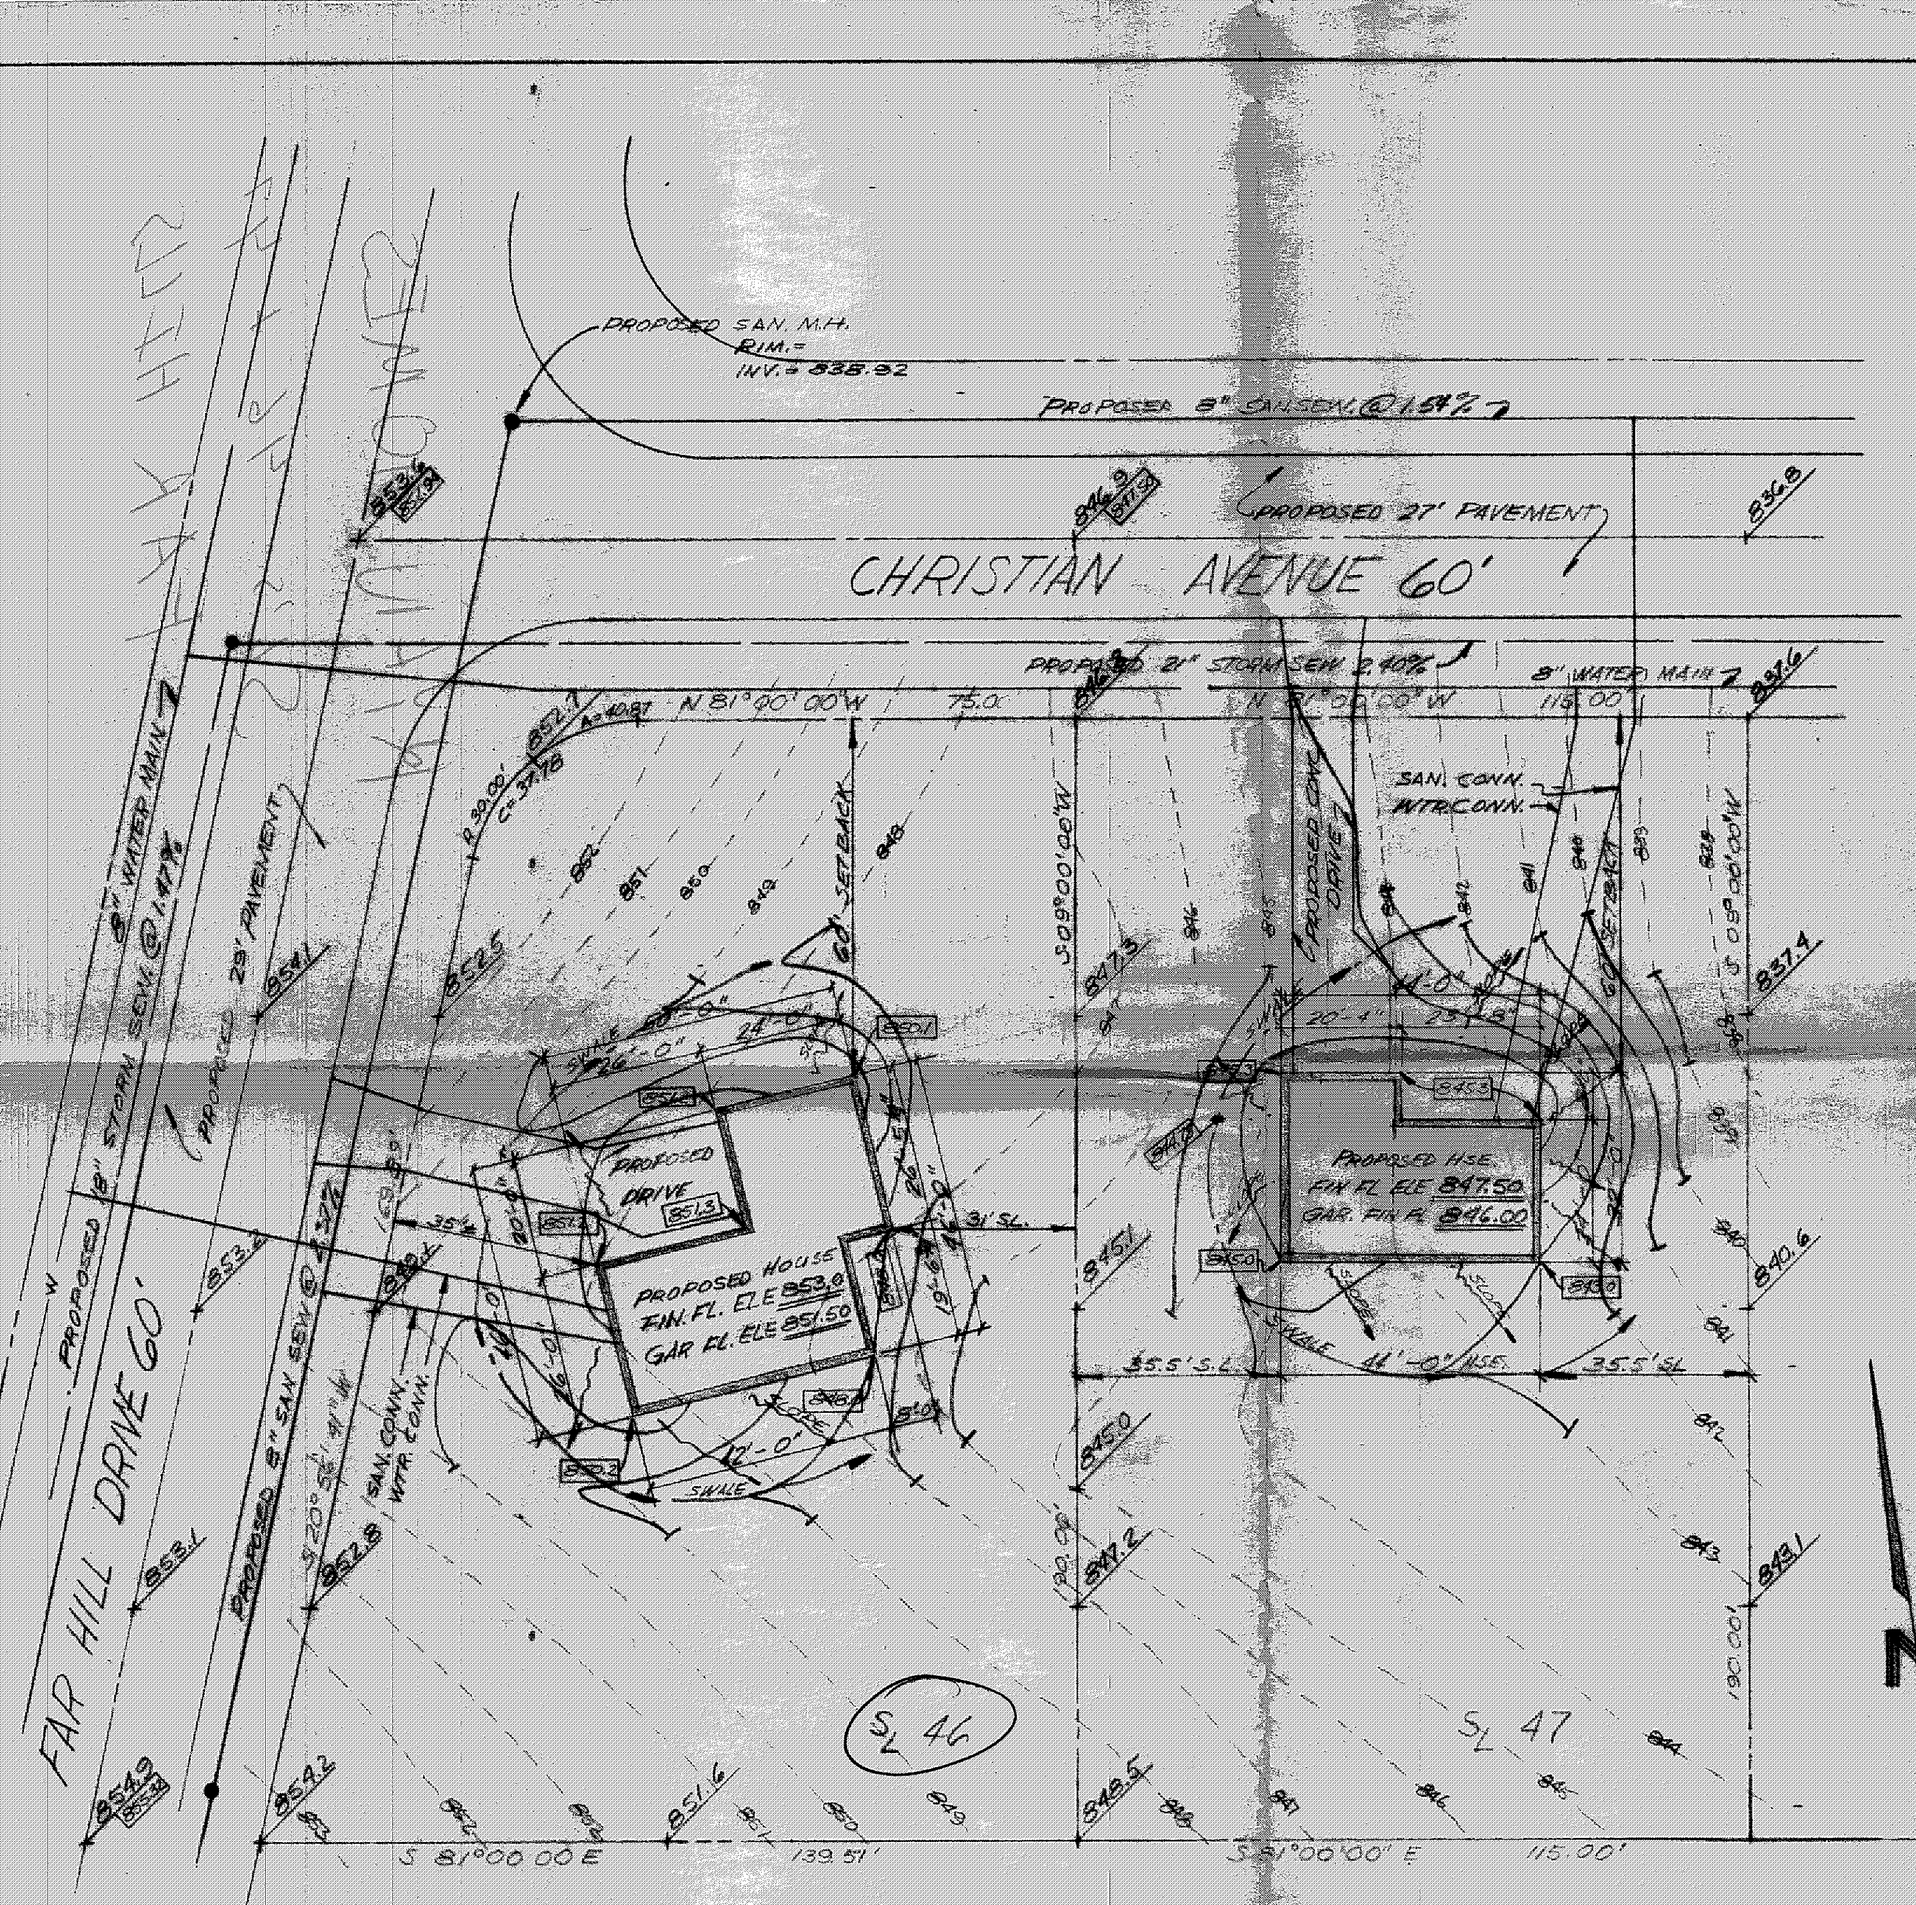

SITE PLAN FOR:

RYAN HOMES INC.
23600 MERCANTILE RD.
BEACHWOOD, OHIO.

BEING SUBLOTS NOS 46 & 47 IN THE FAR HILL ESTATES SUBDIVISION NO. 2, IN CONCORD TWP. OHIO.

PREPARED BY:

WM R. GRAY ASSOC. INC.
7547 MENTOR AVE.
MENTOR, OHIO.

DATE: AUGUST 20, 1976 SCALE 1"=20'

100.0 EXISTING ELEVATIONS
100.0 PROPOSED ELEVATIONS

CERTIFICATION:

I HEREBY CERTIFY THAT THIS PLAT IS CORRECT TO THE BEST OF MY KNOWLEDGE.

BY: Wm R Gray
WM. R. GRAY REG. SURV. #275

ZP # 3076

Grading Plan Approved as shown and/or noted
THOMAS P. GILLES, P.E.
Lake County Engineer
By JWR Date 8-23-76