BAR CHART

TYPE	QUANTITY	NO.	LENGTH
(A) BARS	2	#4	10'0"
(B) BARS	2	#4	11'0"
(C) BARS	9	#4	3'6"

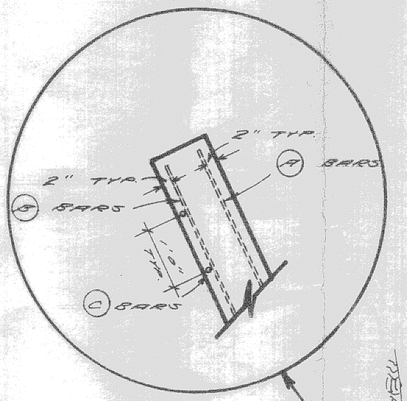

REINFORCING ROD LOCATION DETAIL

SCALE 1½" = 1'0"

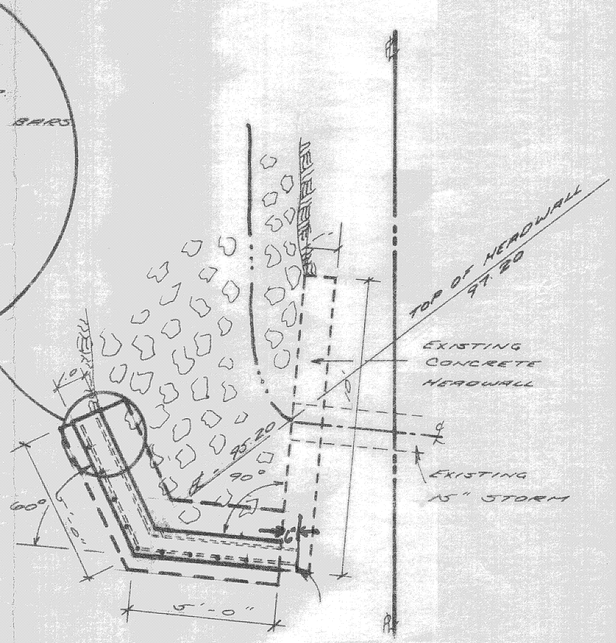

HEADWALL EXTENSION - PLAN

SCALE 1/4" = 1'-0"

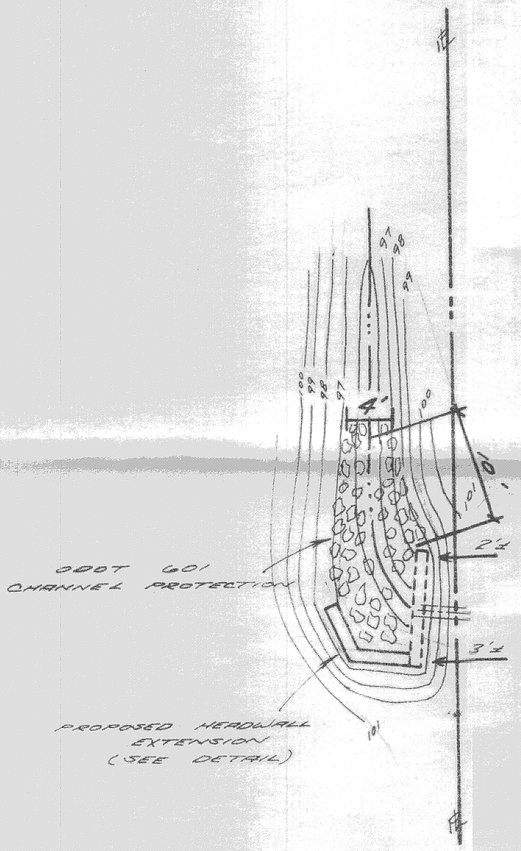

PROPOSED GRADING AND CHANNEL PROTECTION DETAIL

SCALE 1" = 10'

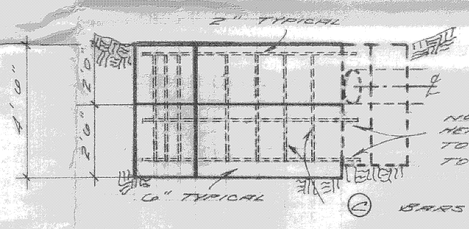

HEADWALL EXTENSION - SECTION

SCALE 1/4" = 1'0"

NOTE - CONCRETE FOR HEADWALL SHALL BE CLASS C.

SITE PLAN

CONCORD TOWNSHIP LAKE COUNTY, OHIO

for: RYAN HOMES CLIENT OWNER

8140 TYLER BLVD. MENTOR, O. ADDRESS STREET CITY ZIP

HUNTING RIDGE SUBDIVISION NAME	LOT / TRACT
VOL. – PG.	VOLUME / PAGE
10 SUBLOT NO.	FAR HILLS STREET
	PERM. PARCEL NO.

LEGEND

SANITARY MANHOLE
STORM MANHOLE
INLET OR CATCH BASIN
HYDRANT
EXISTING CONTOURS
PROPOSED CONTOURS
EXIST. ELEV. 100.0 / PROP. ELEV. 100.0
WATER VALVE (GAS)
WATER METER (GAS)
AS BUILT ELEVATION 100.0
INDICATES DIRECTION OF SURFACE DRAINAGE

REMARKS

ALL BOUNDARY DATA SHOWN WAS OBTAINED FROM (DEEDS, RECORDED SUBDIVISION PLAT OR OTHER PUBLIC RECORDS)

LOCATIONS AS SHOWN OF ADJACENT WELLS AND SEPTIC TANKS OBTAINED FROM LAKE COUNTY HEALTH DEPARTMENT

DESIGN CERTIFICATION

THIS PLAT WAS PREPARED BY ME, AND IS CORRECT TO THE BEST OF MY KNOWLEDGE AND BELIEF.

NAME SURVEYOR REGISTRATION NO.

CHECK LIST

NO. OF BEDROOMS
DIMENSIONS
BEARINGS
TIE TO NEAREST STREET
SUBLOT NO. PARCEL NO.
SURROUNDING OWNERS
BLDG. DIMENSIONS FIN. GR.
BLDG. TIES FL'R. GRADES
APRON TYPE WIDTH THICKNESS
SIDEWALK TYPE WIDTH THICKNESS
CULVERT TYPE DIA., LENGTH
ROCK OUTCROPPINGS
WATER MAIN SIZE, LOCATION
SAN. SEWER SIZE % GR. LOC.
SAN. MH. CAST. ELEV. INV. ELEV.
SAN. CONN. SIZE, LOC. DEPTH
STORM SEWER SIZE % GR. LOC.
STORM MH. CAST ELEV. INV. ELEV.
PAV'T TYPE GRADE CURBS
GAS LINE LOC. SIZE PRESSURE
SEPTIC TANK LOCATION & DUPLICATION AREA
WELL LOCATION
ISOLATION RADIUS FROM WELL

REVISIONS		
NO.	DATE	BY
1	7/2/79	L.L.
2		
3		
4		
5		

PLAN PREPARED BY:

DEBEVEC • SALO & ASSOCIATES, INC.

125 E. ERIE ST PAINESVILLE, OHIO

DRAWN BY LL	SCALE 1" =	PHONE NO. 352-9250
CHK'D.	DATE	DRAWING NO. 5433-10
CREW CHIEF	APP'D.	

"AS BUILT" CERTIFICATION

I, HEREBY CERTIFY THAT THE CIRCLED GRADES ARE EXISTING FINISH GRADES CHECKED IN THE FIELD ON _____, 19____ AND ARE CORRECT TO THE BEST OF MY KNOWLEDGE AND BELIEF.

REGISTERED SURVEYOR REG. NO.

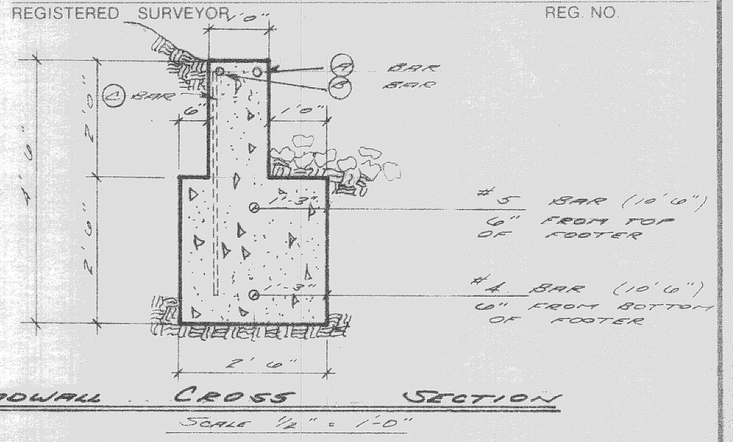

HEADWALL CROSS SECTION

SCALE ½" = 1'-0"

JUL 02 1979

PAGE 2 OF 2

5433-10

HEADWALL DETAILS FOR S/L 10 IN HUNTING RIDGE SUBDIVISION