SITE PLAN FOR:

SHANDLE CONSTRUCTION
8925 MENTOR AVENUE
MENTOR OHIO

Zoning Permit # 2469
Issued 4-26-73
H E Mundhenk

BEING SUBLOT NO. 40 IN THE HOBBY HORSE FARM NO. 4 SUBDIVISION IN THE TOWNSHIP OF CONCORD, OHIO

Grading Plan Approved as shown and/or noted
THOMAS P. GILLES, P.E.
Lake County Engineer
By JWK Date 30 April 73

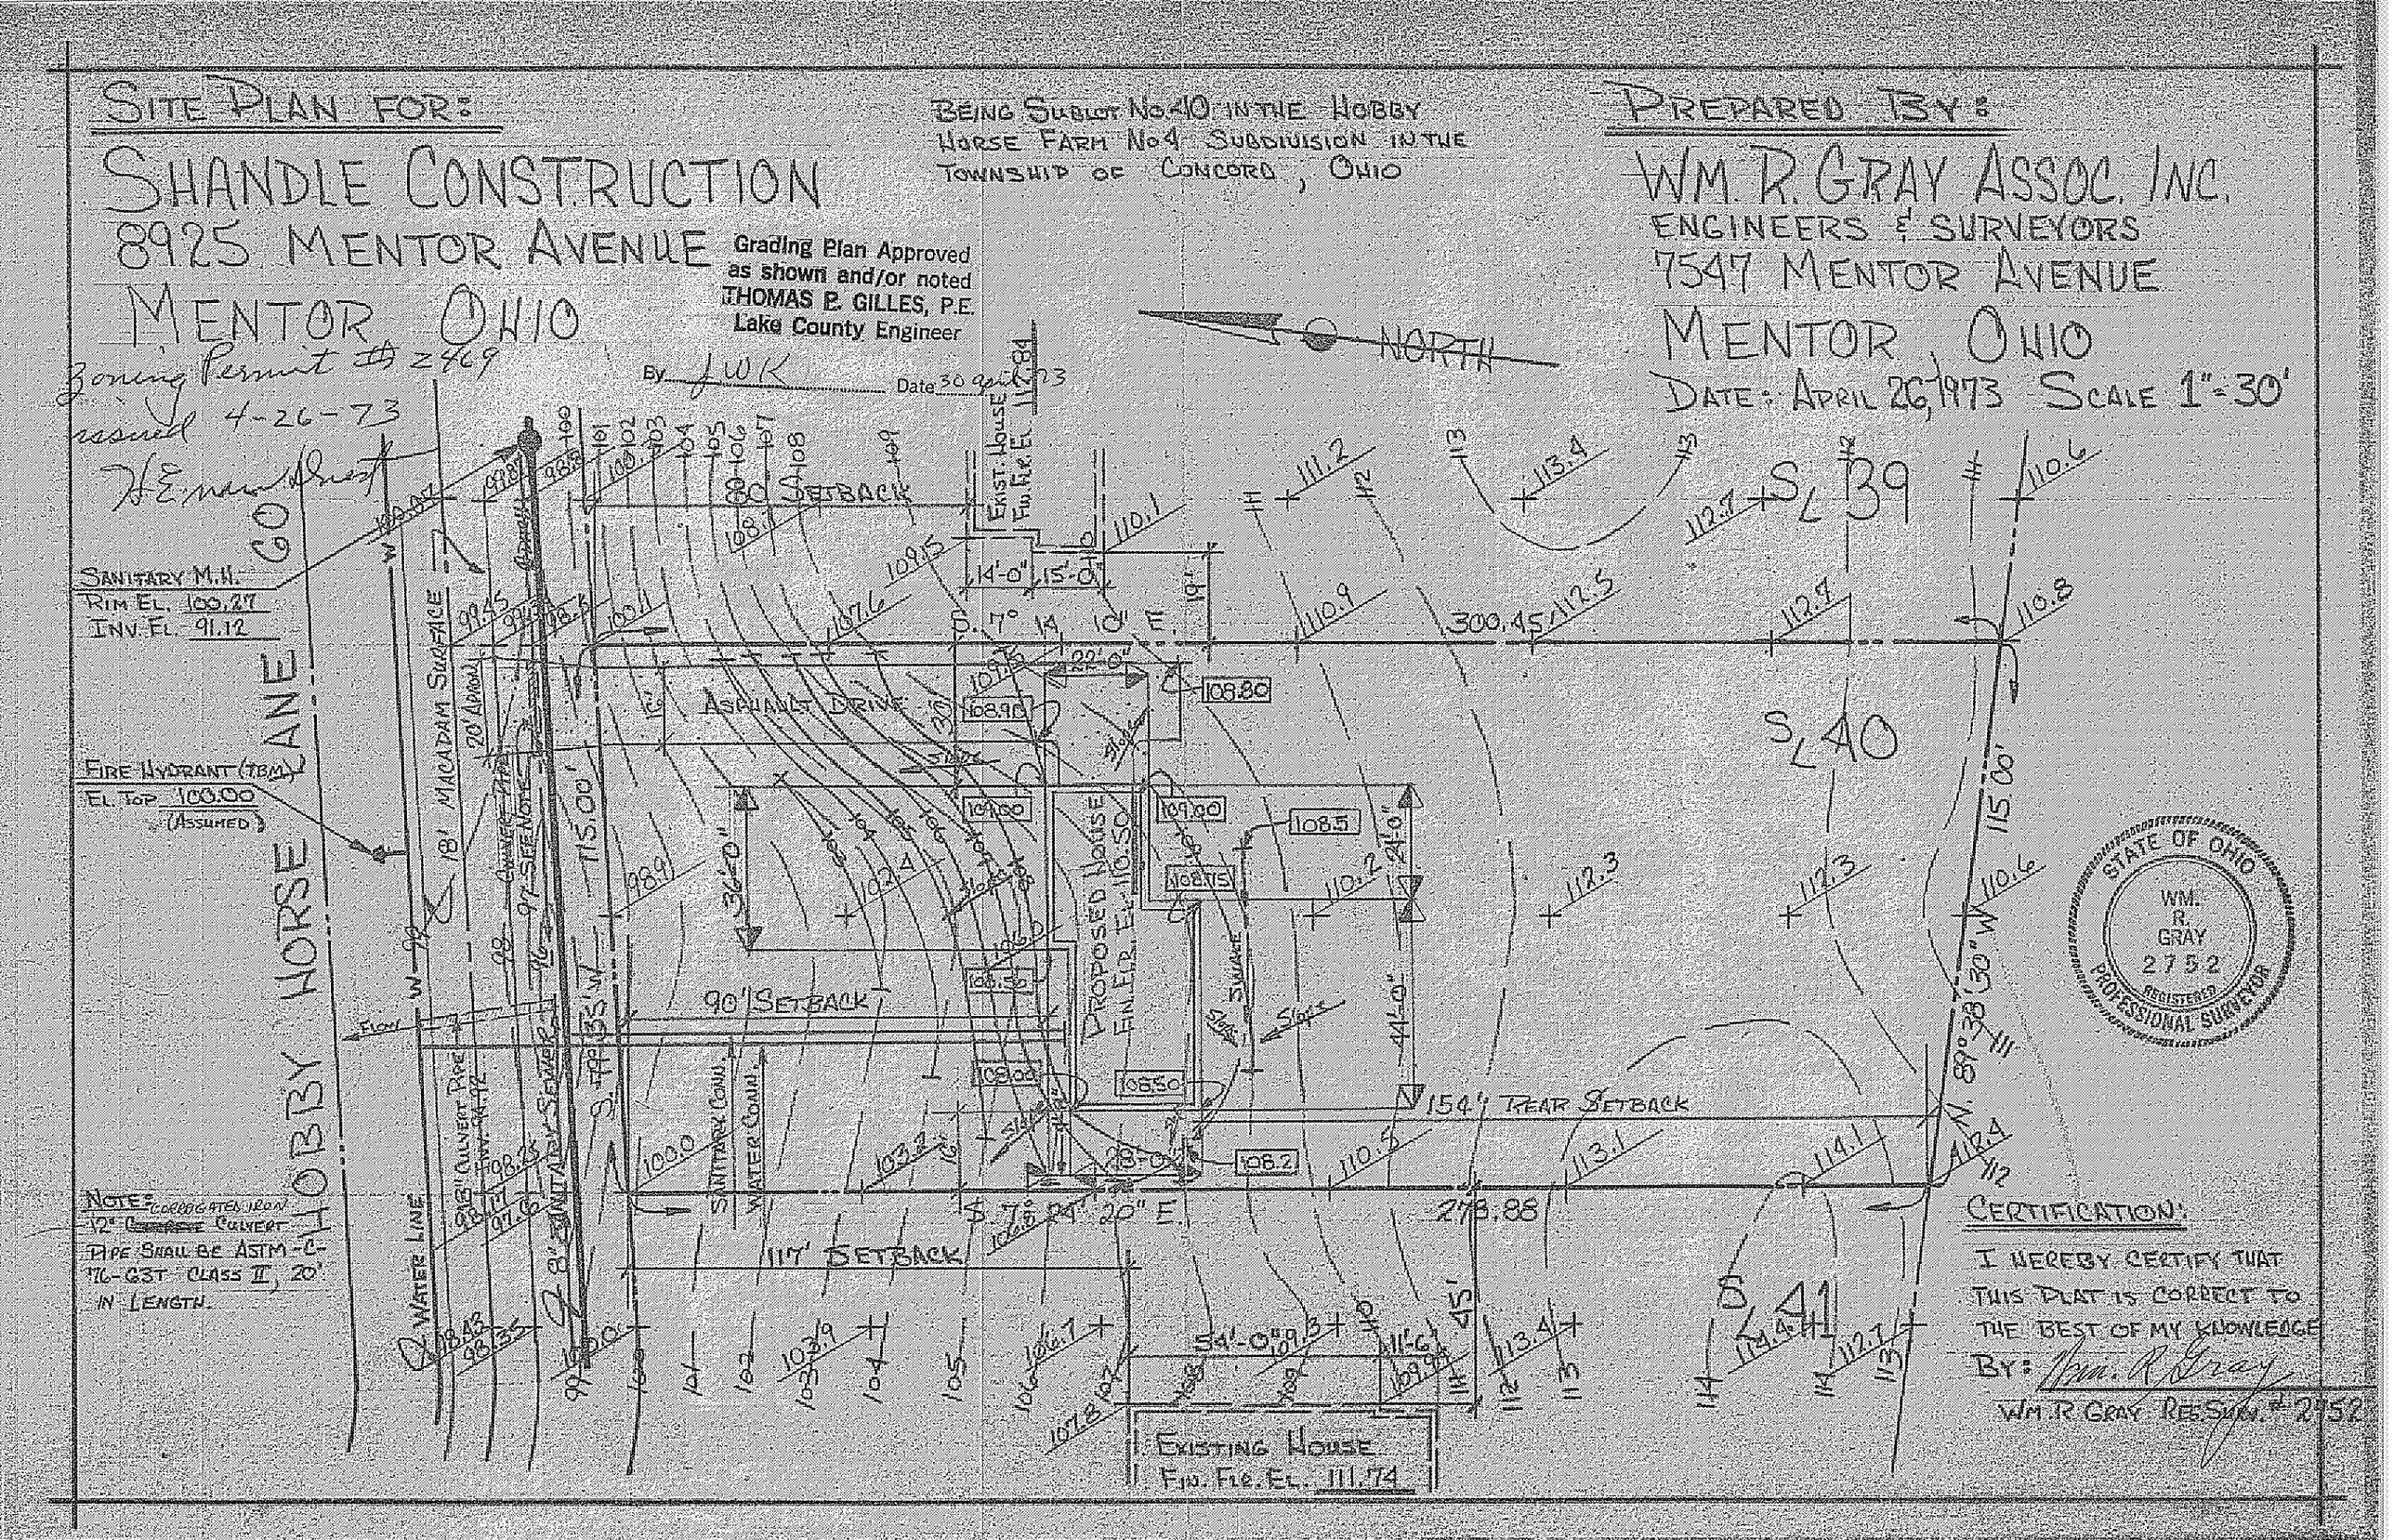

NOTE: CORRUGATED IRON 12" CULVERT PIPE SHALL BE ASTM-C-76-63T CLASS II, 20' IN LENGTH.

PREPARED BY:

WM. R. GRAY ASSOC. INC.
ENGINEERS & SURVEYORS
7547 MENTOR AVENUE
MENTOR, OHIO

DATE: APRIL 26, 1973 SCALE 1"=30'

STATE OF OHIO
WM. R. GRAY
2752
REGISTERED PROFESSIONAL SURVEYOR

CERTIFICATION:

I HEREBY CERTIFY THAT THIS PLAT IS CORRECT TO THE BEST OF MY KNOWLEDGE

BY: Wm. R. Gray
WM. R. GRAY REG. NO. 2752