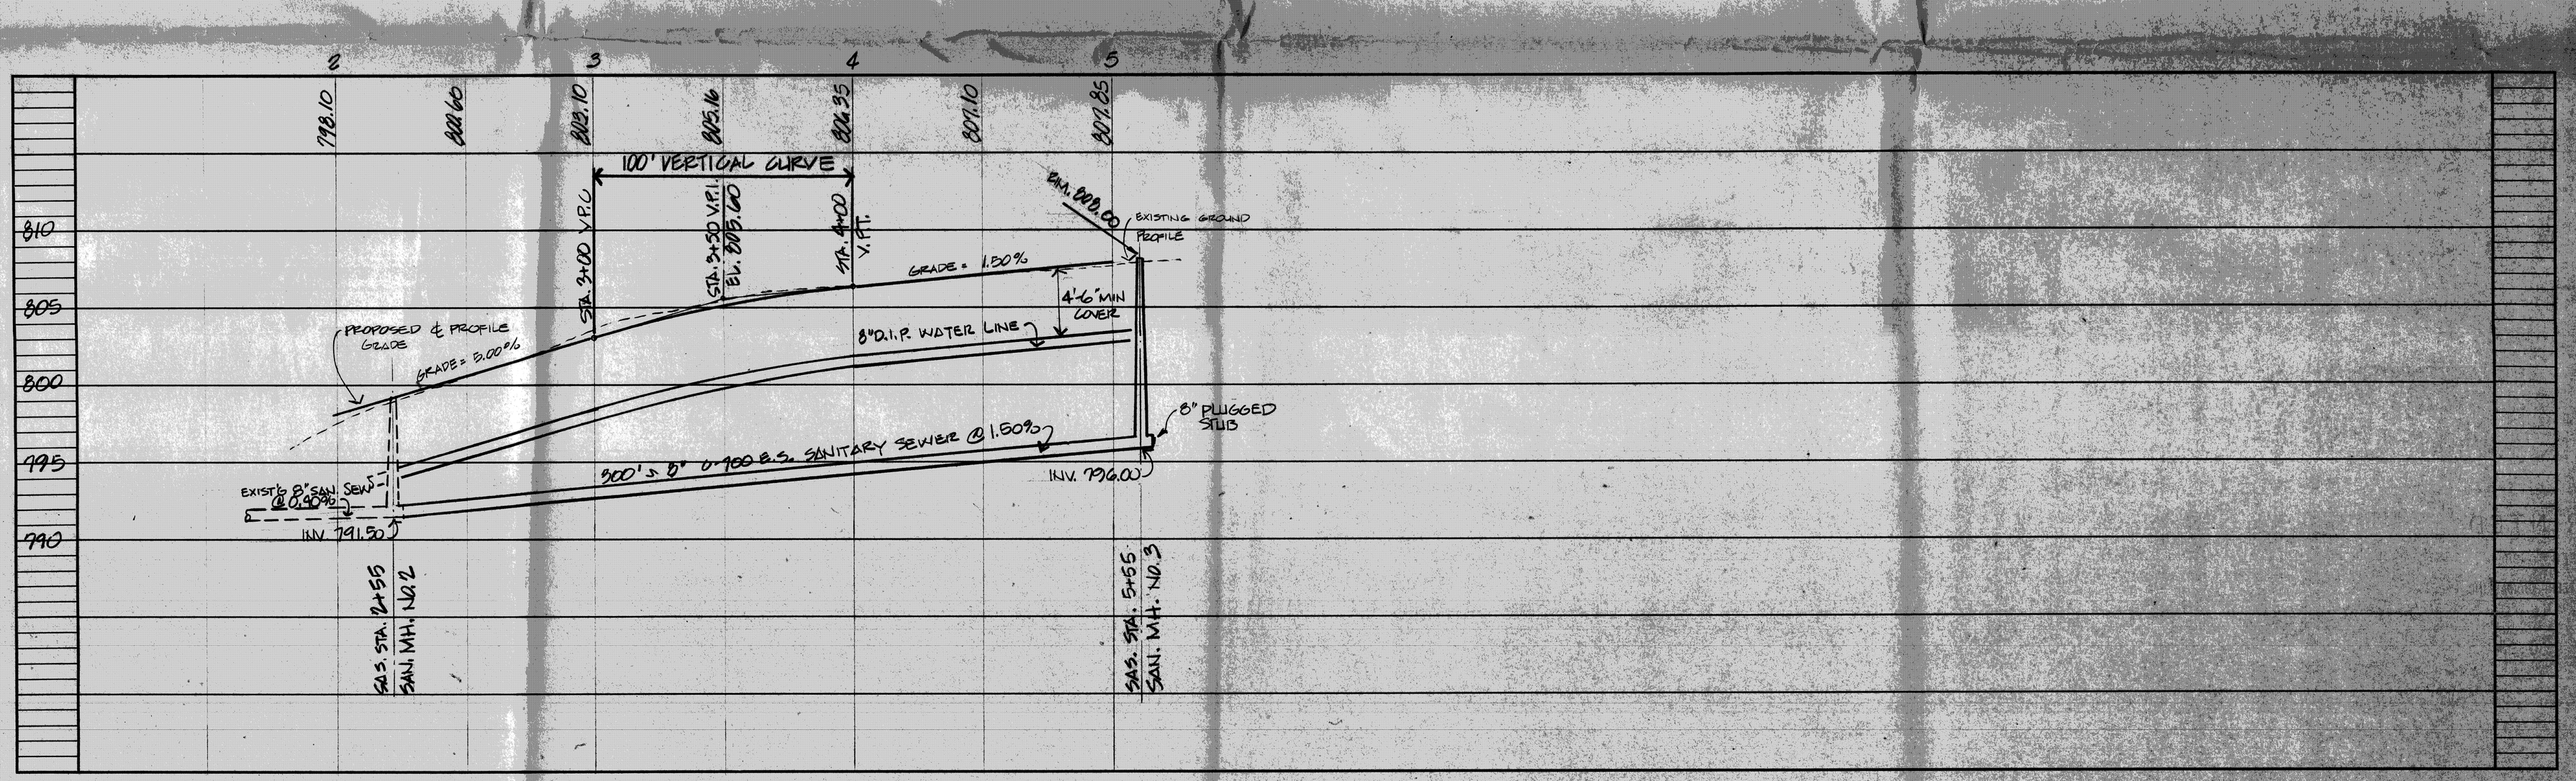

COLPETZER-THOMAS, INC.
AN ENGINEERING GROUP

WILLOUGHBY • MENTOR • NORTH CANTON • STEUBENVILLE • LORAIN

REV. NO.	DESCRIPTION	DATE	BY	CH'K'D.

EAST POINT CONDOMINIUM

HOOSE ROAD, CONCORD TWP., OHIO

DATE: AUG. 22, 1986
DRAWN BY: CB
CHECKED BY:
APPROVED BY:
P.B. No. ____ PG. ____

SITE PLAN FOR PARCEL NO. 2
NORMANDY DEVELOPMENT
CONCORD TWP, OHIO.

SCALES
HOR. 1"=30'
VERT. 1"=5'
CONTRACT No. 85-29
SHEET NO. 2 OF 2