SITE PLAN

for ANDREWS BUILDERS

35475 VINE STREET EASTLAKE
ADDRESS STREET CITY

"H"
SUBLOT No. SUBDIVISION NAME VOL. PAGE
26 4 CONCORD OHIO
LOT, TRACT AREA/TOWNSHIP

GUTOSKEY & ASSOCIATES INC.
Civil Engineers and Surveyors
6337 E. Washington St. Tel (216) 543-6800
Chagrin Falls, Ohio 44023 Fax (216) 543-7178

CHECK LIST

LOT DIMENSIONS & BEARINGS
TIE TO NEAREST STREET
SUBLOT No. (PARCEL No.)
SURROUNDING OWNERS
BUILDING DIMENSIONS
SETBACK, SIDEYARD, REARYARD
FINISHED GRADES
DRIVE & APRON TYPE, WIDTH, THICKNESS
SIDEWALK TYPE, WIDTH, THICKNESS
WATER SERVICE SIZE, LENGTH
WATER MAIN SIZE, LOCATION
SAN. SEWER SIZE, & GRADE, LOCATION
SAN. MH. CAST. ELEV., INV. ELEV.
SAN. CONN. SIZE & GRADE, LOCATION
STORM SEWER SIZE, & GRADE, LOCATION
STORM MH. CAST. ELEV., INV. ELEV.
PAVE. TYPE, GRADE, CURBS
GAS LINE LOCATION
SEPTIC SYSTEM & DUPLICATION
WELL LOCATION & ISOLATION RADIUS

STATE OF OHIO
JOSEPH GUTOSKEY
7667
REGISTERED PROFESSIONAL SURVEYOR
STATE SEAL

DESIGN CERTIFICATION

THIS PLAT WAS PREPARED BY ME, AND IS CORRECT TO THE BEST OF MY KNOWLEDGE.

NAME DATE

"AS-BUILT" CERTIFICATION

I HEREBY CERTIFY THAT THE CIRCLED INFORMATION IS EXISTING AS OBTAINED ON THE SITE _____ 19 ___ AND IS CORRECT TO THE BEST OF MY KNOWLEDGE AND BELIEF.

NAME

LEGEND

STORM MANHOLE
SANITARY MANHOLE
EXISTING CONTOURS 100
PROPOSED CONTOURS 100
EXIST. ELEV. 100.0
100.0 PROP. ELEV.
DIRECTION OF SURFACE DRAINAGE

DRAWN BY	SCALE
M.D.	1"=20'
CHK'D BY	DATE
JG	12-94
REV.	
REV.	
REV.	

BENCHMARK: RIM OF SAN. M.H.
ELEVATION: 790.20

2 WORKING DAYS BEFORE YOU DIG
CALL TOLL FREE 800-362-2764
OHIO UTILITIES PROTECTION SERVICE

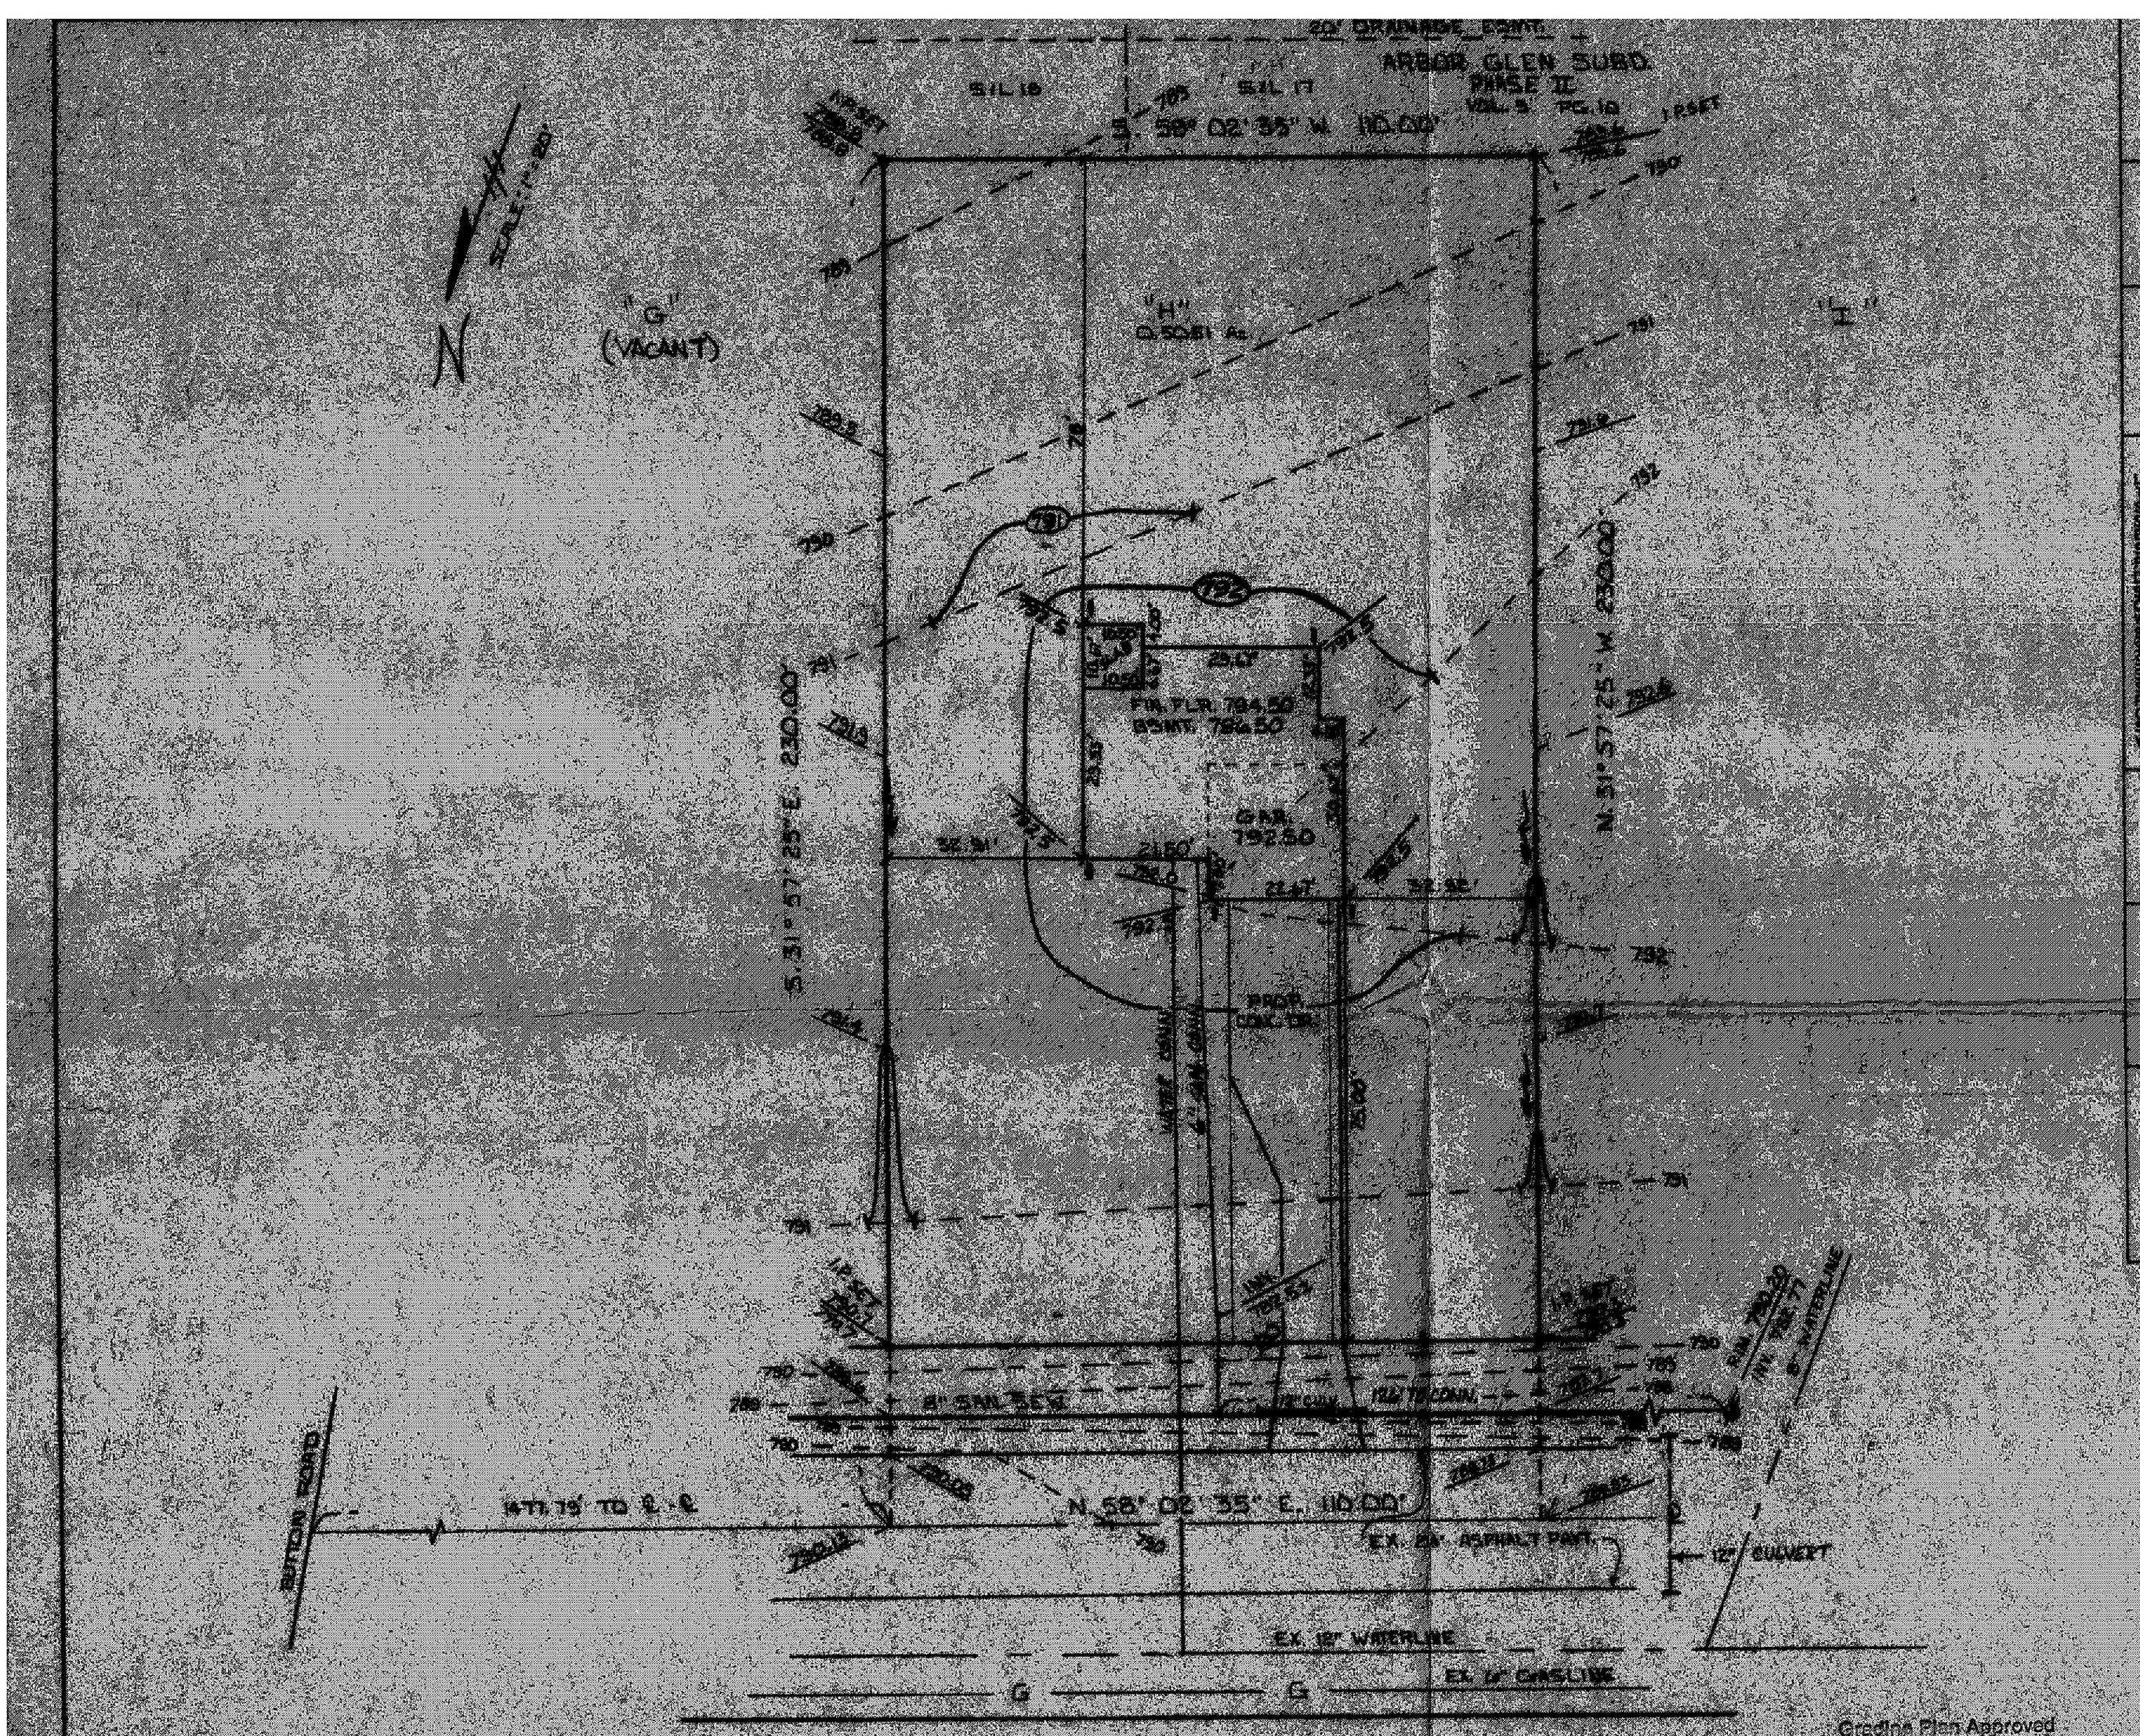

Grading Plan Approved
as shown and/or noted
THOMAS P. GILLES, P.E.
Lake County Engineer
By GJH Date 12-19-94
CONSTRUCTION WITHIN ROAD R/W SUBJECT TO APPROVAL BY:
REQUIRE A ROAD PERMIT. Lake County Sanitary Eng. ☐
Lake County Eng. Dept. ☒
Lake County Planning Comm. ☐
Lake County Bldg. Dept. ☒

ZONING PERMIT #1394-8035
ISSUED 12-28-94

CONTRACT NO.
94-542-H