SITE PLAN FOR:

RYAN HOMES
23600 MERCANTILE RD.
BEACHWOOD, OHIO

BEING SUBLOT No. 16 IN THE VILLO RIO PARK SUBD. LOCATED CONCORD TWP., OHIO.

PREPARED BY:

WM. R. GRAY ASSOC. INC.
7547 MENTOR AVE.
MENTOR, OHIO
DATE: JULY 16, 1975 SCALE: 1" = 20'

CERTIFICATION:

I HEREBY CERTIFY THAT THIS PLAT IS CORRECT TO THE BEST OF MY KNOWLEDGE.

By: Wm. R. Gray
WM. R. GRAY REG. SURV. = 2752

STATE OF OHIO
WM. R. GRAY
2752
REGISTERED PROFESSIONAL SURVEYOR

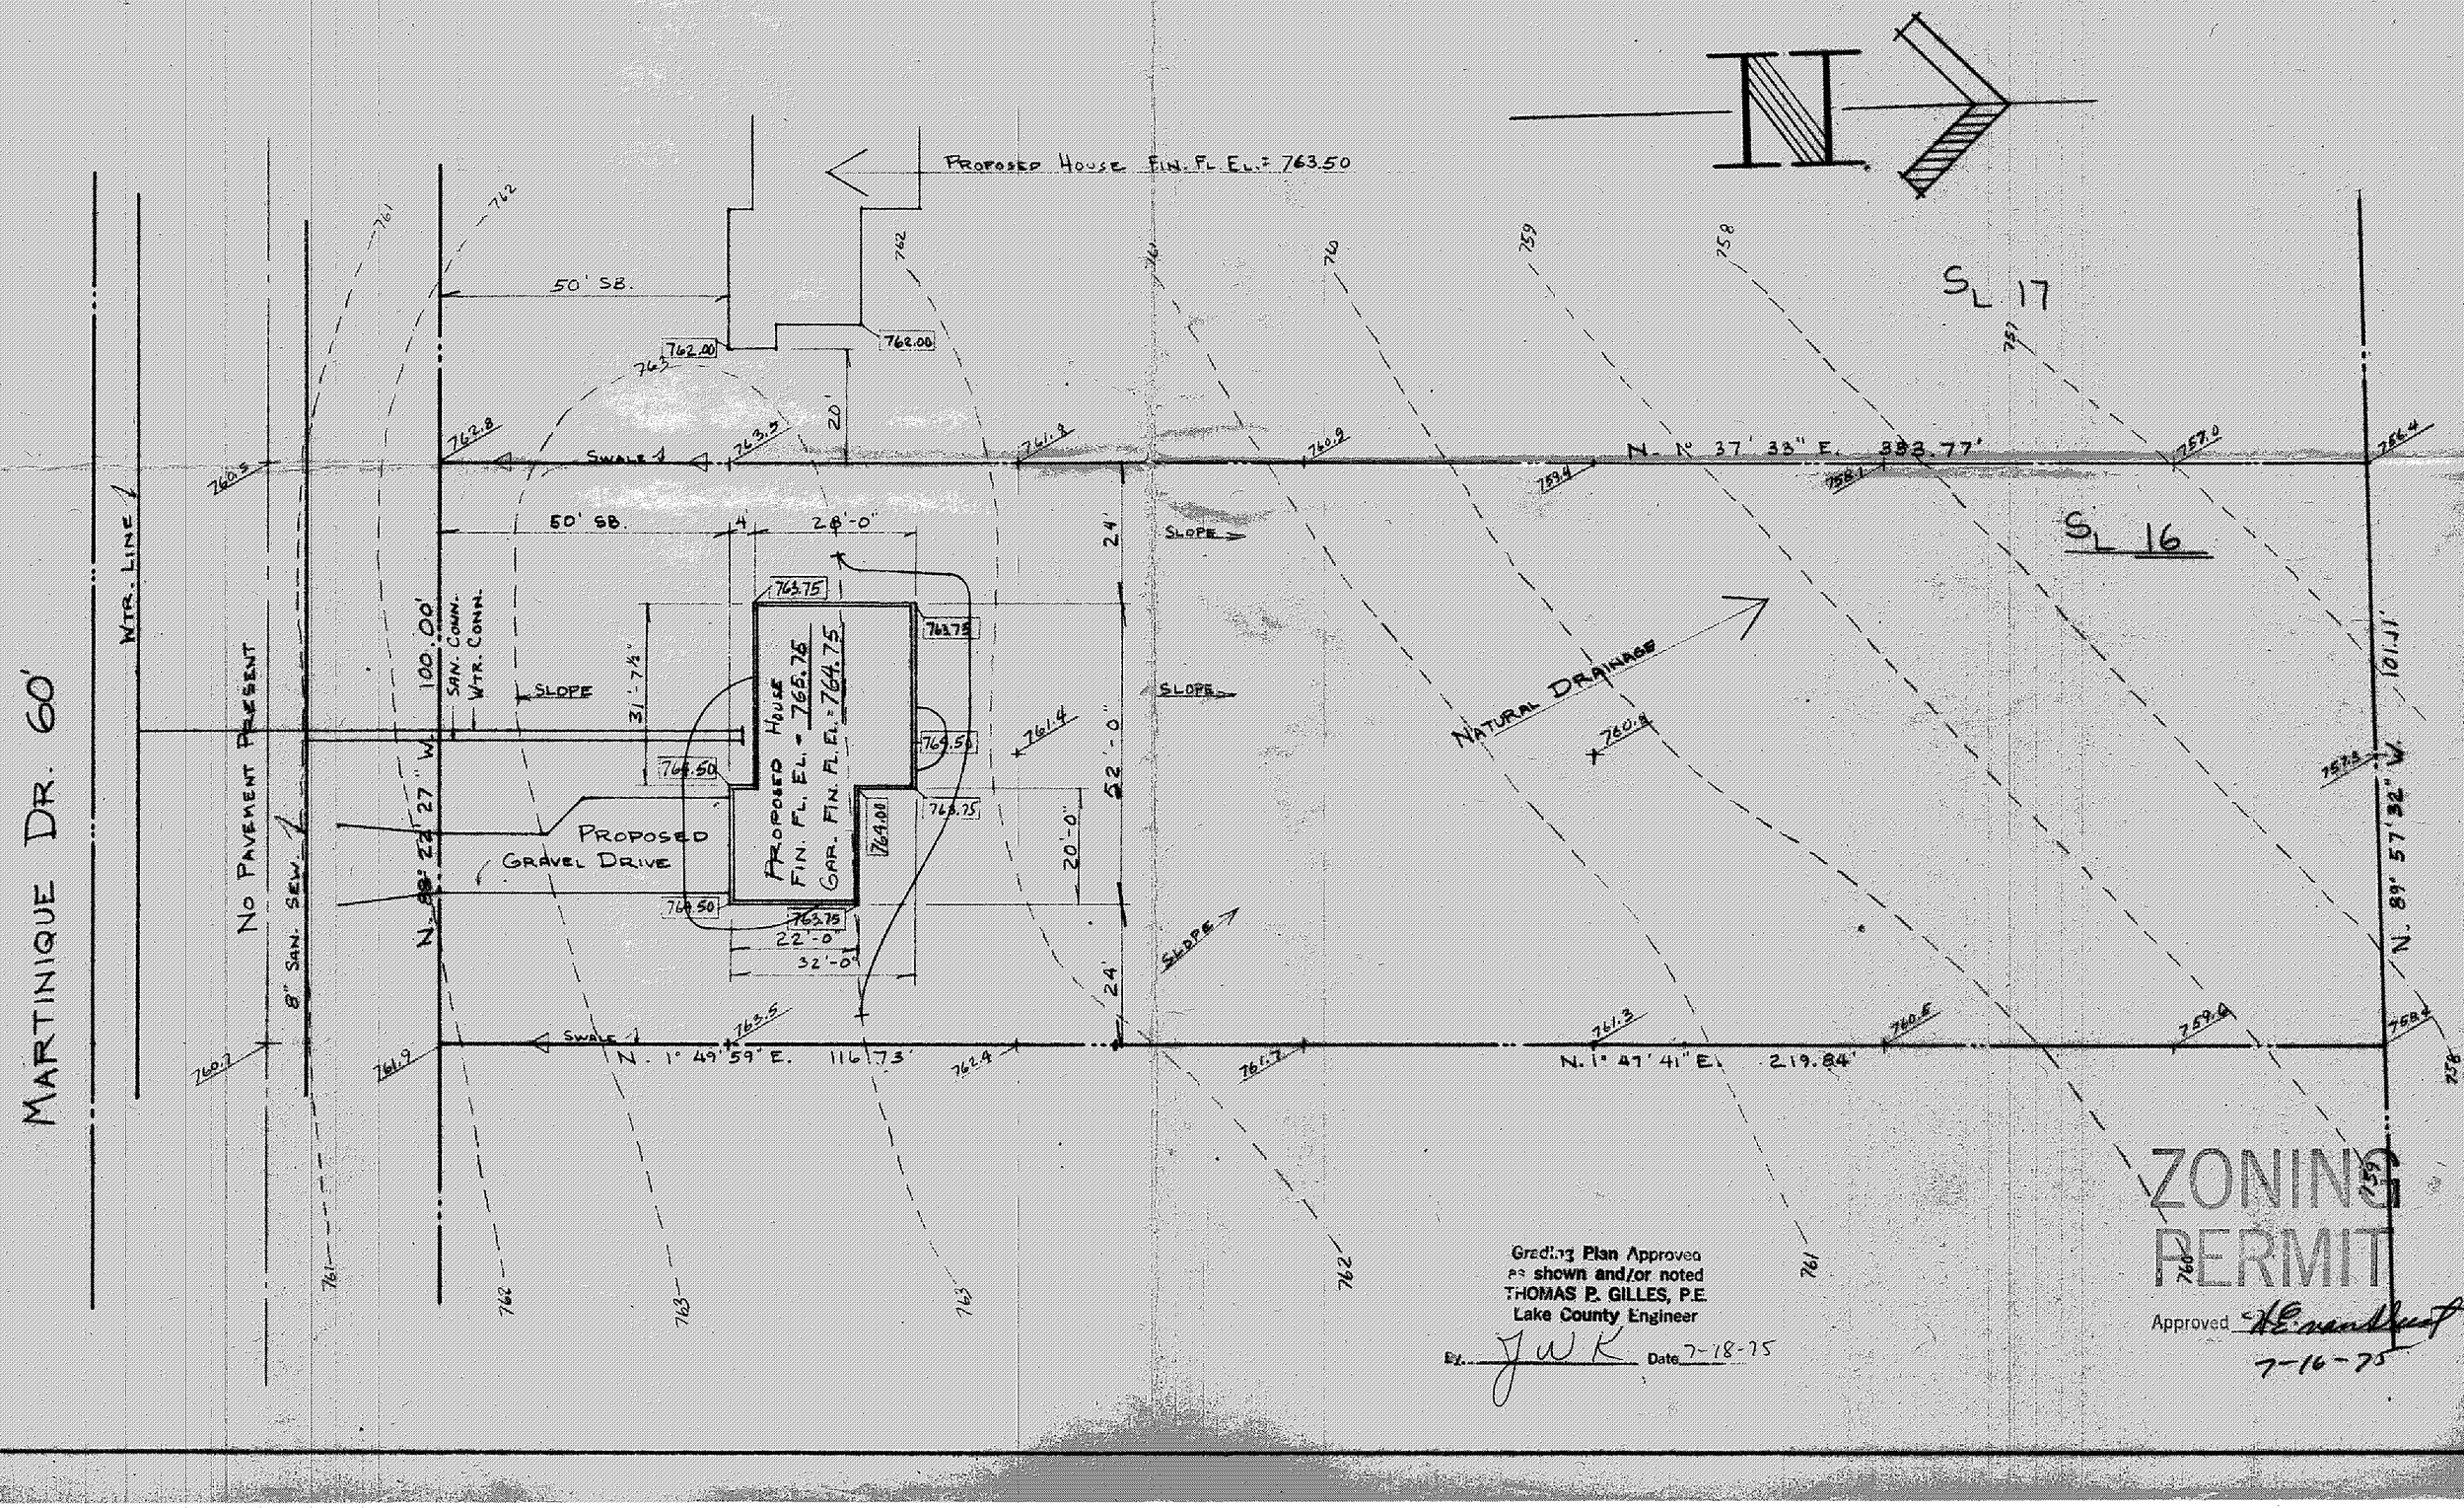

Grading Plan Approved as shown and/or noted
THOMAS P. GILLES, P.E.
Lake County Engineer
By: JWK Date 7-18-75

ZONING PERMIT
Approved H.E. VanHuss
7-16-75