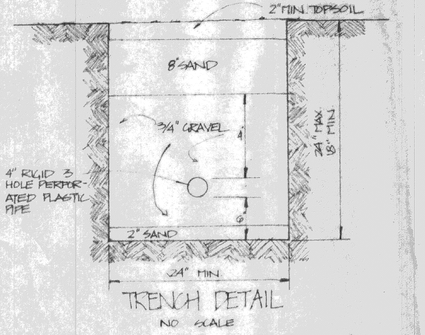

TRENCH DETAIL
NO SCALE

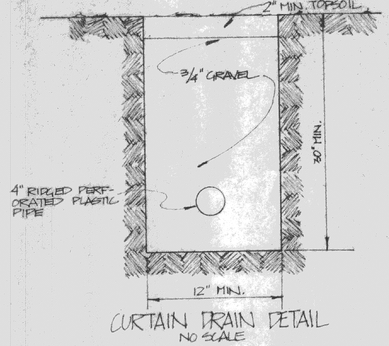

CURTAIN DRAIN DETAIL
NO SCALE

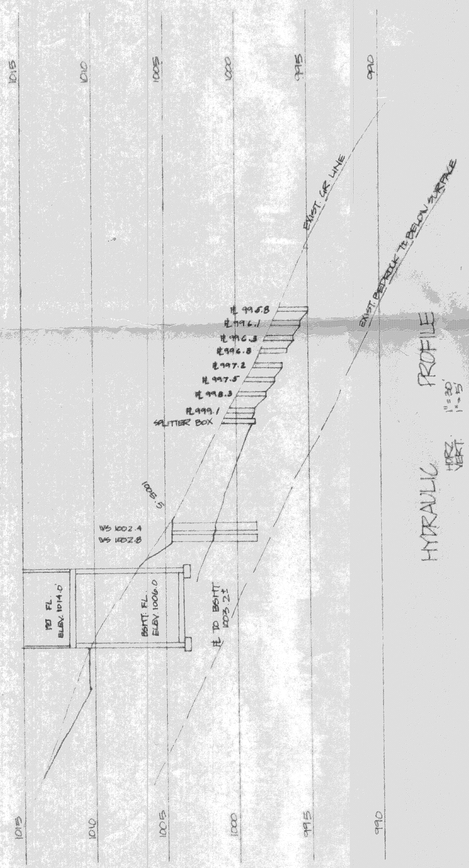

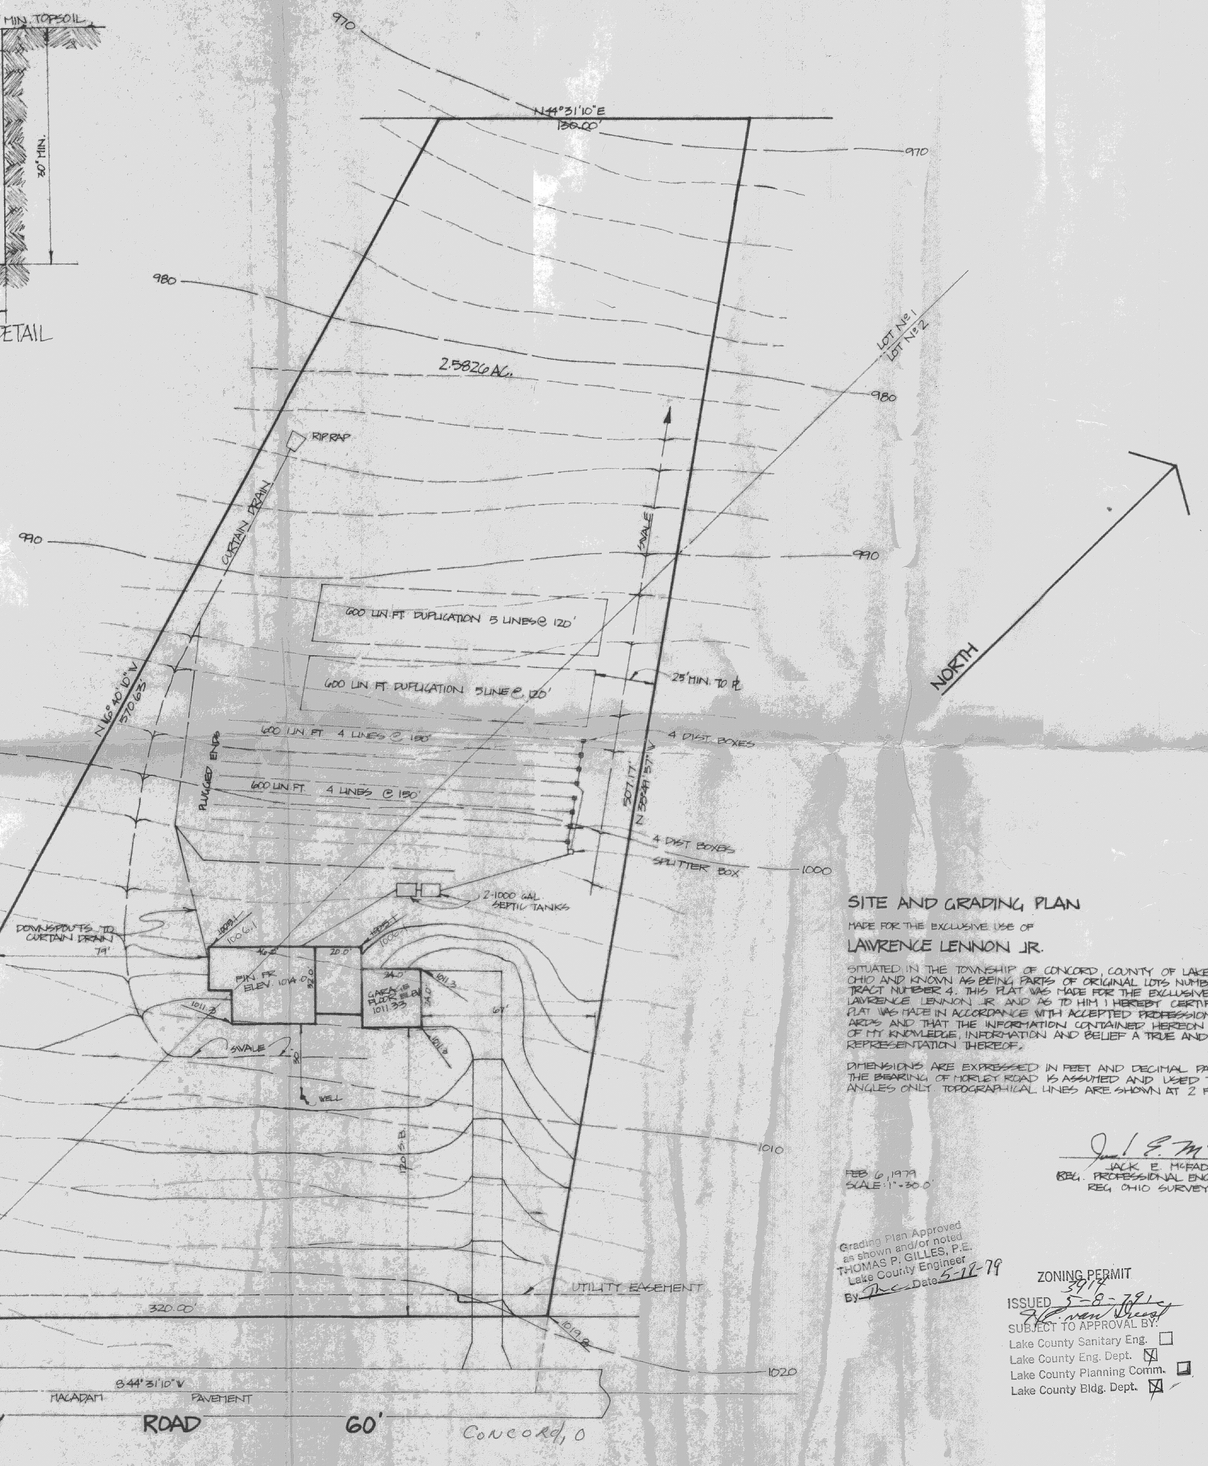

SITE AND GRADING PLAN

MADE FOR THE EXCLUSIVE USE OF

LAWRENCE LENNON JR.

SITUATED IN THE TOWNSHIP OF CONCORD, COUNTY OF LAKE, STATE OF OHIO AND KNOWN AS BEING PARTS OF ORIGINAL LOTS NUMBERS 1 AND 2, TRACT NUMBER 4. THIS PLAT WAS MADE FOR THE EXCLUSIVE USE OF LAWRENCE LENNON JR. AND AS TO HIM I HEREBY CERTIFY THAT THIS PLAT WAS MADE IN ACCORDANCE WITH ACCEPTED PROFESSIONAL STANDARDS AND THAT THE INFORMATION CONTAINED HEREON IS, TO THE BEST OF MY KNOWLEDGE, INFORMATION AND BELIEF A TRUE AND ACCURATE REPRESENTATION THEREOF.

DIMENSIONS ARE EXPRESSED IN FEET AND DECIMAL PARTS THEREOF. THE BEARING OF MORLEY ROAD IS ASSUMED AND USED TO INDICATE ANGLES ONLY. TOPOGRAPHICAL LINES ARE SHOWN AT 2 FOOT INTERVALS.

Jack E. McFadden

JACK E. McFADDEN
BSE. PROFESSIONAL ENGINEER No 39716
REG. OHIO SURVEYOR No 4991

FEB 6, 1979
SCALE: 1" = 30'

Grading Plan Approved as shown and/or noted
THOMAS P. GILLES, P.E.
Lake County Engineer
By _____ Date 5-12-79

ZONING PERMIT
3976
ISSUED 5-8-79
SUBJECT TO APPROVAL BY:
Lake County Sanitary Eng. ☐
Lake County Eng. Dept. ☒
Lake County Planning Comm. ☐
Lake County Bldg. Dept. ☒

McFADDEN & ASSOCIATES, INC.
ENGINEERS & SURVEYORS
1770 EAST 232nd STREET
CLEVELAND, OHIO 44117
TEL. 216 - 531 - 9126

LAWRENCE LENNON JR.

PROPOSED PARCEL B

STATE OF OHIO — JACK E. McFADDEN — 4991 — REGISTERED SURVEYOR

STATE OF OHIO — JACK E. McFADDEN — 39716 — REGISTERED PROFESSIONAL ENGINEER

REVISIONS

DATE	DESCRIPTION	BY
2-9-79	PROFILE & GRADING	JEM
5-14-79	1320' P.O. T. INV. PIPE ELEV. W. & LAWRENCE DRAINAGE	L.A.V.
5-15-79	REDESIGN PROP. GRADES	L.A.V.

SCALE: HORIZ. 1" = 30'
VERT. 1" = 5'

DRAWN BY: LAV
CHECKED BY: JEM
APPROVED BY: JEM
DATE: FEB. 06, 1979
PROJECT NO.
SHEET NO. 1 OF 1