Grading Plan Approved
as shown and/or noted
THOMAS P. GILLES, P.E.
Lake County Engineer
By JWK Date 4-15-74

PLOT PLAN

for W.A. ROZANO

OF SUBLOT No 20 IN MORLEY HILLS EST. No 1, REC. IN VOL. 12 PG. 41 OF L.C.M.R.

IN THE TOWNSHIP OF CONCORD

FRANK A. THOMAS & ASSOC. INC.
CIVIL ENGINEERS - SURVEYORS
SCALE: 1"= 20' APRIL, 1974

NOTES:

1. 000.0 PROPOSED GROUND GRADES.
   000.0 EXISTING GROUND GRADES.
2. ~~~~ OVERLAND DRAINAGE FLOW.
3. T.P.K. BENCH MARK - TOP OF HYDRANT OPP. SUBLOT No 22 ELV. 100.00

Zoning Permit #2642
issued April 19, 1974
W.E. Hunt

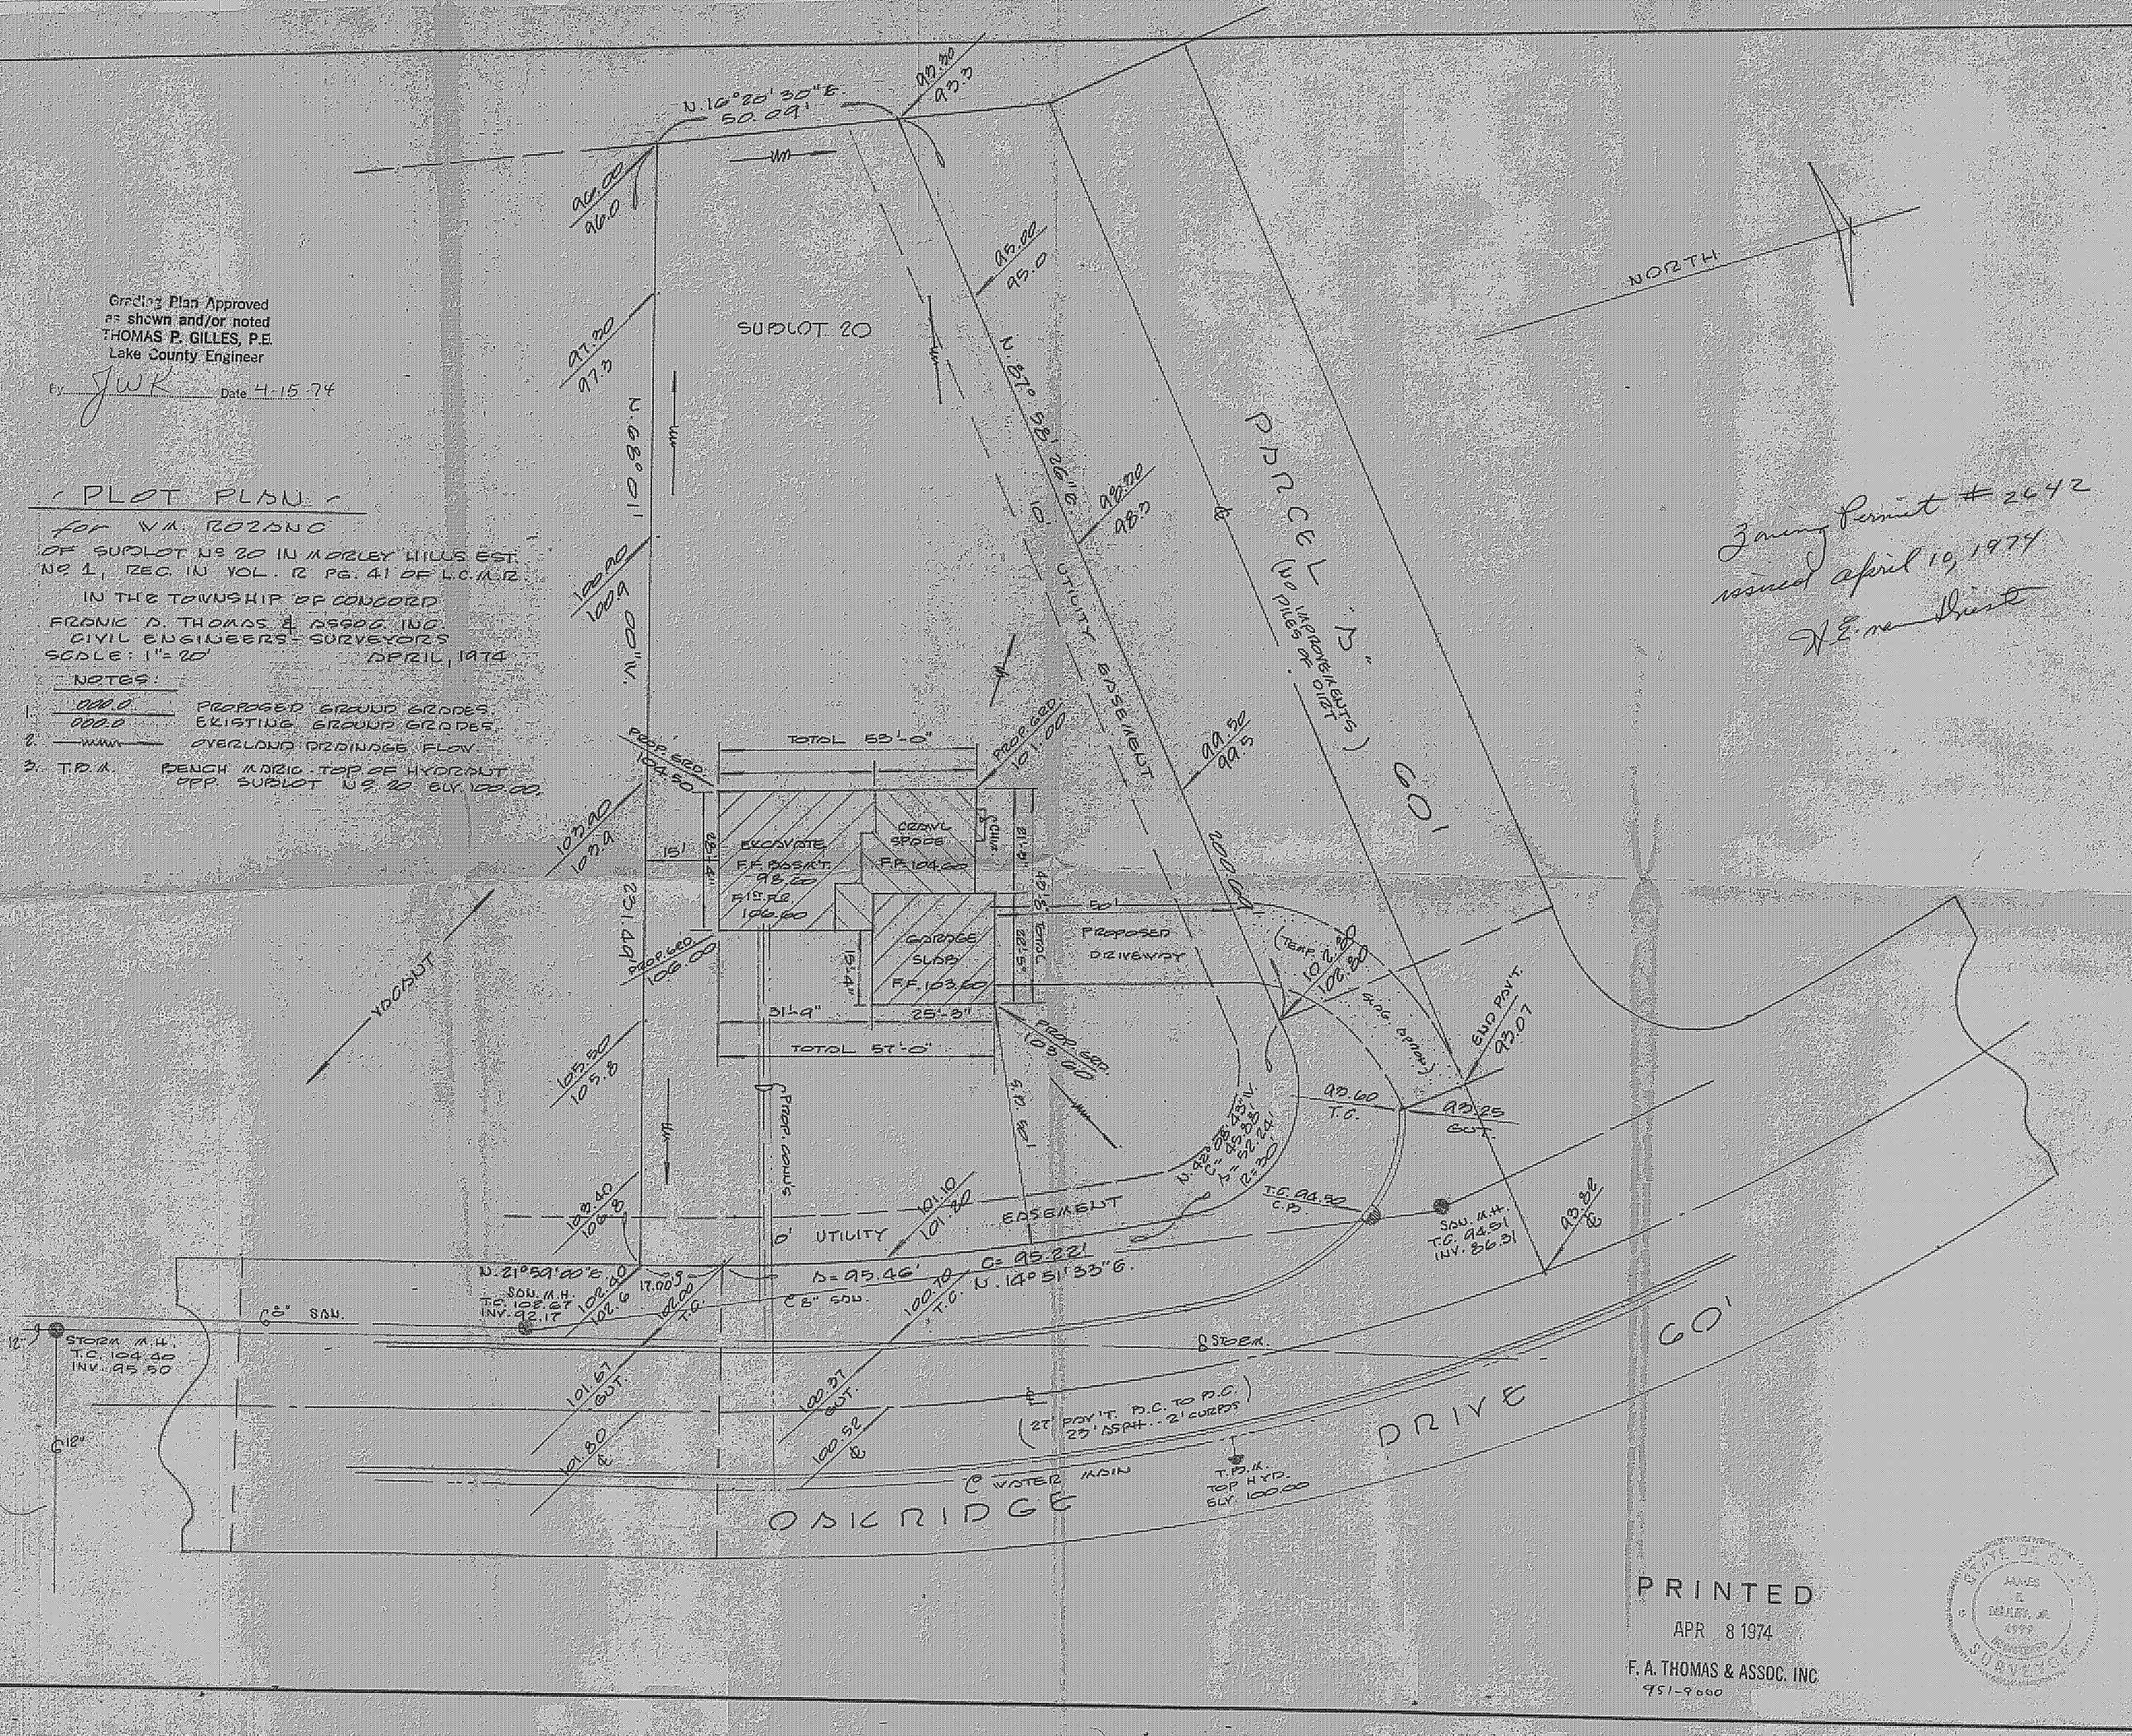

PRINTED
APR 8 1974
F. A. THOMAS & ASSOC. INC.
951-9660