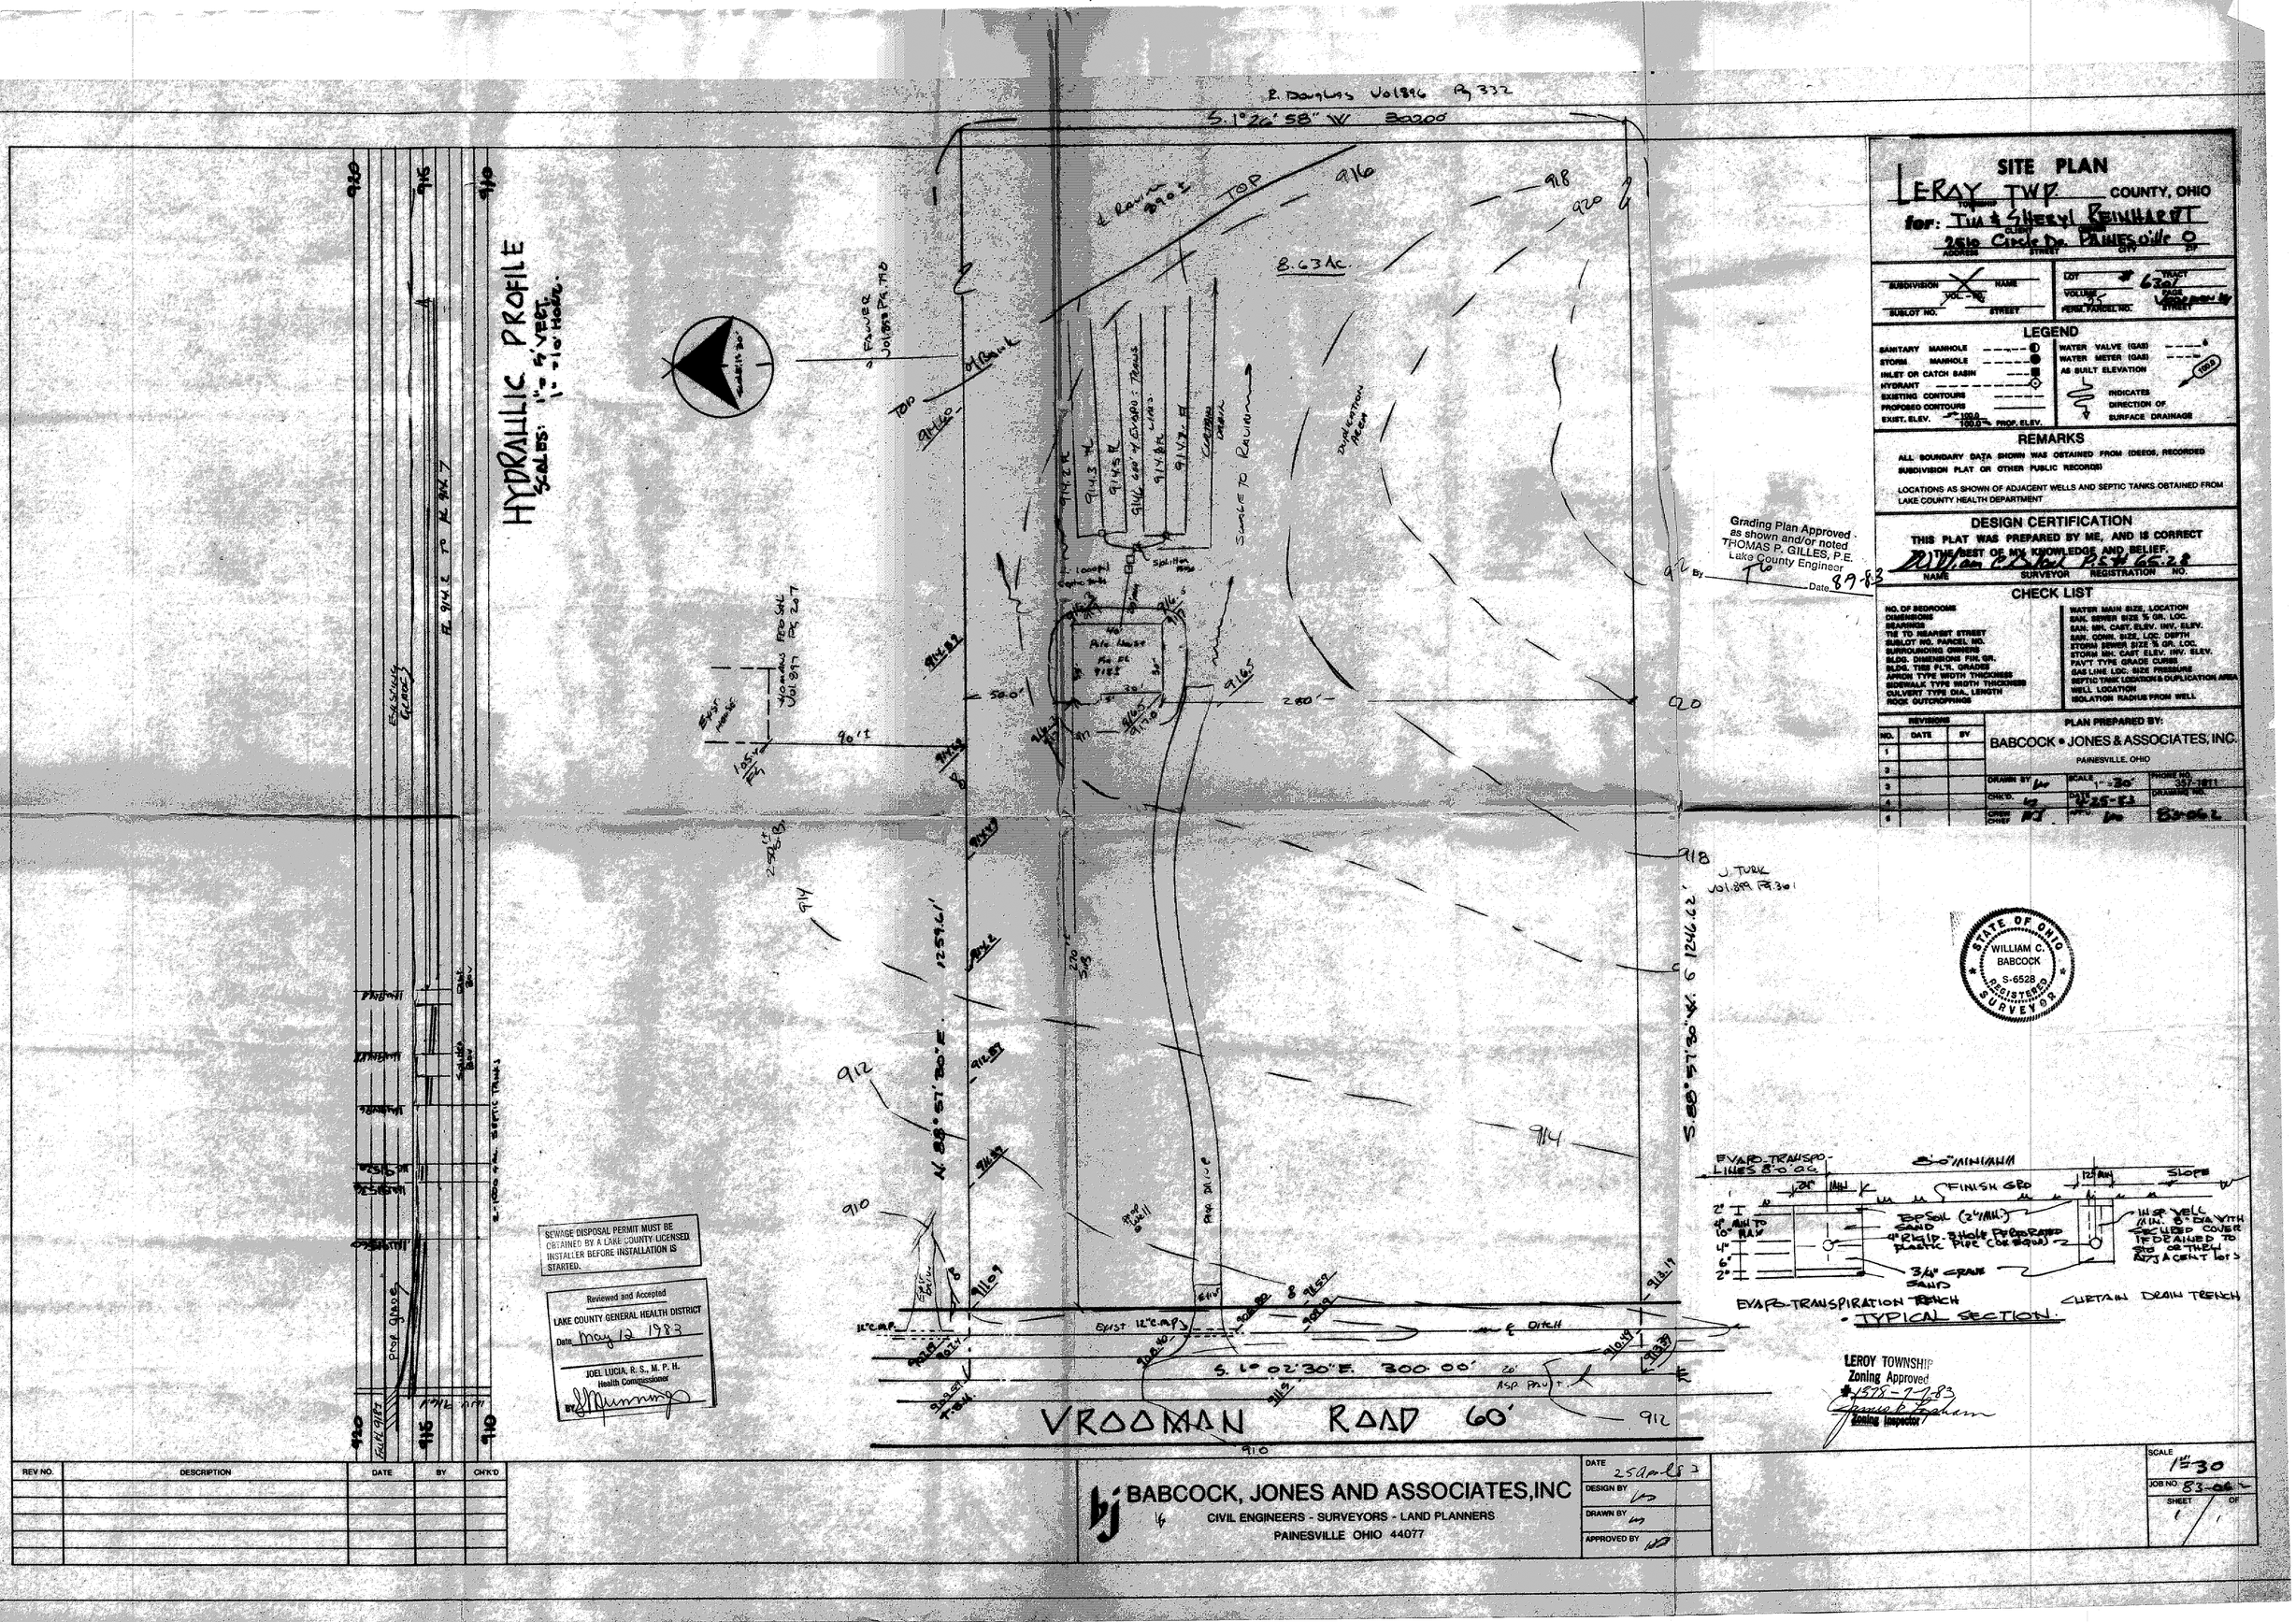

SITE PLAN

LEROY TWP COUNTY, OHIO

for: Tim & Sheryl REINHARDT

2510 Circle Dr. PAINESville O

ADDRESS STREET CITY ZIP

SUBDIVISION NAME — LOT # 63 TRACT

VOL. PG. — VOLUME 25 PAGE Unknown

SUBLOT NO. STREET — PERS. PARCEL NO.

LEGEND

SANITARY MANHOLE — WATER VALVE (GAS)

STORM MANHOLE — WATER METER (GAS)

INLET OR CATCH BASIN — AS BUILT ELEVATION

HYDRANT — INDICATES DIRECTION OF SURFACE DRAINAGE

EXISTING CONTOURS

PROPOSED CONTOURS

EXIST. ELEV. 100.0 — 100.0 PROP. ELEV.

REMARKS

ALL BOUNDARY DATA SHOWN WAS OBTAINED FROM (DEEDS, RECORDED SUBDIVISION PLAT OR OTHER PUBLIC RECORDS)

LOCATIONS AS SHOWN OF ADJACENT WELLS AND SEPTIC TANKS OBTAINED FROM LAKE COUNTY HEALTH DEPARTMENT

DESIGN CERTIFICATION

THIS PLAT WAS PREPARED BY ME, AND IS CORRECT TO THE BEST OF MY KNOWLEDGE AND BELIEF.

William C. Babcock 25# 6528

NAME SURVEYOR REGISTRATION NO.

CHECK LIST

NO. OF BEDROOMS
DIMENSIONS
SEPARATION
TYE TO NEAREST STREET
SUBLOT NO. PARCEL NO.
SURROUNDING OWNERS
BLDG. DIMENSIONS FIN. GR.
BLDG. TYPE FL'R. GRADES
APRON TYPE WIDTH THICKNESS
SIDEWALK TYPE WIDTH THICKNESS
CULVERT TYPE DIA., LENGTH
ROCK OUTCROPPINGS

WATER MAIN SIZE, LOCATION
SAN. SEWER SIZE % GR. LOC.
SAN. MH. CAST. ELEV. INV. ELEV.
SAN. CONN. SIZE, LOC. DEPTH
STORM SEWER SIZE % GR. LOC.
STORM MH. CAST. ELEV. INV. ELEV.
PAVT. TYPE GRADE CURB
GAS LINE LOC. SIZE PRESSURE
SEPTIC TANK LOCATION & DUPLICATION AREA
WELL LOCATION
ISOLATION RADIUS FROM WELL

REVISIONS		
NO.	DATE	BY
1		
2		
3		
4		
5		
6		

PLAN PREPARED BY:
BABCOCK • JONES & ASSOCIATES, INC.
PAINESVILLE, OHIO

DRAWN BY lm — SCALE 1" = 30' — PHONE NO. 357-3811

CHK'D. WJ — DATE 7-25-83 — DRAWING NO.

CHK'D OHWP RJ — APP'D. lm — Sheet

REV NO.	DESCRIPTION	DATE	BY	CHK'D

BABCOCK, JONES AND ASSOCIATES, INC
CIVIL ENGINEERS - SURVEYORS - LAND PLANNERS
PAINESVILLE OHIO 44077

DATE 25 JULY 83
DESIGN BY WJ
DRAWN BY lm
APPROVED BY WJ

SCALE 1" = 30'
JOB NO. 83-06
SHEET 1 OF 1