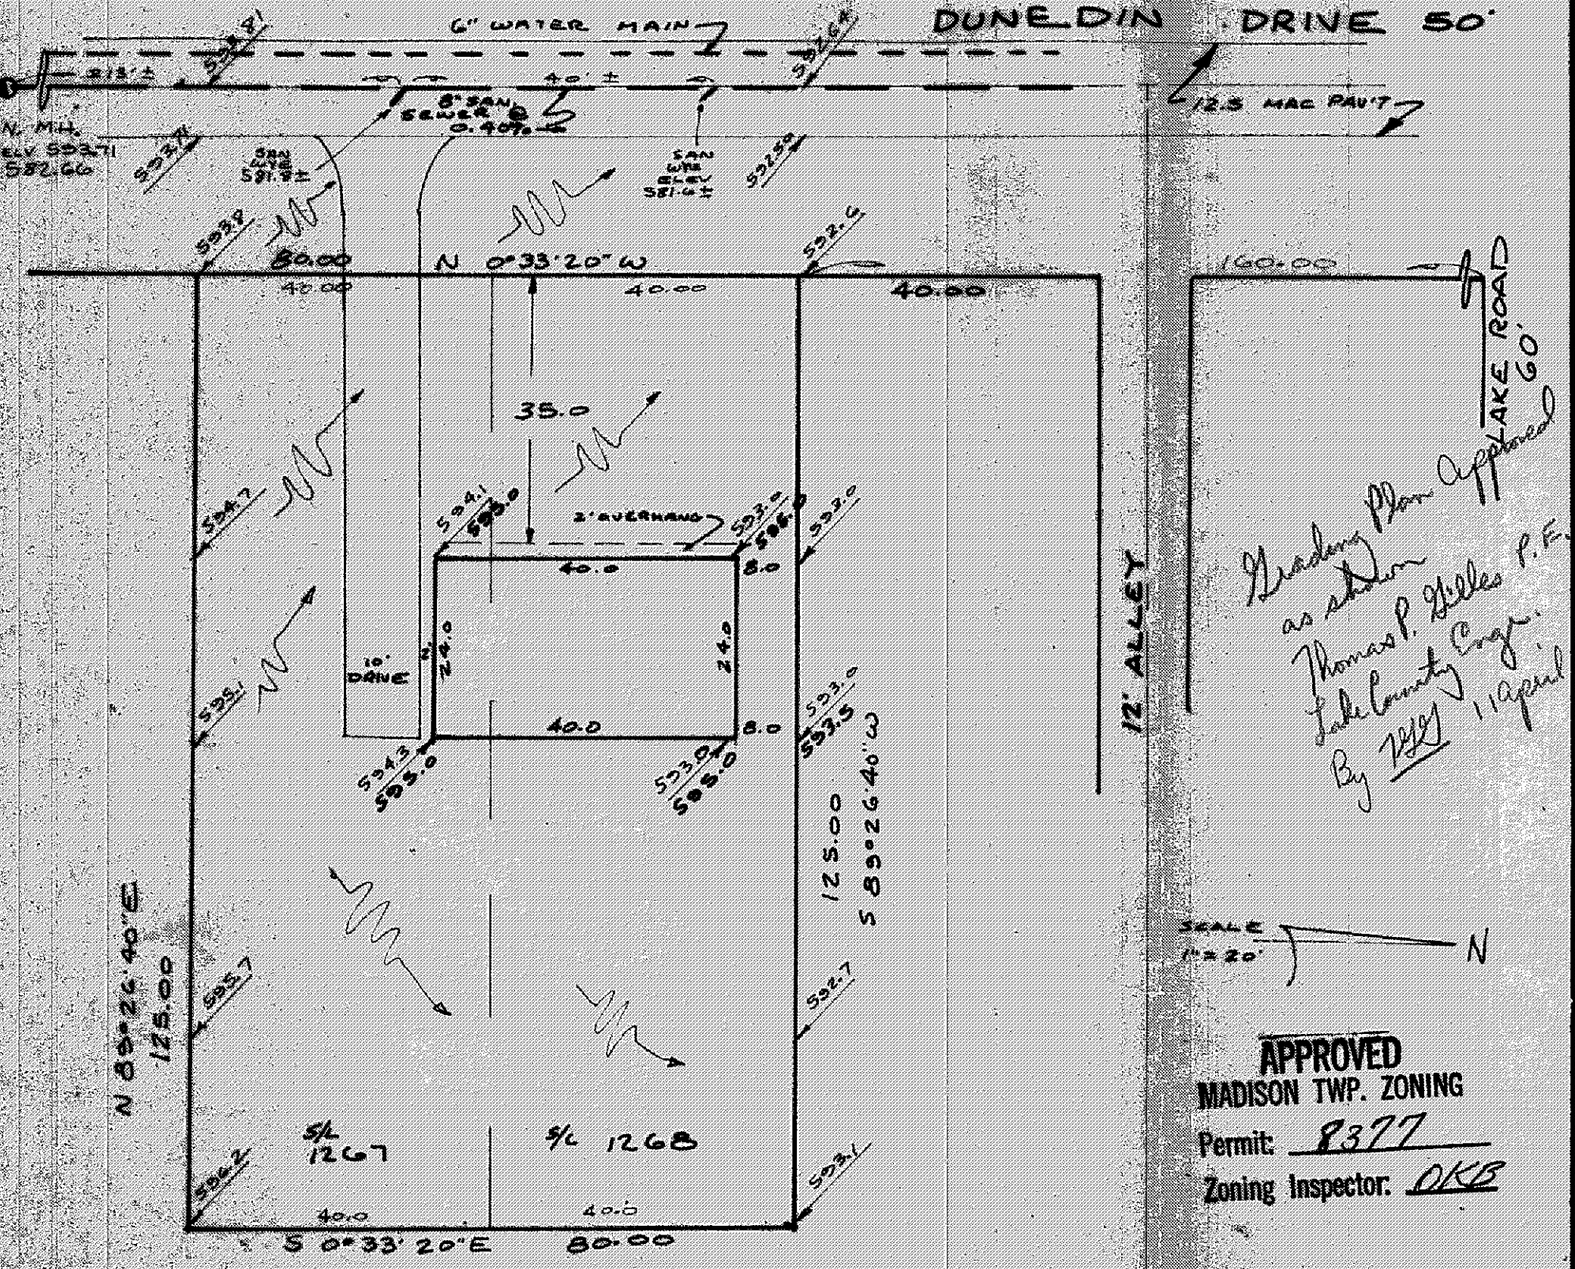

Reading Plan approved as shown
Thomas P. Gilles P.E.
Lake County Engr.
By [illegible] 1 April 72

SCALE 1"=20' N

APPROVED
MADISON TWP. ZONING
Permit: 8377
Zoning Inspector: OKB

"AS BUILT" CERTIFICATION

I, HEREBY CERTIFY THAT THE CIRCLED GRADES ARE EXISTING FINISH GRADES CHECKED IN FIELD ON _____ 19__ BY _____ SURVEYING AND ARE CORRECT TO THE BEST OF MY KNOWLEDGE AND BELIEF

_____ REGISTERED SURVEYOR _____ NO.

SITE PLAN

MADISON TOWNSHIP LAKE COUNTY, OHIO

for: RYAN HOMES INC. (CLIENT / OWNER)

1339 (ADDRESS) Dunedin (STREET) Madison (CITY) 44057 (ZIP)

CUMINGS BEACH PARK SUB (RECORD SUBDIVISION) — (LOT) — (TRACT)

VOLUME 1267-1268 — PAGE 43 — VOLUME — PAGE

SUBLOT NO. 40 — DUNEDIN DR. (STREET) — PENN PARCEL # — STREET

LEGEND

- SANITARY MANHOLE
- STORM MANHOLE
- INLET OR CATCH BASIN
- HYDRANT
- EXISTING CONTOURS
- PROPOSED CONTOURS
- EXIST. ELEV. 100.0
- 100.0 PROP. ELEV.
- WATER VALVE (GAS)
- WATER METER (GAS)
- AS BUILT ELEVATION 100
- DIRECTION OF SURFACE DRAINAGE

REMARKS

1/2 ALL BOUNDARY DATA SHOWN WAS OBTAINED FROM (DEEDS, RECORDED SUBDIVISION PLAT, OR OTHER PUBLIC RECORDS)

DESIGN CERTIFICATION

THIS PLAT WAS PREPARED BY ME, AND IS CORRECT TO THE BEST OF MY KNOWLEDGE AND BELIEF

Robert J. Bebec — PS #5244

NAME — SURVEYOR REGISTRATION NO.

CHECK LIST

- DIMENSIONS
- BEARINGS
- TIE TO NEAREST STREET
- SUBLOT NO PARCEL NO
- SURROUNDING OWNERS
- BLDG DIMENSIONS FIN GR
- BLDG TIES FLR GRADES
- APRON TYPE WIDTH THICKNESS
- SIDEWALK TYPE WIDTH THICKNESS
- CULVERT TYPE DIA LENGTH
- WATER MAIN SIZE LOCATION
- SAN SEWER SIZE % GR LOC.
- SAN MH CAST ELEV INV ELEV
- SAN CONN SIZE LOC DEPTH
- STORM SEWER SIZE % GR LOC
- STORM MH CAST ELEV INV ELEV
- PAVT TYPE GRADE CURBS
- GAS LINE LOC SIZE PRESSURE
- SEPTIC TANK SIZE LOC
- WELL LOCATION

REVISIONS		
NO	DATE	BY
1		
2		
3		
4		
5		

PLAN PREPARED BY:

DEBEVEC-SALO & ASSOC, INC. — NAME

CIVIL ENGINEERS - SURVEYORS

130 E. JACKSON ST. PAINESVILLE, O. — ADDRESS

DRAWN BY RJB	SCALE 1"=20'	PHONE NO.
CHK'D	DATE 3-28-72	DRAWING NO. 3528-1267-2
CREW CHIEF	APP'D	