SITE PLAN

MADISON TOWNSHIP LAKE COUNTY, OHIO

for WINSLOW HOMES CLIENT OWNER

7720 Lake Shore Blvd Madison 44057
ADDRESS STREET CITY ZIP

ARCOLE SHORE ESTATES RECORD SUBDIVISION	LOT / TRACT
1 / 71 VOLUME / PAGE	VOLUME / PAGE
B LAKE SHORE SUBLOT NO / STREET	PERM PARCEL # / STREET

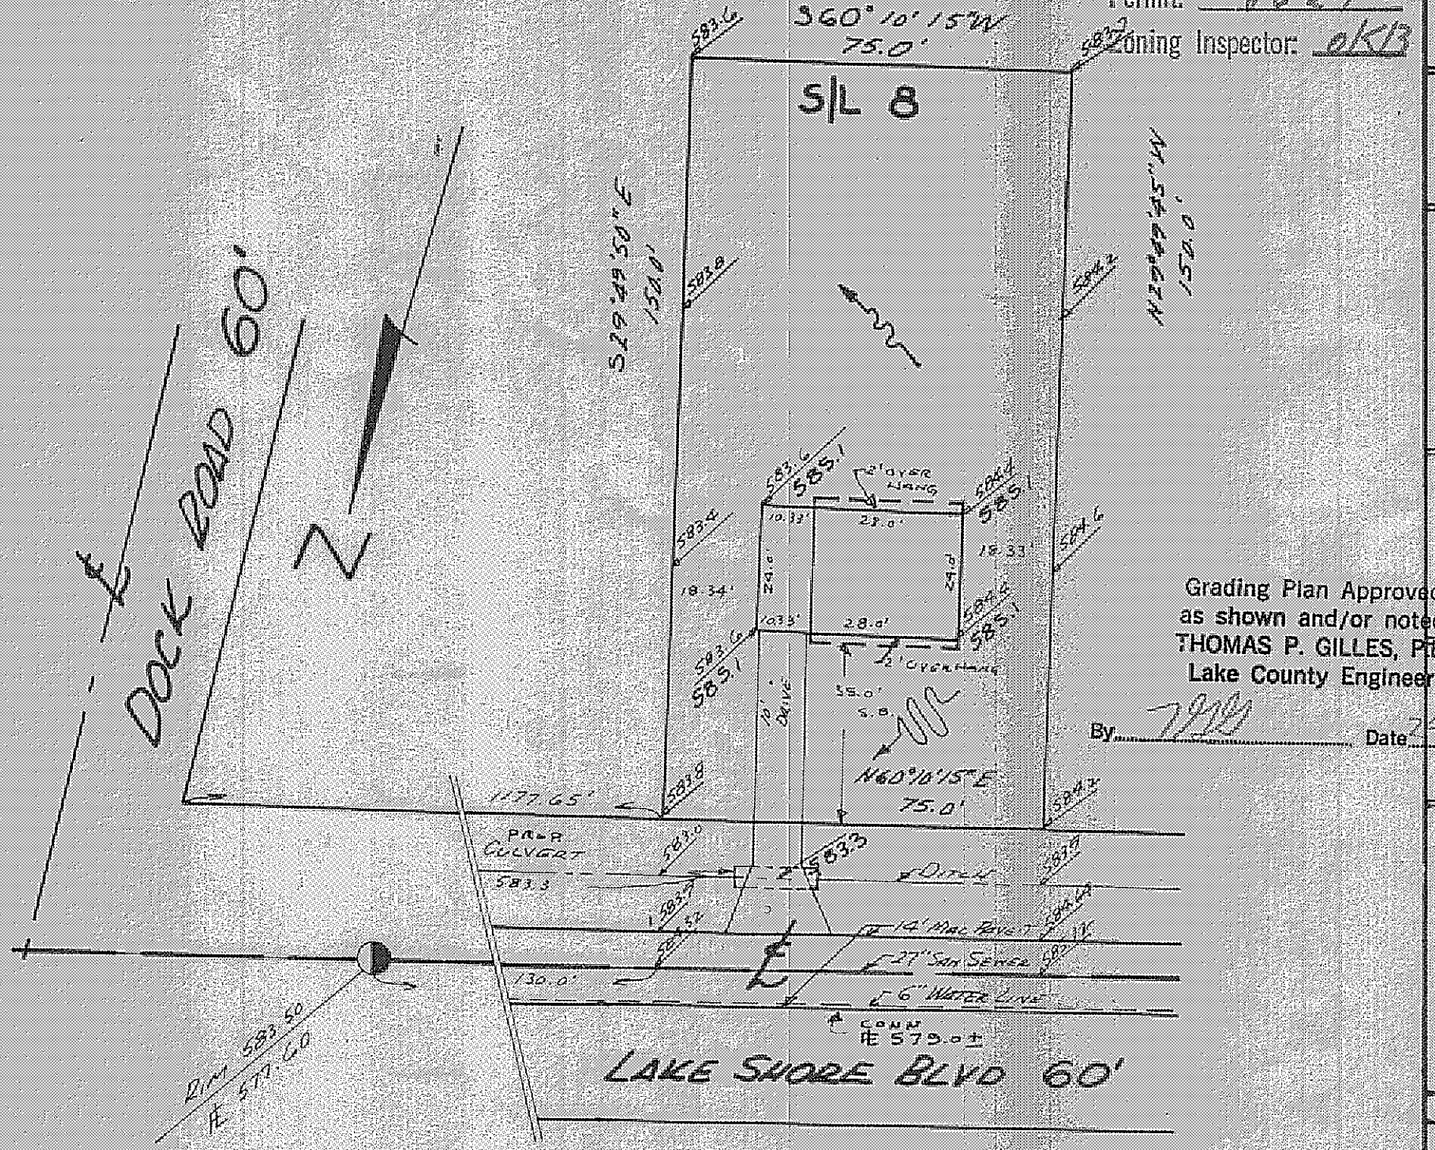

APPROVED
MADISON TWP. ZONING
Permit: 8624
Zoning Inspector: OKB

Grading Plan Approved as shown and/or noted
THOMAS P. GILLES, P.E.
Lake County Engineer
By ... Date 7-10-72

LEGEND

- SANITARY MANHOLE
- STORM MANHOLE
- INLET OR CATCH BASIN
- HYDRANT
- EXISTING CONTOURS
- PROPOSED CONTOURS
- EXIST. ELEV. 100.0
- 100.0 PROP ELEV.
- WATER VALVE (GAS)
- WATER METER (GAS)
- AS BUILT ELEVATION (100)
- DIRECTION OF SURFACE DRAINAGE

REMARKS

ALL BOUNDARY DATA SHOWN WAS OBTAINED FROM (DEEDS, RECORDED SUBDIVISION PLAT, OR OTHER PUBLIC RECORDS)

DESIGN CERTIFICATION

THIS PLAT WAS PREPARED BY ME, AND IS CORRECT TO THE BEST OF MY KNOWLEDGE AND BELIEF

Richard L Bilski PS # 5244
NAME SURVEYOR REGISTRATION NO.

CHECK LIST

- DIMENSIONS
- BEARINGS
- TIE TO NEAREST STREET
- SUBLOT NO PARCEL NO
- SURROUNDING OWNERS
- BLDG DIMENSIONS FIN GR
- BLDG TIES FLR GRADES
- APRON TYPE WIDTH THICKNESS
- SIDEWALK TYPE WIDTH THICKNESS
- CULVERT TYPE DIA LENGTH
- WATER MAIN SIZE LOCATION
- SAN SEWER SIZE % GR LOC.
- SAN MH CAST ELEV INV ELEV
- SAN CONN SIZE LOC DEPTH
- STORM SEWER SIZE % GR LOC.
- STORM MH CAST ELEV INV ELEV.
- PAVT TYPE GRADE CURBS
- GAS LINE LOC SIZE PRESSURE
- SEPTIC TANK SIZE LOC
- WELL LOCATION

"AS BUILT" CERTIFICATION

I, HEREBY CERTIFY THAT THE CIRCLED GRADES ARE EXISTING FINISH GRADES CHECKED IN FIELD ON ____ 19__ BY ____ SURVEYING AND ARE CORRECT TO THE BEST OF MY KNOWLEDGE AND BELIEF

REGISTERED SURVEYOR NO

(74)

REVISIONS		
NO	DATE	BY
1		
2		
3		
4		
5		

PLAN PREPARED BY:
DEBEVEC-SALO & ASSOC, INC.
CIVIL ENGINEERS - SURVEYORS NAME
130 E. JACKSON ST PAINESVILLE, O.
ADDRESS

DRAWN BY Swartz	SCALE 1" = 30'	PHONE NO.
CHK'D RLB	DATE 6-8-72	DRAWING NO 3672
CREW CHIEF	APP'D	