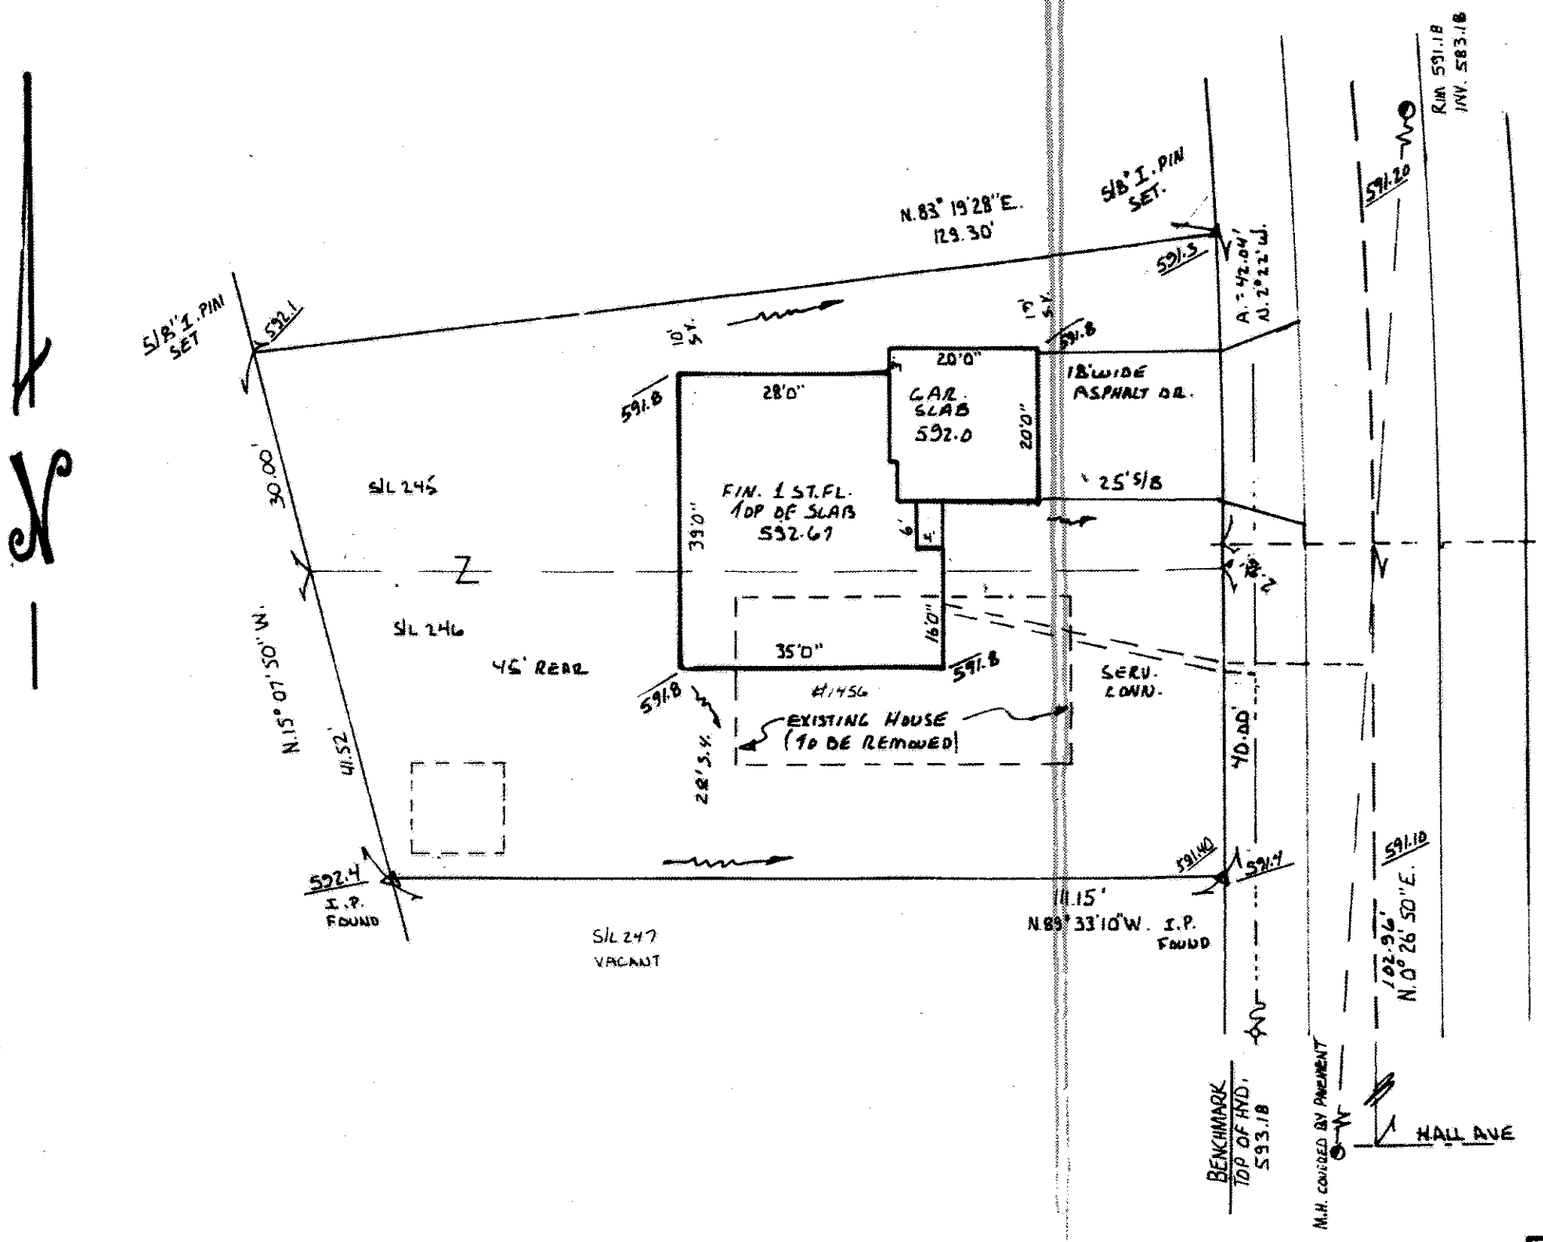

Grading Plan Approved
as shown and/or noted
THOMAS P. GILLES, P.E.
Lake County Engineer
By GJH Date 3/22/90

Zoning Permit #12639

I CERTIFY THAT THIS PLAN WAS PREPARED BY ME AND IS CORRECT TO THE BEST OF MY KNOWLEDGE AND BELIEF

John C. Skonieczny
REG. SURVEYOR #6856

STATE OF OHIO JOHN CLOUD SKONIECZNY S-6856 REGISTERED SURVEYOR

JOHN C. SKONIECZNY
7739 VIEWMOUNT DR.
PAINESVILLE, OHIO 44077
PH. 352-7742

SITE PLAN FOR:
STEPHEN J. COGLIANO

SCALE: 1"=20'	APPROVED BY	DRAWN BY J.C.S.
DATE: DEC 89		

BEING SUBLOTS 245 & 246 MADISON LAKELAND SUBDIVISION
TOWNSHIP OF MADISON COUNTY OF LAKE STATE OF OHIO

DRAWING NUMBER 89-1215

TELEDYNE POST 18AB-10