


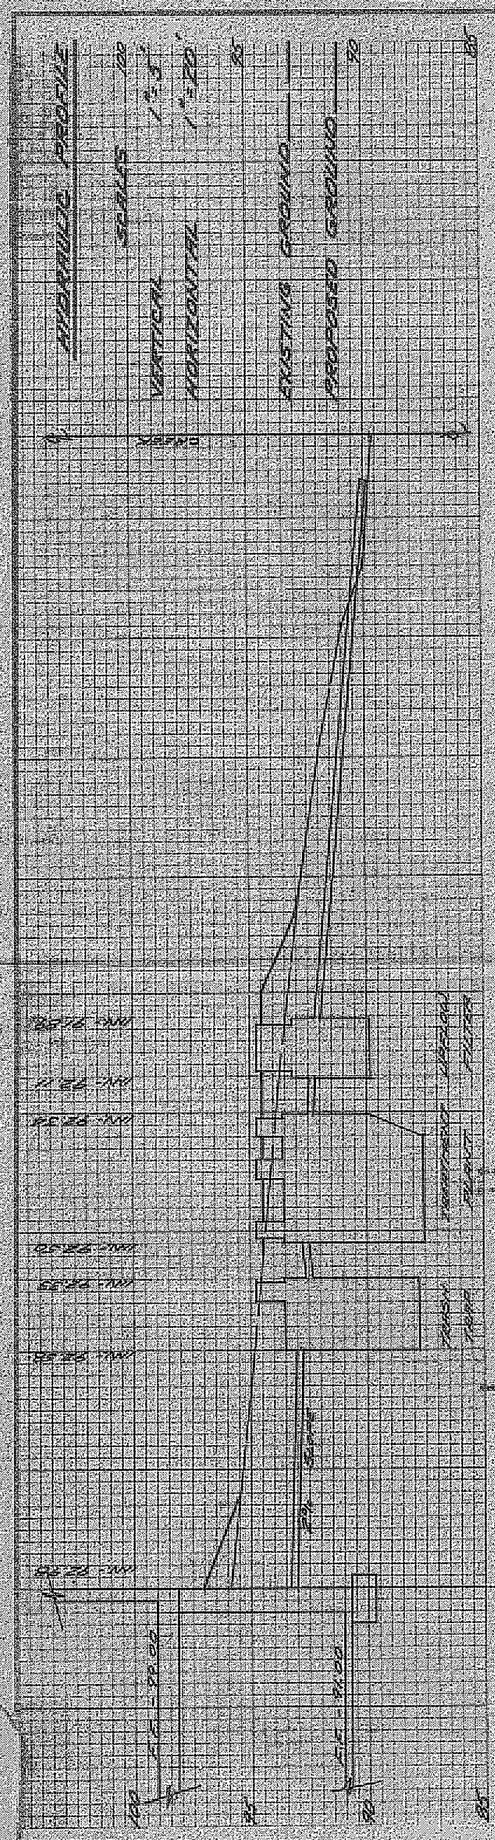





**Grading Plan Approved as shown and/or noted**
**THOMAS P. GILLES, P.E.**
**Lake County Engineer**
By TPG Date 24 MAY 78

Reviewed and Accepted
LAKE COUNTY COMBINED GENERAL DISTRICT DEPARTMENT OF HEALTH
Date 5/19/78
FRED C. KLUTH, M. D.
Health Commissioner
By

APPROVED
MADISON TWP. ZONING
Permit 1015Z
Zoning Inspector

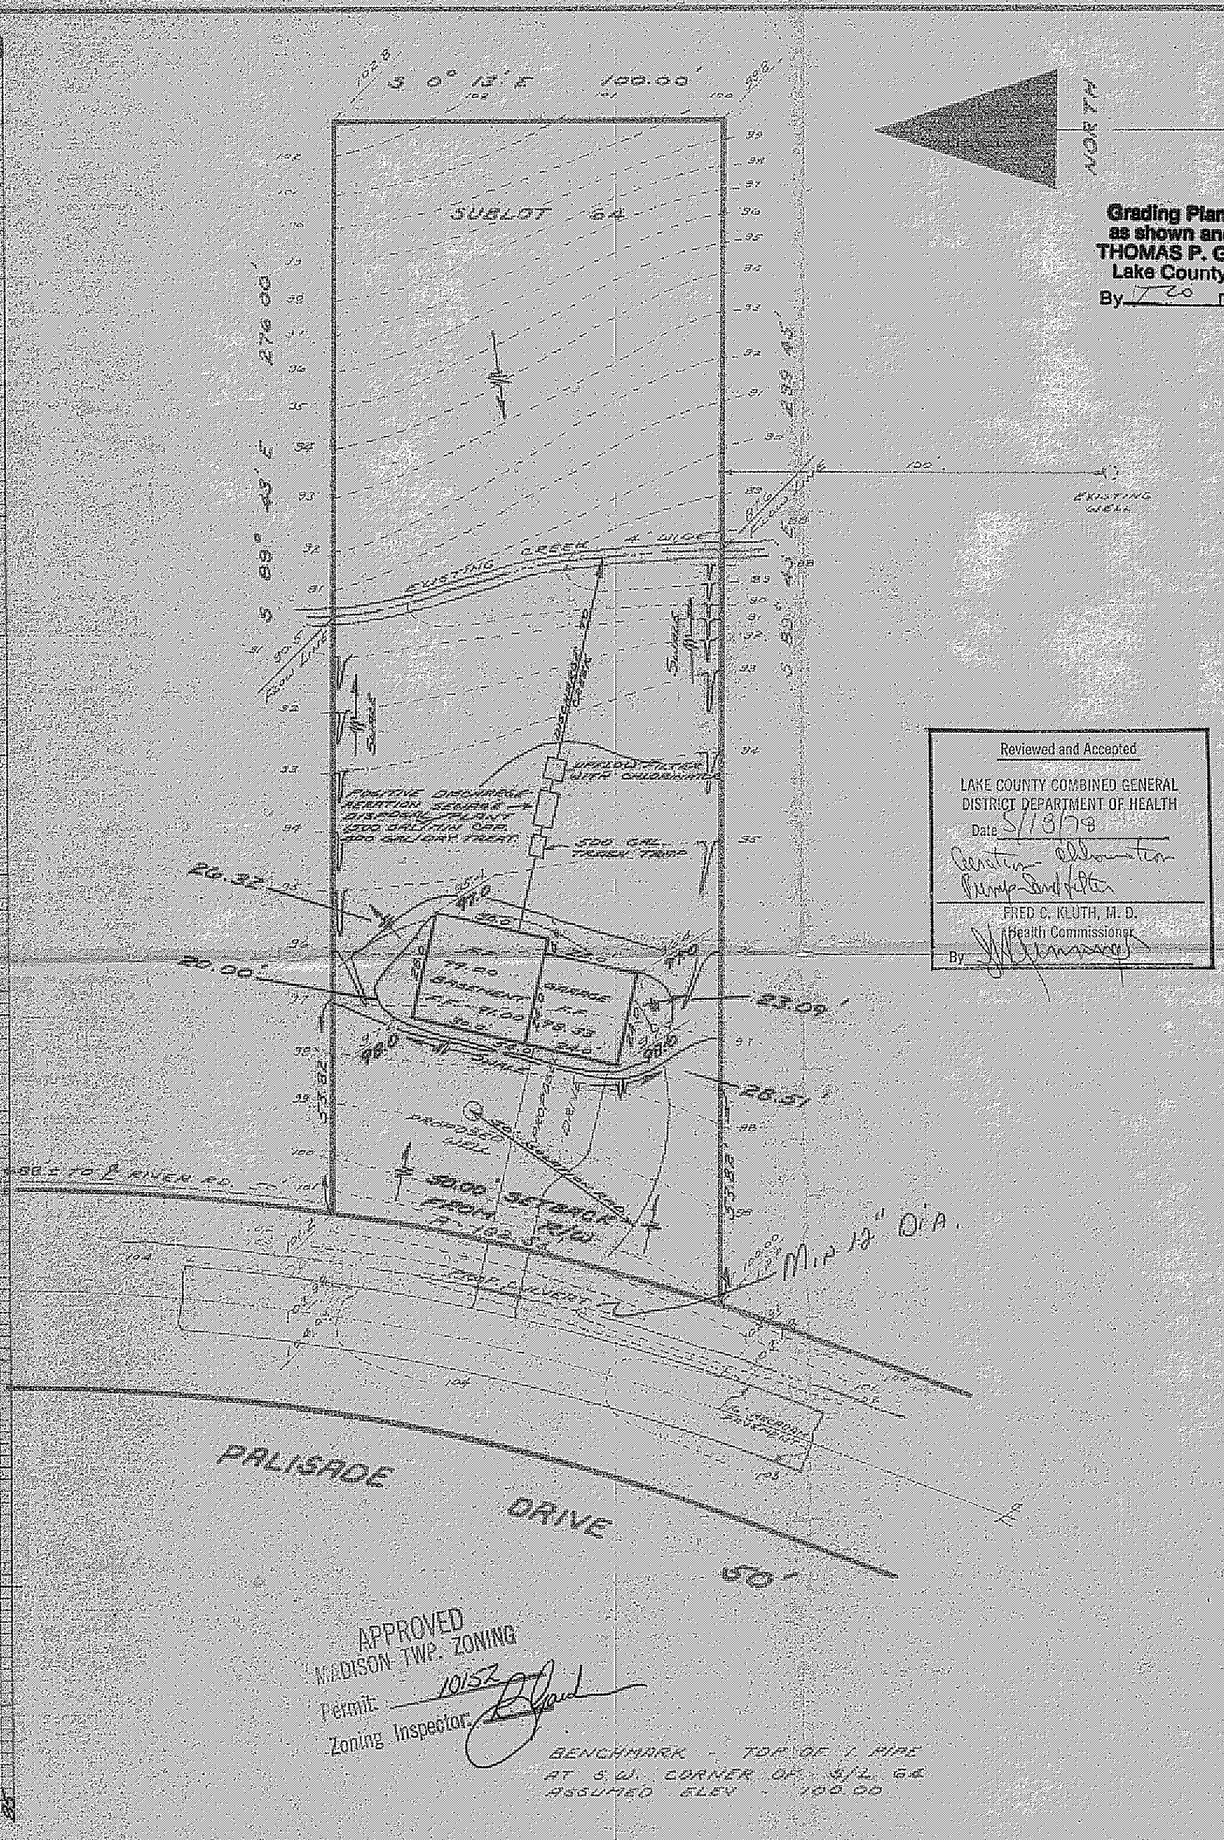BENCHMARK - TOP OF 1" PIPE AT S.W. CORNER OF S/L 64
ASSUMED ELEV - 100.00

# SITE PLAN

MADISON TOWNSHIP LAKE COUNTY, OHIO

for: TOM REED CLIENT OWNER

CHESTNUT ST. PAINESVILLE, O. ADDRESS STREET CITY ZIP

| | | | |
|---|---|---|---|
| MADISON PALISADES SUBDIVISION NAME | | LOT | TRACT |
| F 34 VOL. PG. | | VOLUME | PAGE |
| 64 SUBLOT NO. | PALISADE STREET | PERM PARCEL NO. | STREET |

## LEGEND

- SANITARY MANHOLE
- STORM MANHOLE
- INLET OR CATCH BASIN
- HYDRANT
- EXISTING CONTOURS
- PROPOSED CONTOURS
- EXIST. ELEV. 100.0
- PROP. ELEV. 100.0
- WATER VALVE (GAS)
- WATER METER (GAS)
- AS BUILT ELEVATION (100.0)
- INDICATES DIRECTION OF SURFACE DRAINAGE

## REMARKS

ALL BOUNDARY DATA SHOWN WAS OBTAINED FROM (DEEDS, RECORDED SUBDIVISION PLAT OR OTHER PUBLIC RECORDS)

LOCATIONS AS SHOWN OF ADJACENT WELLS AND SEPTIC TANKS OBTAINED FROM LAKE COUNTY HEALTH DEPARTMENT

## DESIGN CERTIFICATION

THIS PLAT WAS PREPARED BY ME, AND IS CORRECT TO THE BEST OF MY KNOWLEDGE AND BELIEF.

Edward L Debevec #4514
NAME SURVEYOR REGISTRATION NO.

## CHECK LIST

- NO. OF BEDROOMS
- DIMENSIONS
- BEARINGS
- TIE TO NEAREST STREET
- SUBLOT NO. PARCEL NO.
- SURROUNDING OWNERS
- BLDG. DIMENSIONS FIN. GR.
- BLDG. TIES FLR. GRADES
- APRON TYPE WIDTH THICKNESS
- SIDEWALK TYPE WIDTH THICKNESS
- CULVERT TYPE DIA. LENGTH
- ROCK OUTCROPPINGS
- WATER MAIN SIZE, LOCATION
- SAN. SEWER SIZE % GR. LOC.
- SAN. MH. CAST ELEV. INV. ELEV.
- SAN. CONN. SIZE, LOC. DEPTH
- STORM SEWER SIZE % GR. LOC.
- STORM MH. CAST ELEV. INV. ELEV.
- PAVT. TYPE GRADE CURBS
- GAS LINE LOC. SIZE PRESSURE
- SEPTIC TANK LOCATION & DUPLICATION AREA
- WELL LOCATION
- ISOLATION RADIUS FROM WELL

| REVISIONS | | | | | |
|---|---|---|---|---|---|
| NO. | DATE | BY | | | |
| 1 | | | PLAN PREPARED BY: DEBEVEC - SALO & ASSOCIATES, INC. PAINESVILLE, OHIO | | |
| 2 | | | | | |
| 3 | | | DRAWN BY L.L. | SCALE 1" = 30' | PHONE NO. 352-9250 |
| 4 | | | CHK'D. | DATE MARCH 15, 1978 | DRAWING NO. |
| 5 | | | CREW CHIEF | APP'D. | 5228 |

## "AS BUILT" CERTIFICATION

I, HEREBY CERTIFY THAT THE CIRCLED GRADES ARE EXISTING FINISH GRADES CHECKED IN FIELD ON 19 BY SURVEYING AND ARE CORRECT TO THE BEST OF MY KNOWLEDGE AND BELIEF.

REGISTERED SURVEYOR REG. NO.

5228