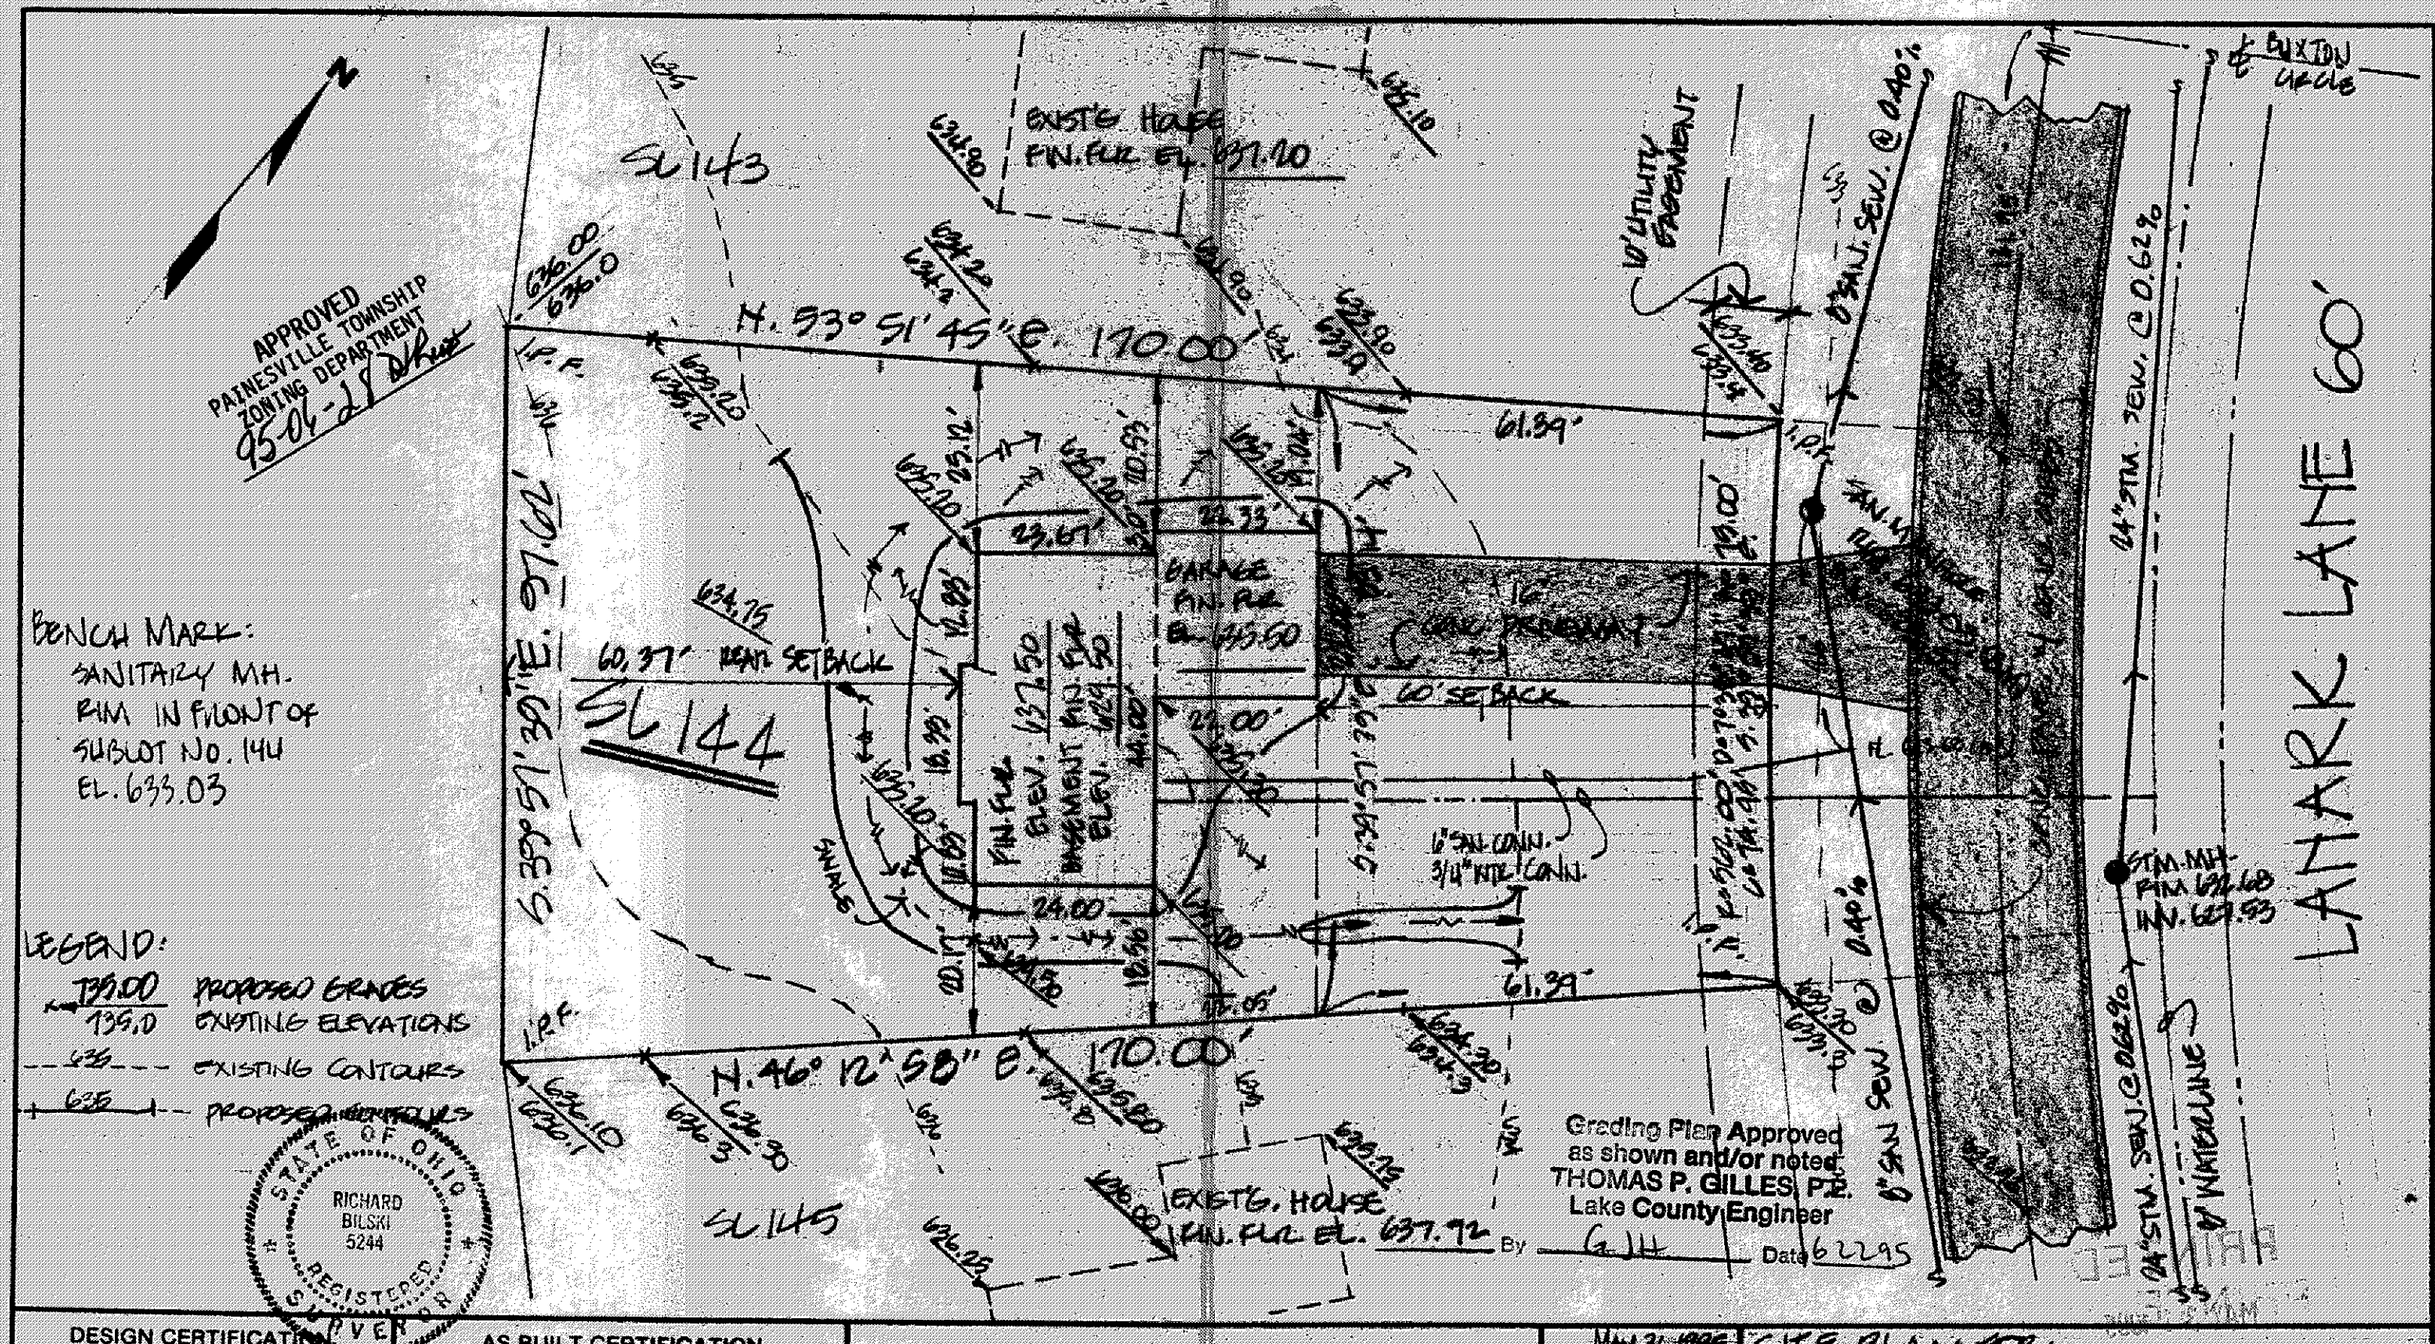


**DESIGN CERTIFICATION**

THIS PLAT WAS PREPARED BY ME, AND IS CORRECT TO THE BEST OF MY KNOWLEDGE AND BELIEF.

Richard J. Bilski

REG. SURVEYOR NO. PS #5244

**AS BUILT CERTIFICATION**

I HEREBY CERTIFY THAT THE CIRCLED GRADES ARE EXISTING FINISH GRADES CHECKED IN THE FIELD ON _____ AND THAT SURVEY IS CORRECT TO THE BEST OF MY KNOWLEDGE AND BELIEF.

REG. SURVEYOR NO. _____

**CT Consultants, Inc.**
Engineers • Architects • Planners
Willoughby • Mentor • Columbus • Lorain • North Canton • Steubenville

DATE MAY 31, 1995
SCALE 1" = 20'
DRWN BY C.D.B.
CHKD BY
JOB NO. 89-478
FB 207 PP AB-99

SITE PLAN FOR:
EDWARD H. TREGER, INC.
8100 DEERWOOD BLVD., MENTOR, OHIO 44060
BEING SUBLOT NO. 144 IN THE PINES, SUBD. NO. 3B
IN PAINESVILLE TOWNSHIP, OHIO.