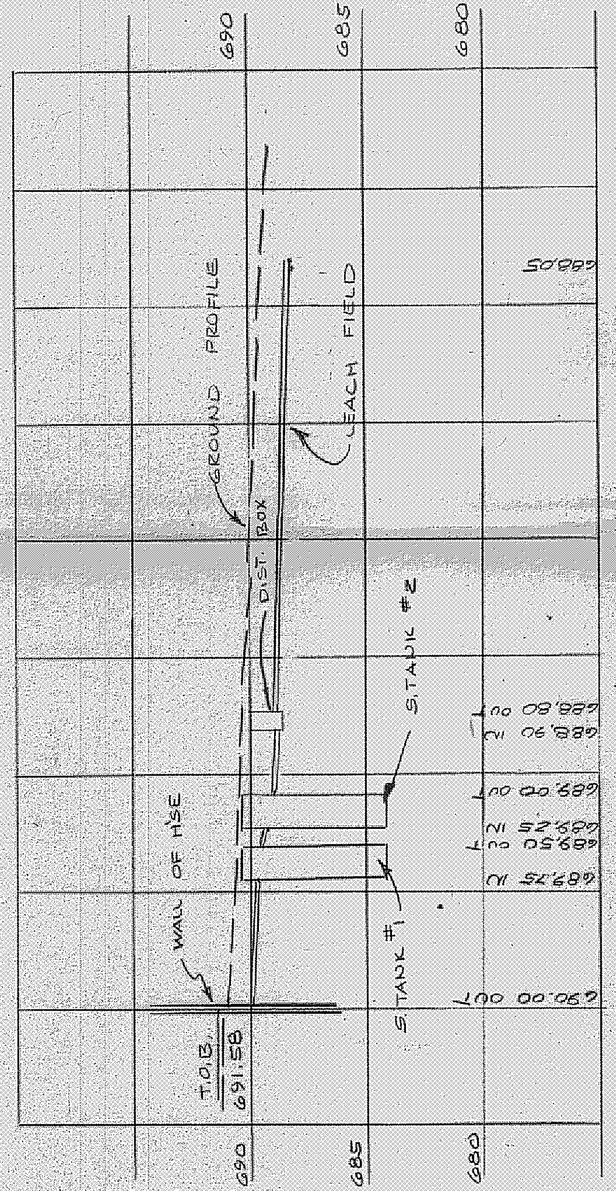

SEPTIC SYSTEM PROFILE
SCALE: HOR. 1"=20'
VERT. 1"=5'

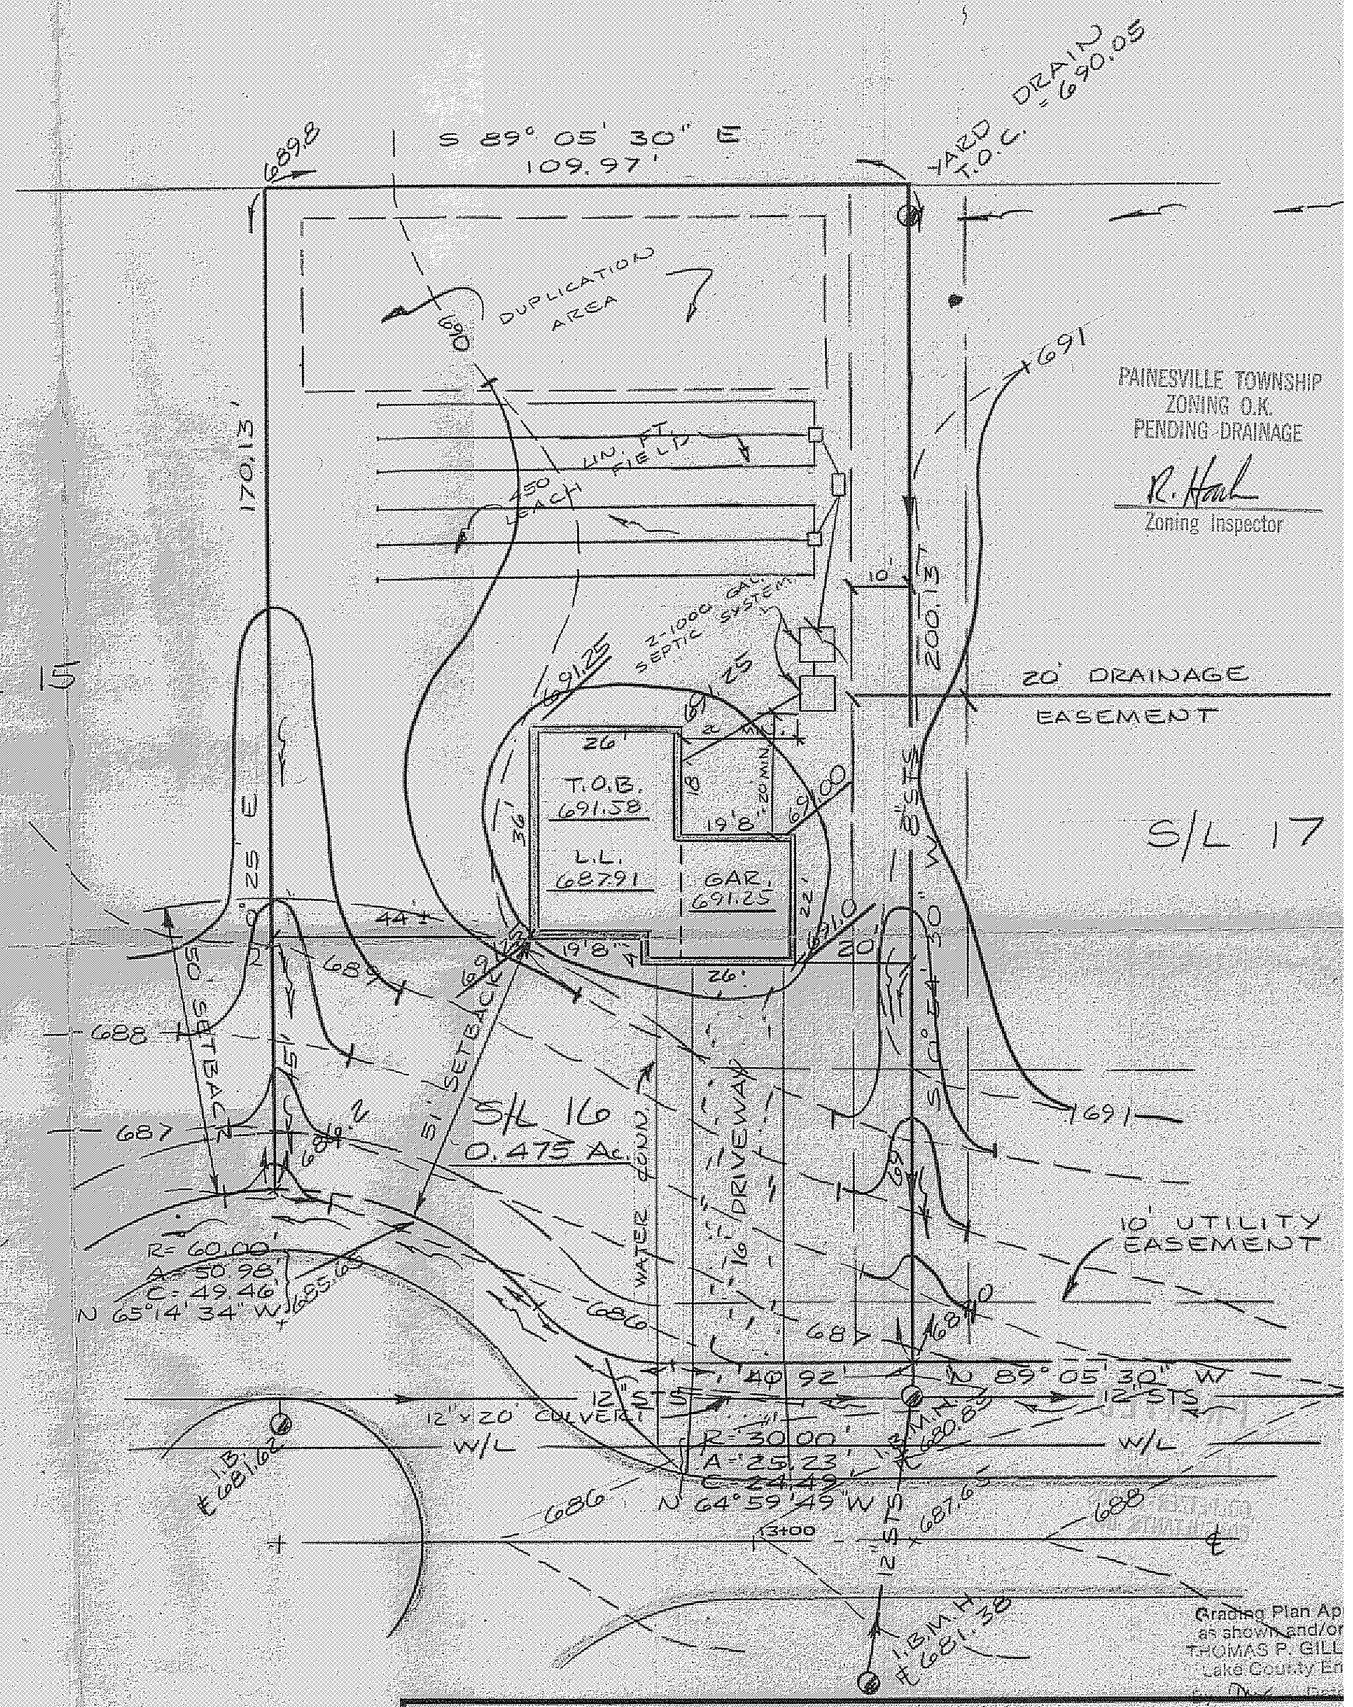

NOTES:
1. UNDERLINED ELEVATIONS ARE PROPOSED FINISH GRADES.
2. BENCH MARK: TOP F.HYD. END OF THATCHER DR. ELEV. 687.33
3. T.O.B. = TOP OF BLOCK
4. L.L. = LOWER LEVEL
5. T.O.C. = TOP OF CASTING

DESIGN CERTIFICATION
THIS PLAT WAS PREPARED BY ME, AND IS CORRECT TO THE BEST OF MY KNOWLEDGE AND BELIEF.
REG. SURVEYOR NO. 4785

AS BUILT CERTIFICATION
I HEREBY CERTIFY THAT THE CIRCLED GRADES ARE EXISTING FINISH GRADES CHECKED IN THE FIELD ON _____ AND THAT SURVEY IS CORRECT TO THE BEST OF MY KNOWLEDGE AND BELIEF.
REG. SURVEYOR NO.

Grading Plan Ap
as shown and/or
THOMAS P. GILL
Lake County En

SITE PLAN
FOR
CASEMENT HOMES
SUBLOT 16 OF REEDSTOCK ESTATES, PAINESVILLE TWP, LA. CO., O

DATE FEB. 1979
SCALE 1"=20'
DRAWN BY
CH'K'D BY
P.B. 359 PG. 102

COLPETZER · WOODS
CONSULTANTS, INC.
MENTOR, OHIO 44060

SHEET 1
CONTRACT 79-0