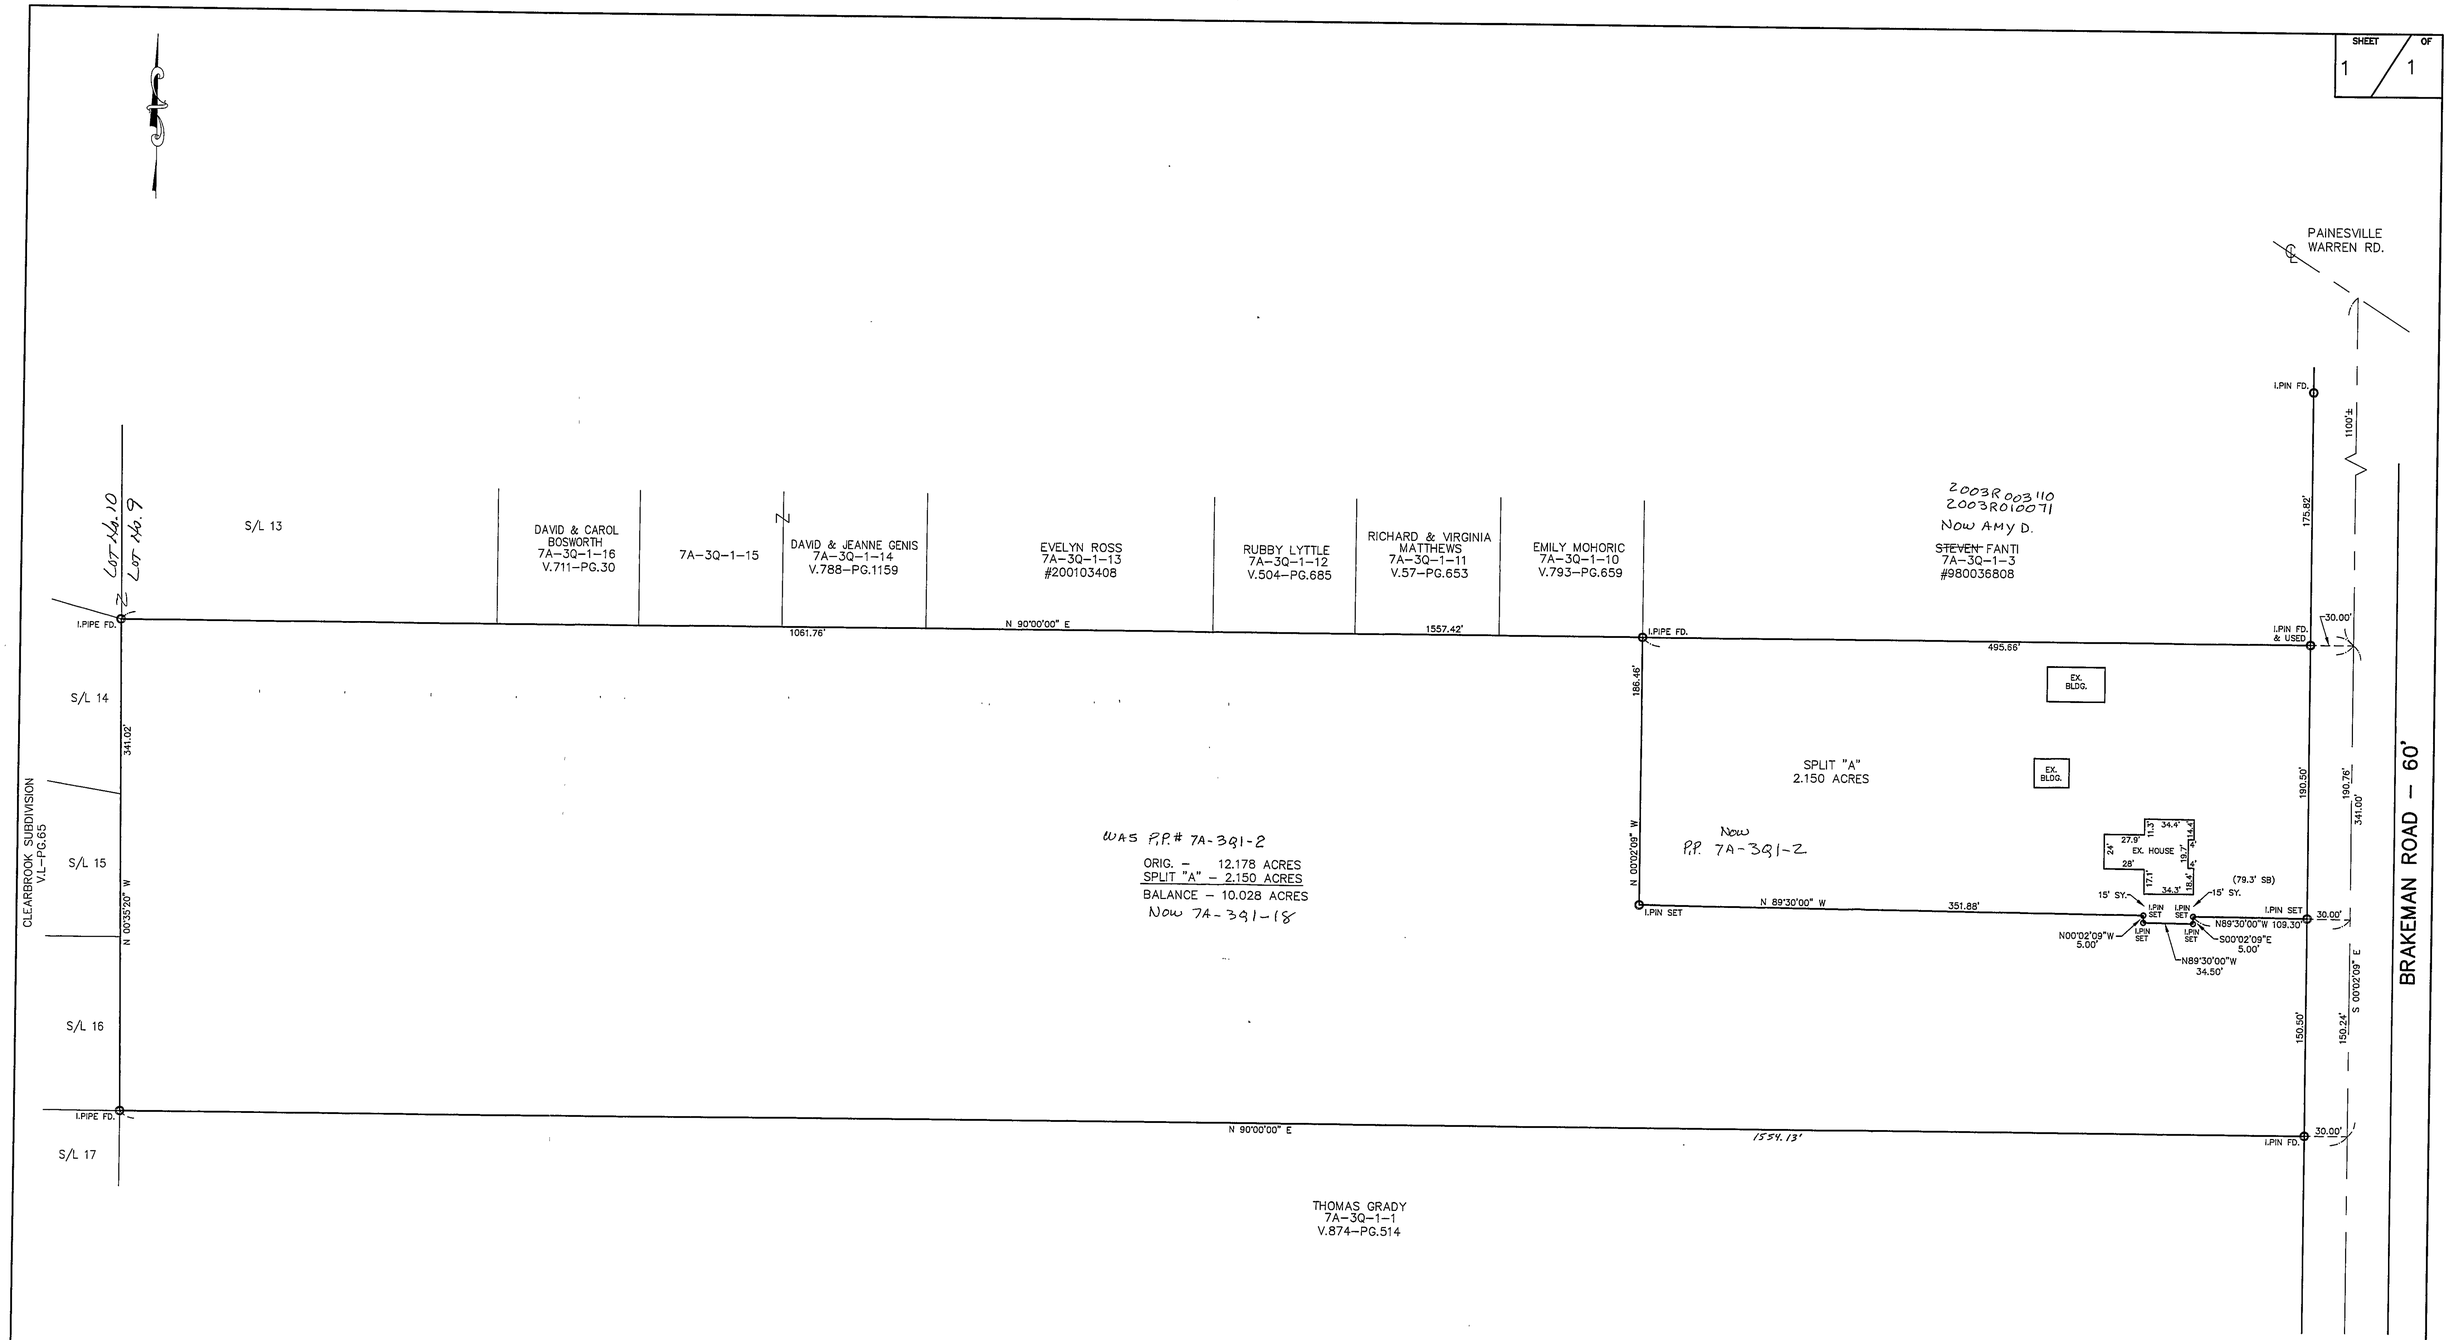

PINS FD. WERE 5/8" R.H.
PER. JONES BY PHONE 6/19/01
ALL PIPES FOUND WERE 1"
NOTE: ALL PINS SET ARE 5/8" X 30" + CAP

REV NO.	DESCRIPTION	DATE	BY	CHK'D

BABCOCK, JONES AND ASSOCIATES, INC
CIVIL ENGINEERS – SURVEYORS – LAND PLANNERS
PAINESVILLE OHIO 44077

DATE	5/31/01
DESIGN BY	H.J.
DRAWN BY	T.R.
APPROVED BY	H.J.

PLAT OF SURVEY
FOR
DAVID & PRISCILLA MANLEY

LEROY TOWNSHIP LAKE COUNTY

SCALE:	1"=50'
JOB NO	01-019
SHEET	1 OF 1

7A-3Q1-2