ZONING PERMIT #1197-8919
ISSUED 11/10/97
SUBJECT TO APPROVAL BY:
Lake County Sanitary Eng. ☐
Lake County Eng. Dept. ☒
Lake County Planning Comm. ☐
Lake County Bldg. Dept. ☑

REVIEWED AND ACCEPTED
LAKE COUNTY GENERAL
HEALTH DISTRICT
Date 11-7-97 BY
SEWAGE DISPOSAL PERMIT MUST BE OBTAINED BY A LAKE COUNTY LICENSED INSTALLER BEFORE INSTALLATION IS STARTED

HOUSE DETAIL

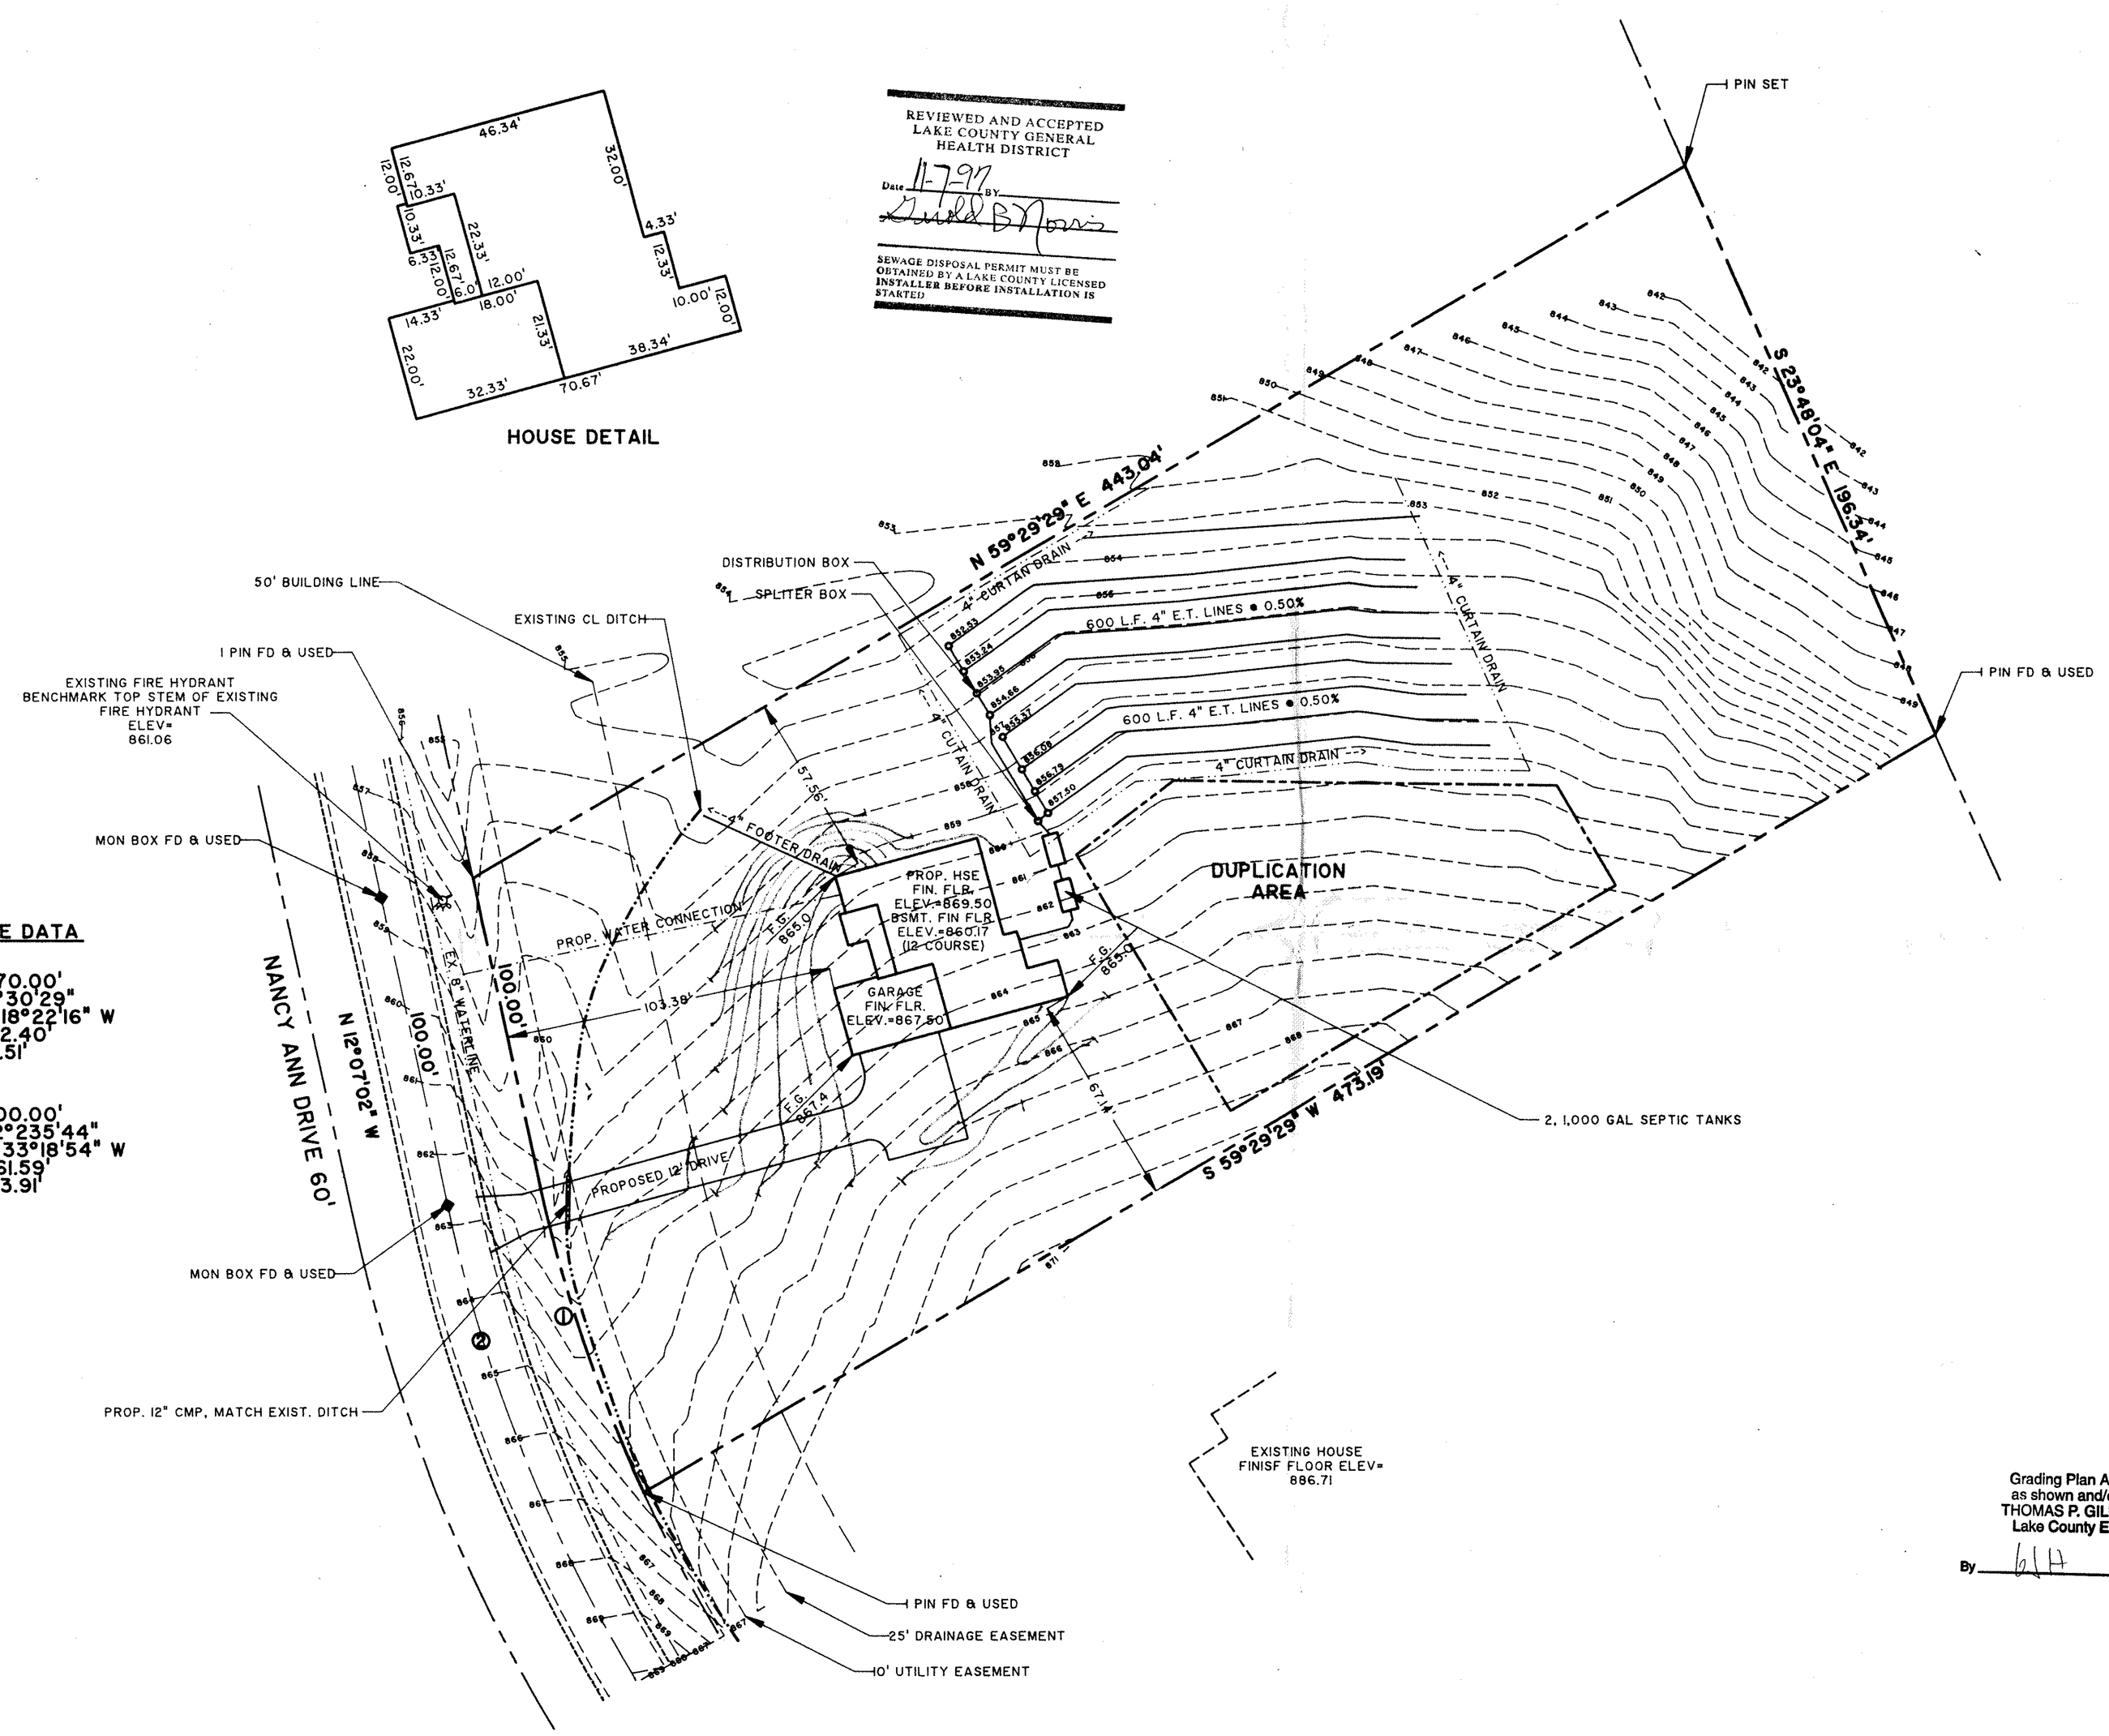

CURVE DATA

① R=470.00'
Δ=12°30'29"
B=N 18°22'16" W
C=102.40'
T=51.51'

② R=500.00'
Δ=42°235'44"
B=N 33°18'54" W
C=361.59'
T=193.91'

GENERAL NOTES:

1. DRIVEWAY APRON TO BE 6" THICK
2. BENCHMARK - TOP STEM OF FIRE HYDRANT LOCATED IN FRONT OF SUBLOT No. 6, ELEV. = 861.06

LEGEND

EXISTING CONTOUR
PROPOSED CONTOUR

100.00 / 100.00 — EXISTING ELEVATION / PROPOSED ELEVATION

CERTIFICATION

"I THE UNDERSIGNED HEREBY CERTIFY THAT THIS TOPOGRAPHY INDICATED BY 1' CONTOURS AND ELEVATIONS SHOWN HEREON REPRESENTS AN ACTUAL SURVEY MADE BY ME ON THE 23RD DAY OF OCT. , 1997 AND THE ELEVATIONS WERE TAKEN AT APPROPRIATE INTERVALS AND AS OF THAT DAY THEY EXISTED AS INDICATED HEREON.

"I HEREBY CERTIFY THAT THIS PLAN WAS PREPARED BY ME AND IS CORRECT TO THE BEST OF MY KNOWLEDGE"

DAVID W. NOVAK, P.S. No. 7507

Grading Plan Approved
as shown and/or noted
THOMAS P. GILLES, P.E.
Lake County Engineer
By GH Date 11-12-97

NORTH

GRAPHIC SCALE
30 0 15 30 60 90
(IN FEET)
1 inch = 30 ft.

REV. No.	DESCRIPTION	DATE	BY	CH'K'D.

STATE OF OHIO — DAVID W. NOVAK S-7507 — REGISTERED SURVEYOR

Himebaugh and Novak
Surveyors and Site Consultants
8663 Tyler Boulevard
Mentor, Ohio 44060-4346
(216) 974-7670, (216) 255-5900 FAX.

KISS BUILDERS, INC.
CHARDON, OH. 44024

DATE: OCT 27, 1997
DRAWN BY: C.R.KRAFT
CHECKED BY: D.NOVAK
APPROVED BY:
F.B. No. -- PG. --

SITE PLAN
SUBLOT NO. 5 NANCY ANN DRIVE CONCORD,OH.44077

SCALES:
HORZ. : 1"= 30'
VERT.: NONE
CONTRACT No. 97115
SHEET No. 1 OF 2