REVISIONS	BY
REVISED HOUSE MAY 28, 2014	WSO

Barrington
CONSULTING GROUP, INC.
9114 TYLER BLVD., MENTOR, OHIO 44060
PHONE 440.205.1260 FAX 440.205.1262
www.BarringtonCGI.com

STATE OF OHIO
DAVID W. NOVAK
S-7507
REGISTERED SURVEYOR

SITE PLAN

11166 PROUTY ROAD
CONCORD TWP., OHIO 44060

RLJ CONSTRUCTION, LLC.

DRAWN	WSO
CHECKED	DWN
DATE	MAY 15, 2014
SCALE	1" = 30'
JOB NO.	14048
SHEET	2/3
OF	SHEETS

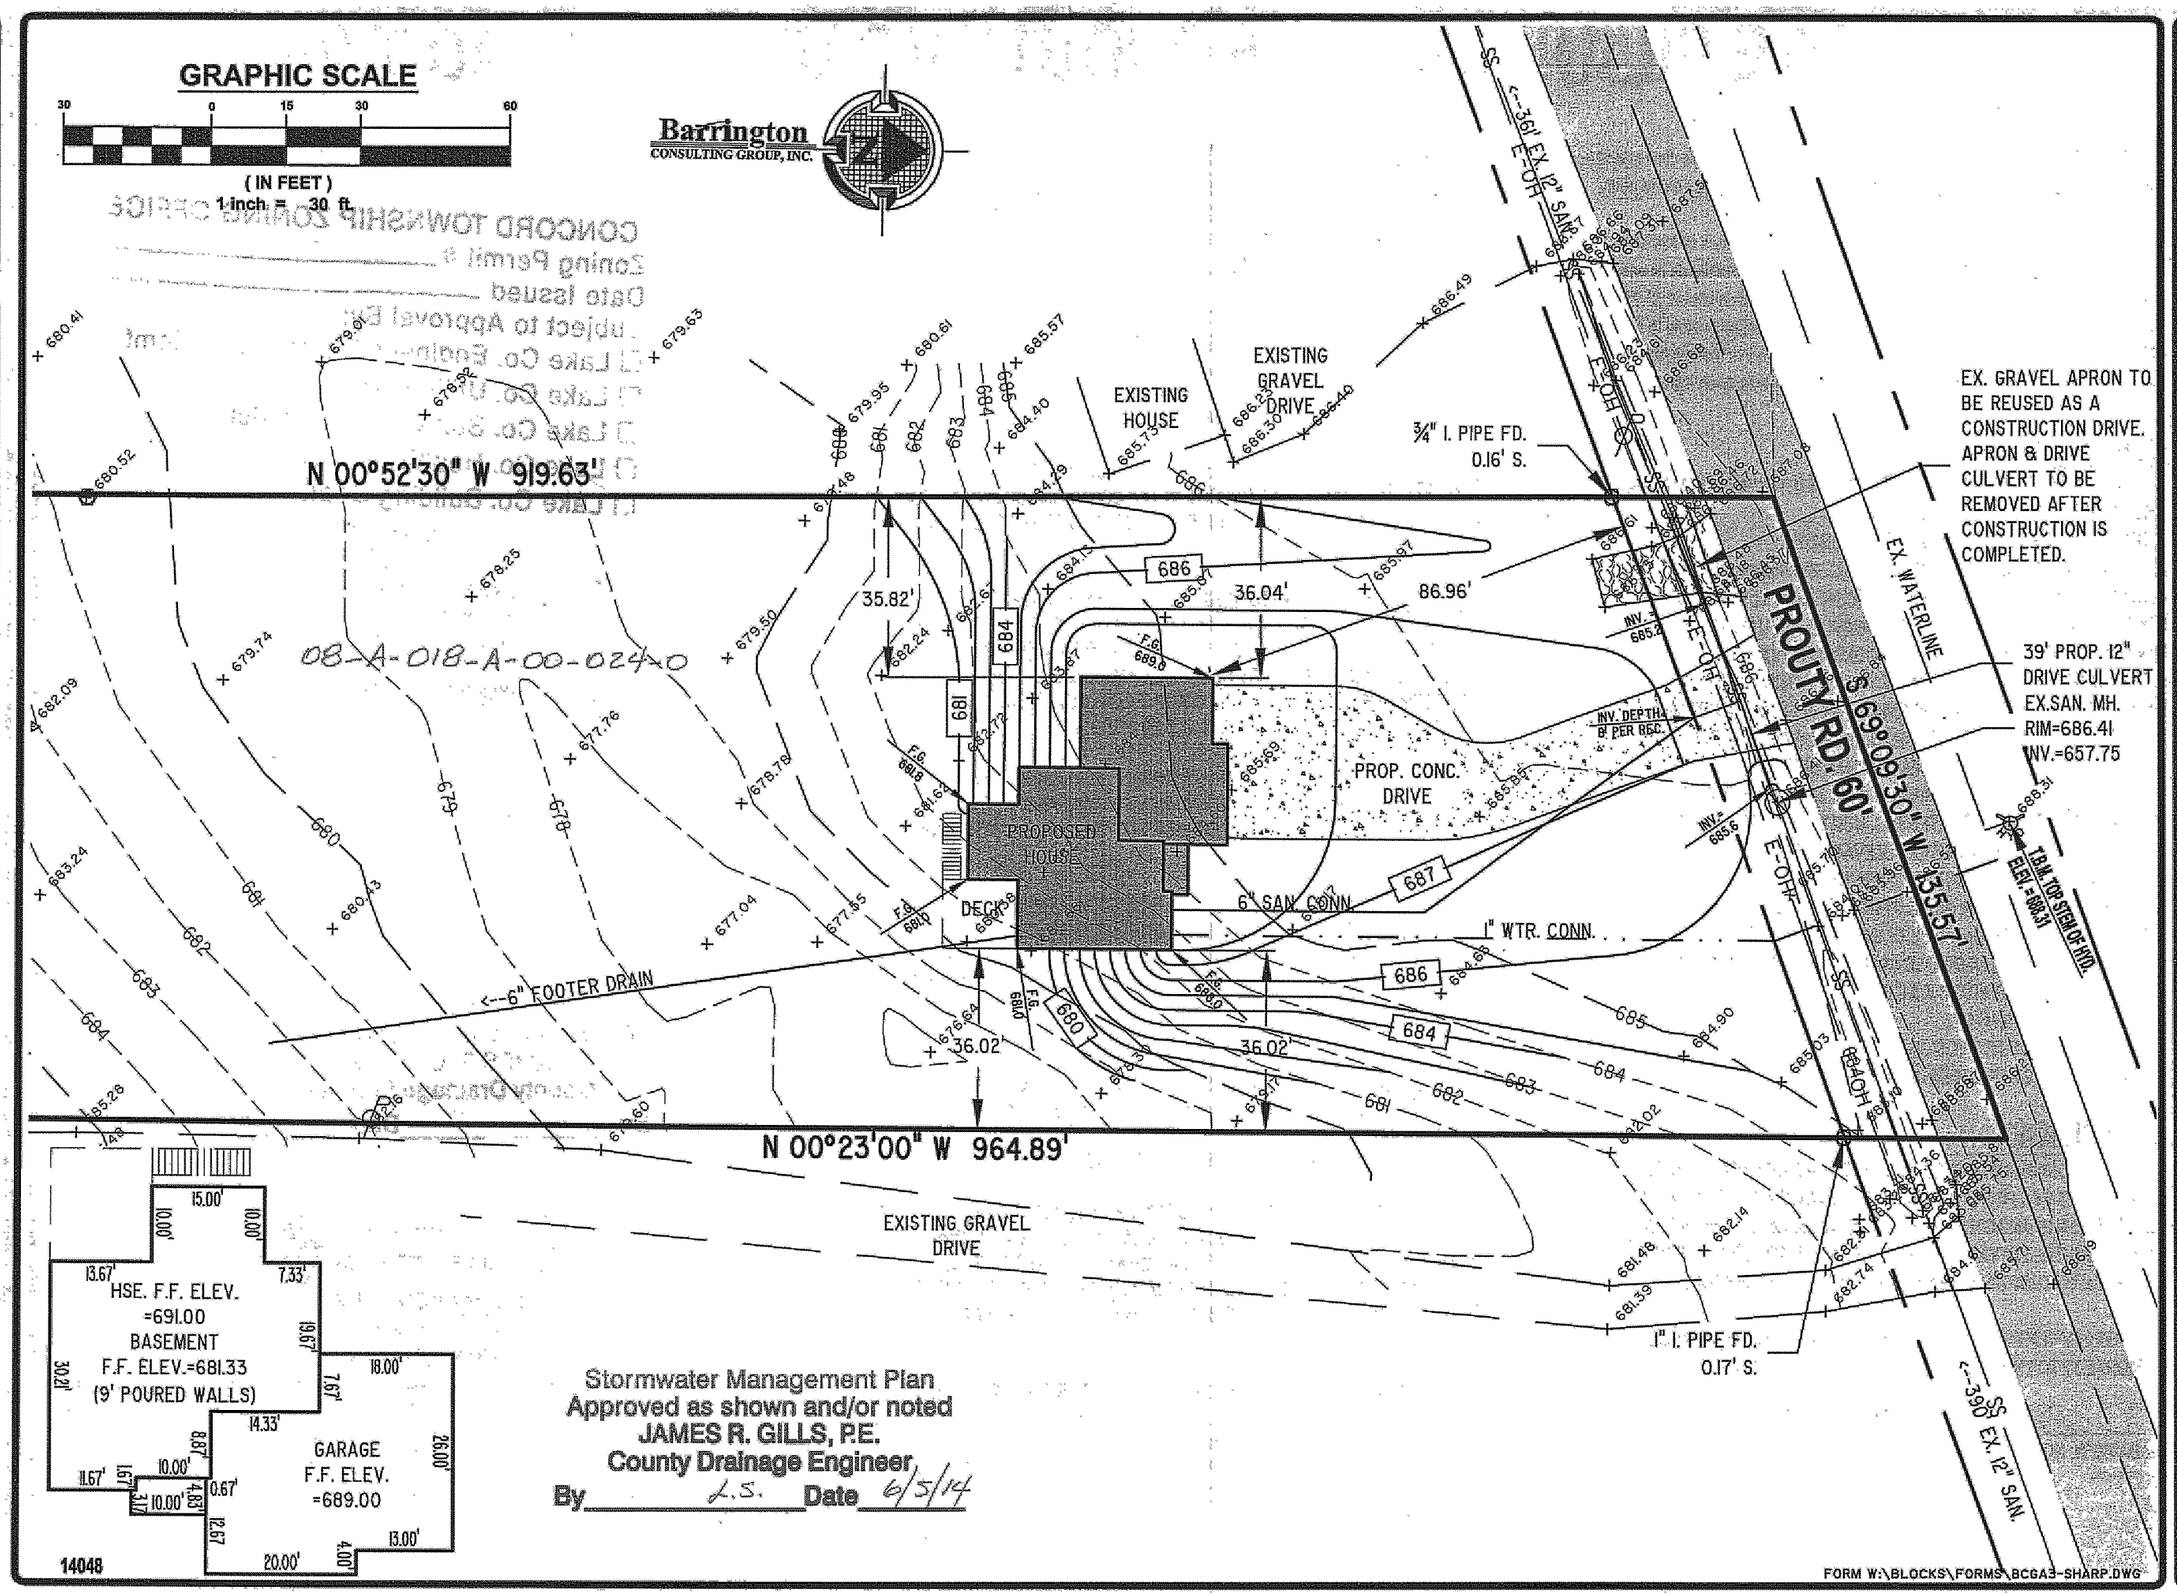

Stormwater Management Plan
Approved as shown and/or noted
JAMES R. GILLS, P.E.
County Drainage Engineer
By J.S. Date 6/5/14

FORM W:\BLOCKS\FORMS\BCGA3-SHARP.DWG

Barrington CONSULTING GROUP, INC.
9114 TYLER BLVD., MENTOR, OHIO 44060
PHONE 440.205.1260 FAX 440.205.1262
www.BarringtonCGI.com
Civil Engineers - Surveyors - Land Planners