SITE PLAN

For : Michael Murphy

18271 Ravenwood Rd.

Lot 12 Hartland Park

Leroy

Prepared By
LDC Land Design consultants
Civil Engineers and Surveyors

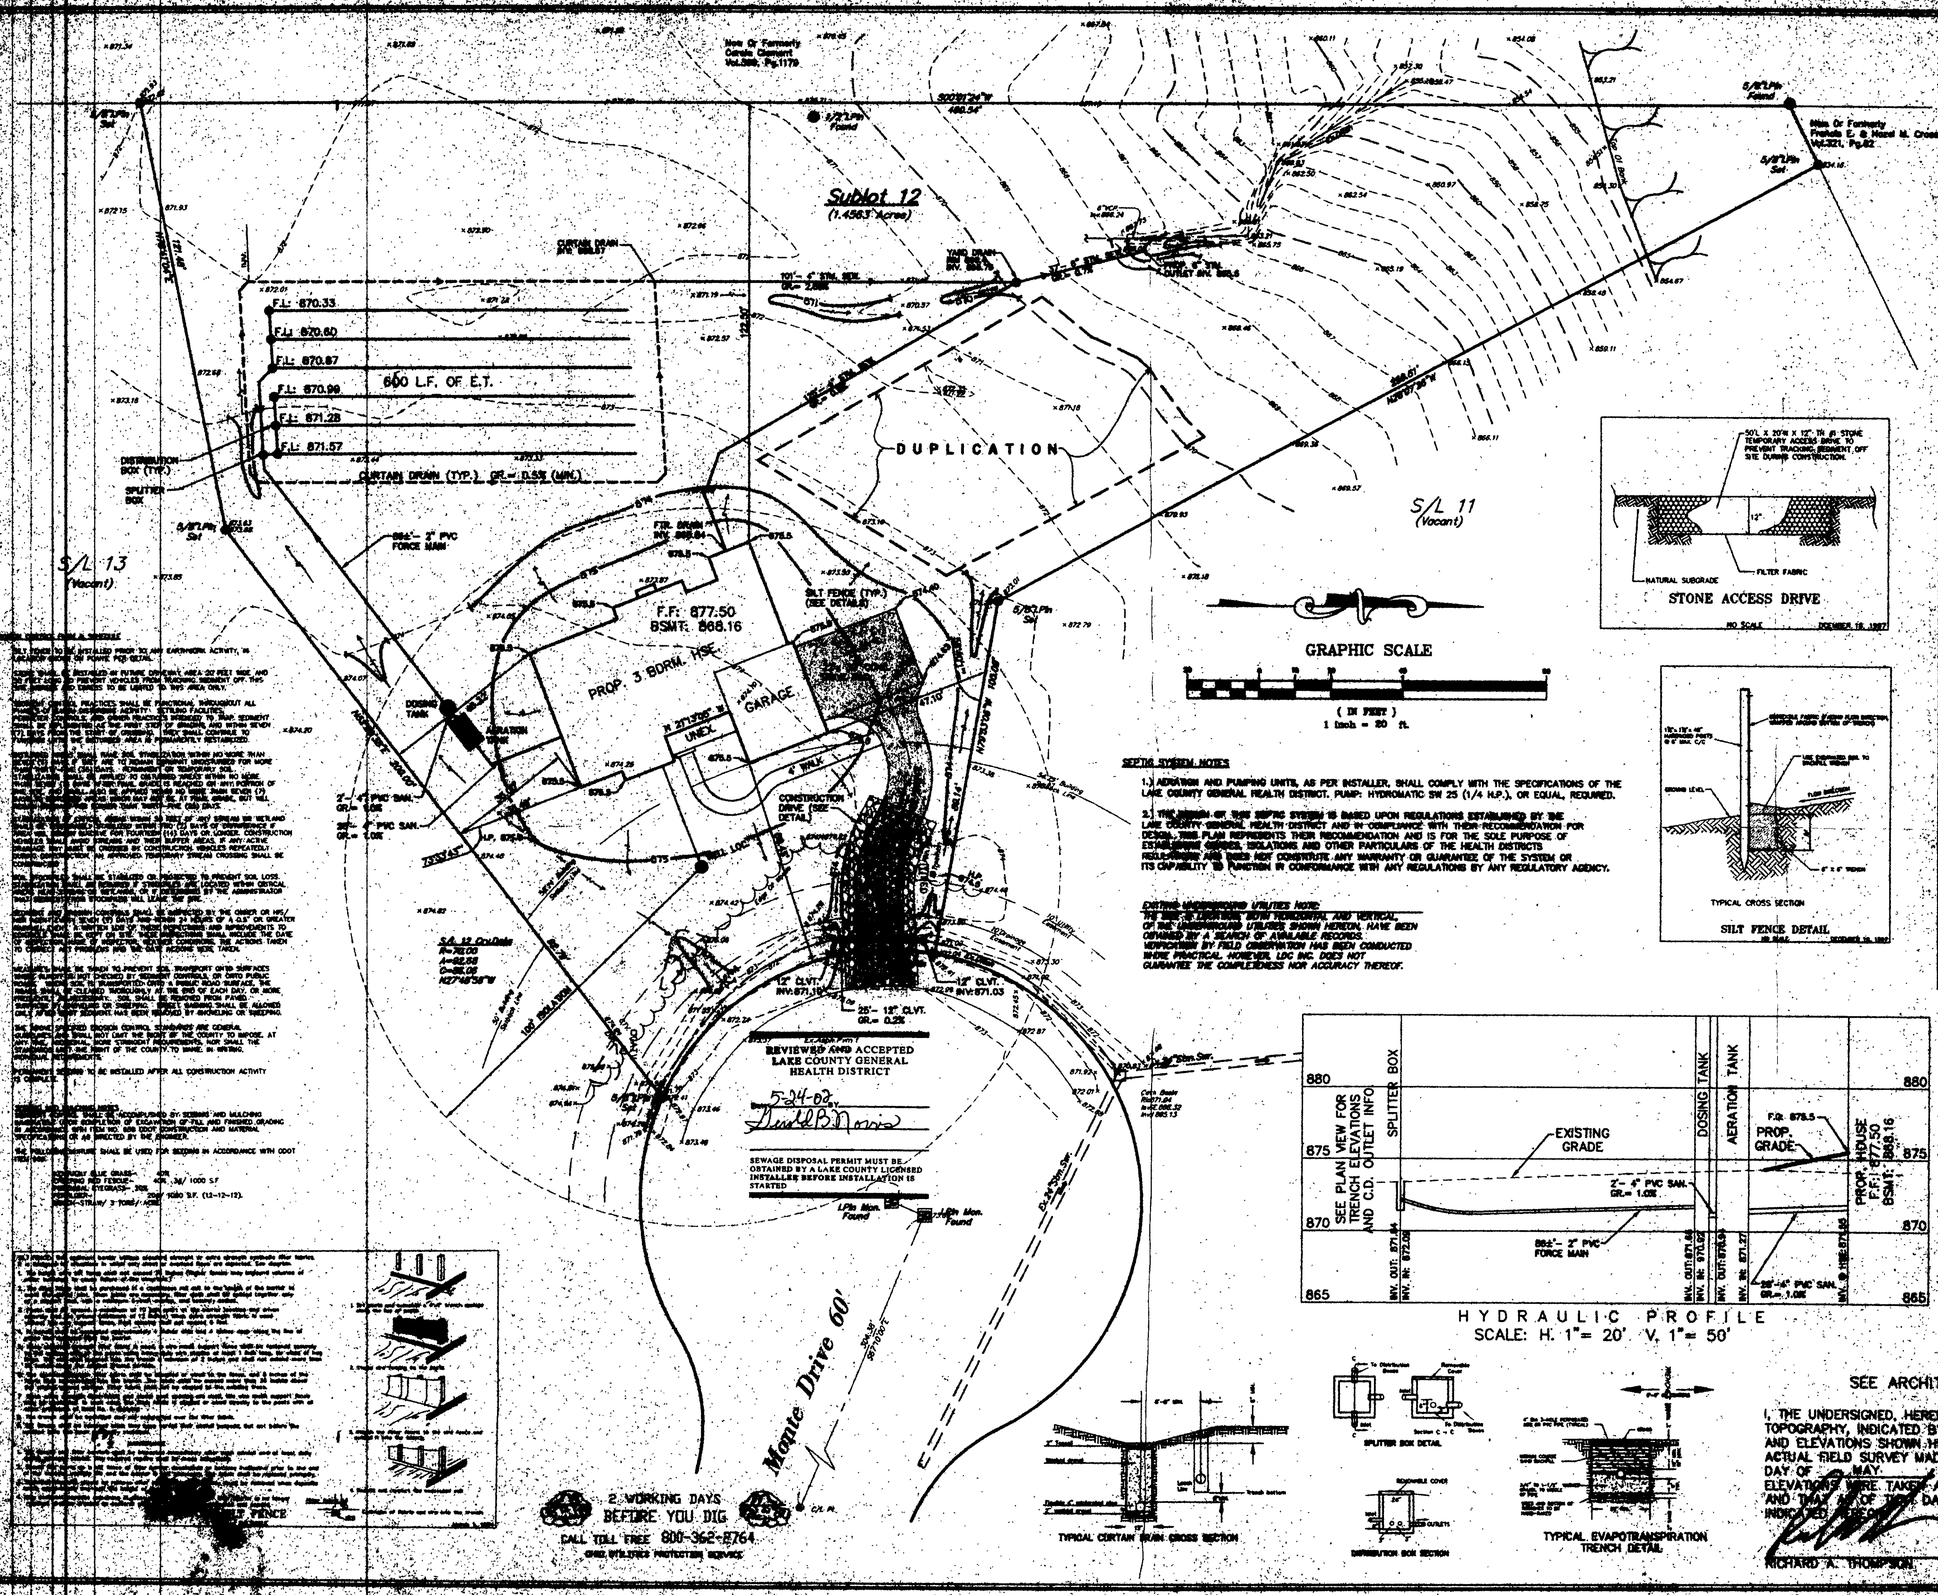

SEPTIC SYSTEM NOTES

1.) AERATION AND PUMPING UNITS, AS PER INSTALLER, SHALL COMPLY WITH THE SPECIFICATIONS OF THE LAKE COUNTY GENERAL HEALTH DISTRICT. PUMP: HYDROMATIC SW 25 (1/4 H.P.), OR EQUAL, REQUIRED.

2.) THE DESIGN OF THIS SEPTIC SYSTEM IS BASED UPON REGULATIONS ESTABLISHED BY THE LAKE COUNTY GENERAL HEALTH DISTRICT AND IN COMPLIANCE WITH THEIR RECOMMENDATION FOR DESIGN. THIS PLAN REPRESENTS THEIR RECOMMENDATION AND IS FOR THE SOLE PURPOSE OF ESTABLISHING GRADES, ISOLATIONS AND OTHER PARTICULARS OF THE HEALTH DISTRICTS REGULATIONS AND THIS NOT CONSTRUE ANY WARRANTY OR GUARANTEE OF THE SYSTEM OR ITS CAPABILITY TO FUNCTION IN CONFORMANCE WITH ANY REGULATIONS BY ANY REGULATORY AGENCY.

EXISTING UNDERGROUND UTILITIES NOTE:
THE SIZE & LOCATION, BOTH HORIZONTAL AND VERTICAL, OF THE UNDERGROUND UTILITIES SHOWN HEREON, HAVE BEEN OBTAINED BY A SEARCH OF AVAILABLE RECORDS. VERIFICATION BY FIELD OBSERVATION HAS BEEN CONDUCTED WHERE PRACTICAL. HOWEVER, LDC INC. DOES NOT GUARANTEE THE COMPLETENESS NOR ACCURACY THEREOF.

HYDRAULIC PROFILE
SCALE: H. 1"= 20', V. 1"= 50'

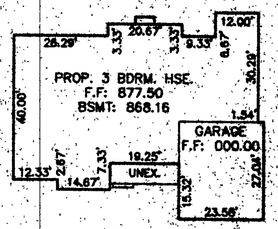

HOUSE DETAIL
SAME SCALE

SEE ARCHITECTURAL PLANS FOR DETAILED INFORMATION.

I, THE UNDERSIGNED, HEREBY CERTIFY THAT THIS TOPOGRAPHY, INDICATED BY 6", 1', OR 2' CONTOURS, AND ELEVATIONS SHOWN HEREON, REPRESENT AN ACTUAL FIELD SURVEY MADE BY ME ON THE 02 DAY OF MAY, 20 02 AND THAT THE ELEVATIONS WERE TAKEN AT APPROPRIATE INTERVALS AND THAT AS OF THAT DATE THEY EXISTED AS INDICATED HEREON.

RICHARD A. THOMPSON P.S. NO. 7388

DESIGN CERTIFICATION

THIS PLAN WAS PREPARED BY ME, AND IS CORRECT TO THE BEST OF MY KNOWLEDGE AND BELIEF.

5/21/02

NAME

CHECK LIST

"AS BUILT" CERTIFICATION

I HEREBY CERTIFY THAT THE CIRCLED INFORMATION EXISTING AS OBTAINED ON THE SITE AND IS CORRECT TO THE BEST OF MY KNOWLEDGE AND BELIEF.

NAME

LEGEND

DRAWN BY	br/sit/051602
CHKD BY/REVD	R.A.T./T.J.S.
DATE	May 2002
1	
2	

BENCHMARK: B.M.=F.B.M. Set On Rim Of Catch Basin Located In Front Of Lot Sublot 11; Elev. 871.00

Grading Permit Issued
By ..... Date .....
Lake County Engineer
By ..... Date .....