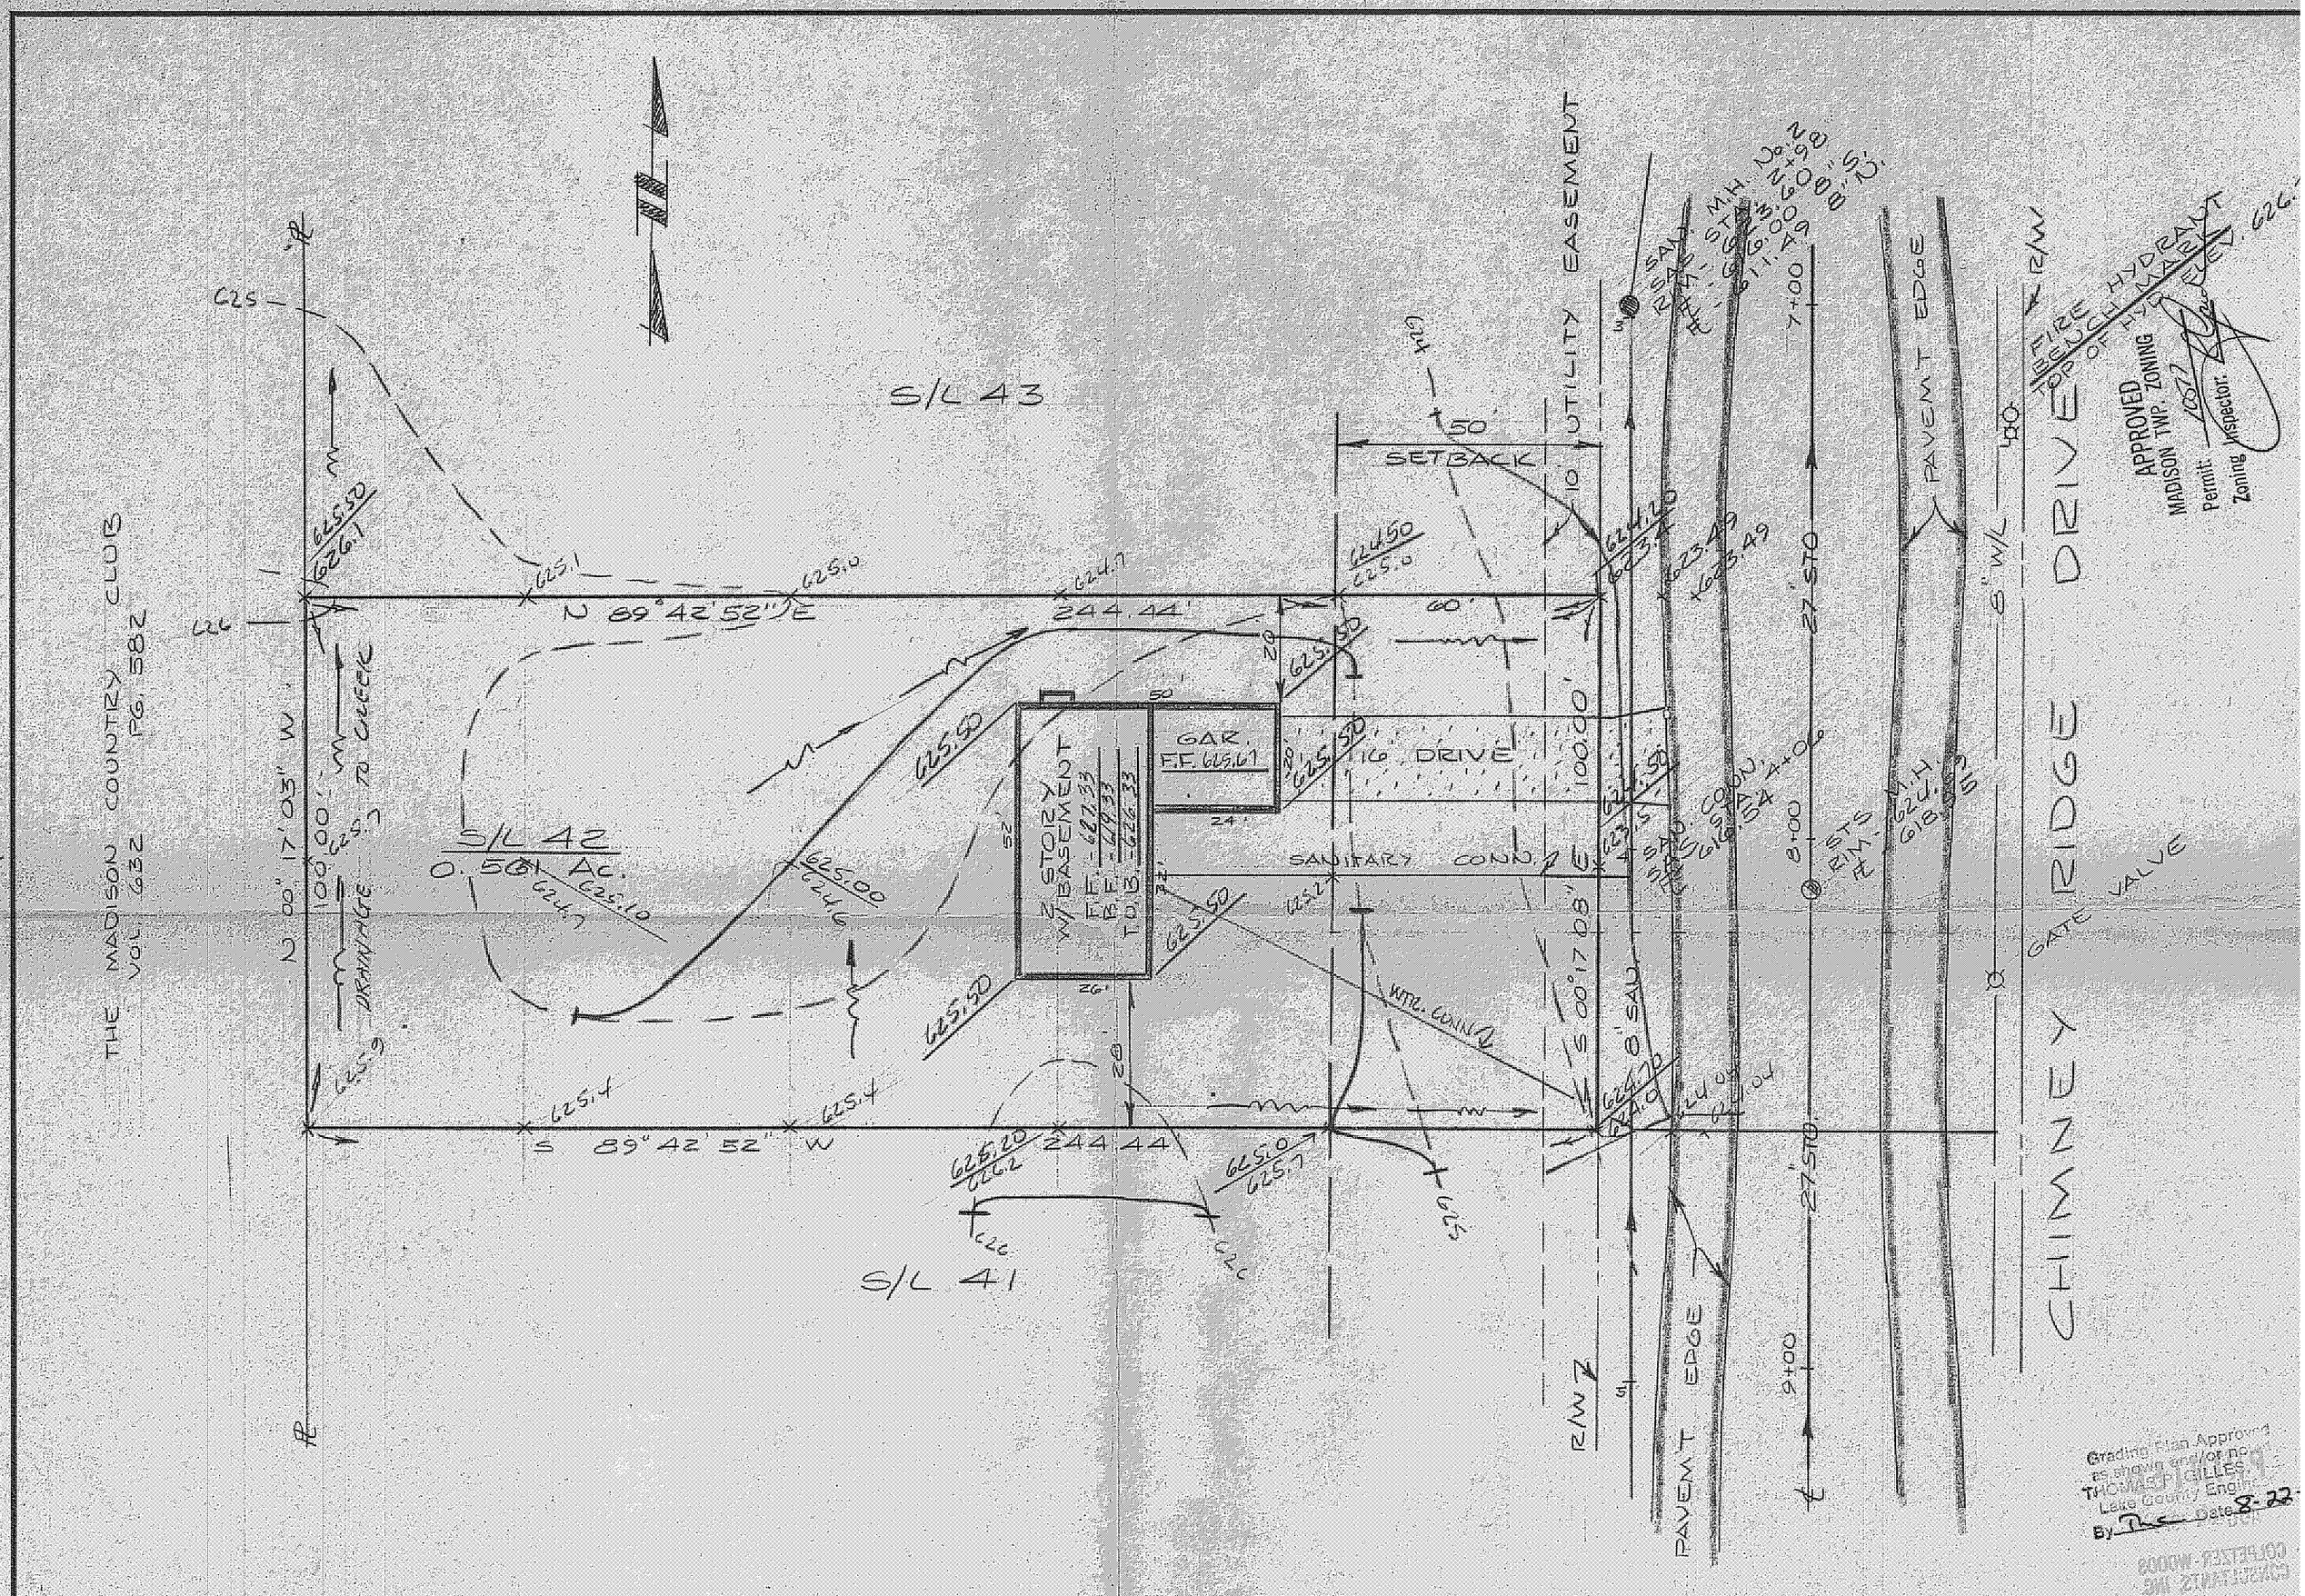

NOTE: UNDERLINED ELEVATIONS ARE PROPOSED FINISHED GRADES.

F.F. = FINISH FLOOR
B.F. = BASEMENT FLOOR
T.O.B. = TOP OF BLOCK

DESIGN CERTIFICATION	AS BUILT CERTIFICATION
THIS PLAT WAS PREPARED BY ME, AND IS CORRECT TO THE BEST OF MY KNOWLEDGE AND BELIEF.	I HEREBY CERTIFY THAT THE CIRCLED GRADES ARE EXISTING FINISH GRADES CHECKED IN THE FIELD ON _____ AND THAT SURVEY IS CORRECT TO THE BEST OF MY KNOWLEDGE AND BELIEF.
REG. SURVEYOR NO.	REG. SURVEYOR NO.

SITE PLAN FOR CASEMENT HOMES

SUBLOT No. 42 OF CHIMNEY RIDGE SUBD.
MADISON TOWNSHIP, LAKE COUNTY, OHIO

DATE AUG. '79
SCALE 1"=20'
DRAWN BY
CH'K'D BY
F.B.# 371 PG. 84

COLPETZER · WOODS
CONSULTANTS, INC.
MENTOR, OHIO 44060

SHEET 1
CONTRACT NO. 79-23