PLOT PLAN

for ROBERT SNYDER

PARCEL No. 2, CONTAINING 1.5 AC. OF LAND ON DAYTON RD. IN THE TWP. OF MADISON

FRANK S. THOMAS & ASSOC. INC.
CONSULTING ENGINEERS

SCALE: 1" = 50'

JULY, 1977

Grading Plan Approved as shown and/or noted
THOMAS P. GILLESPIE, P.E.
Lake County Engineer
By D.J.L. Date 8/16/77

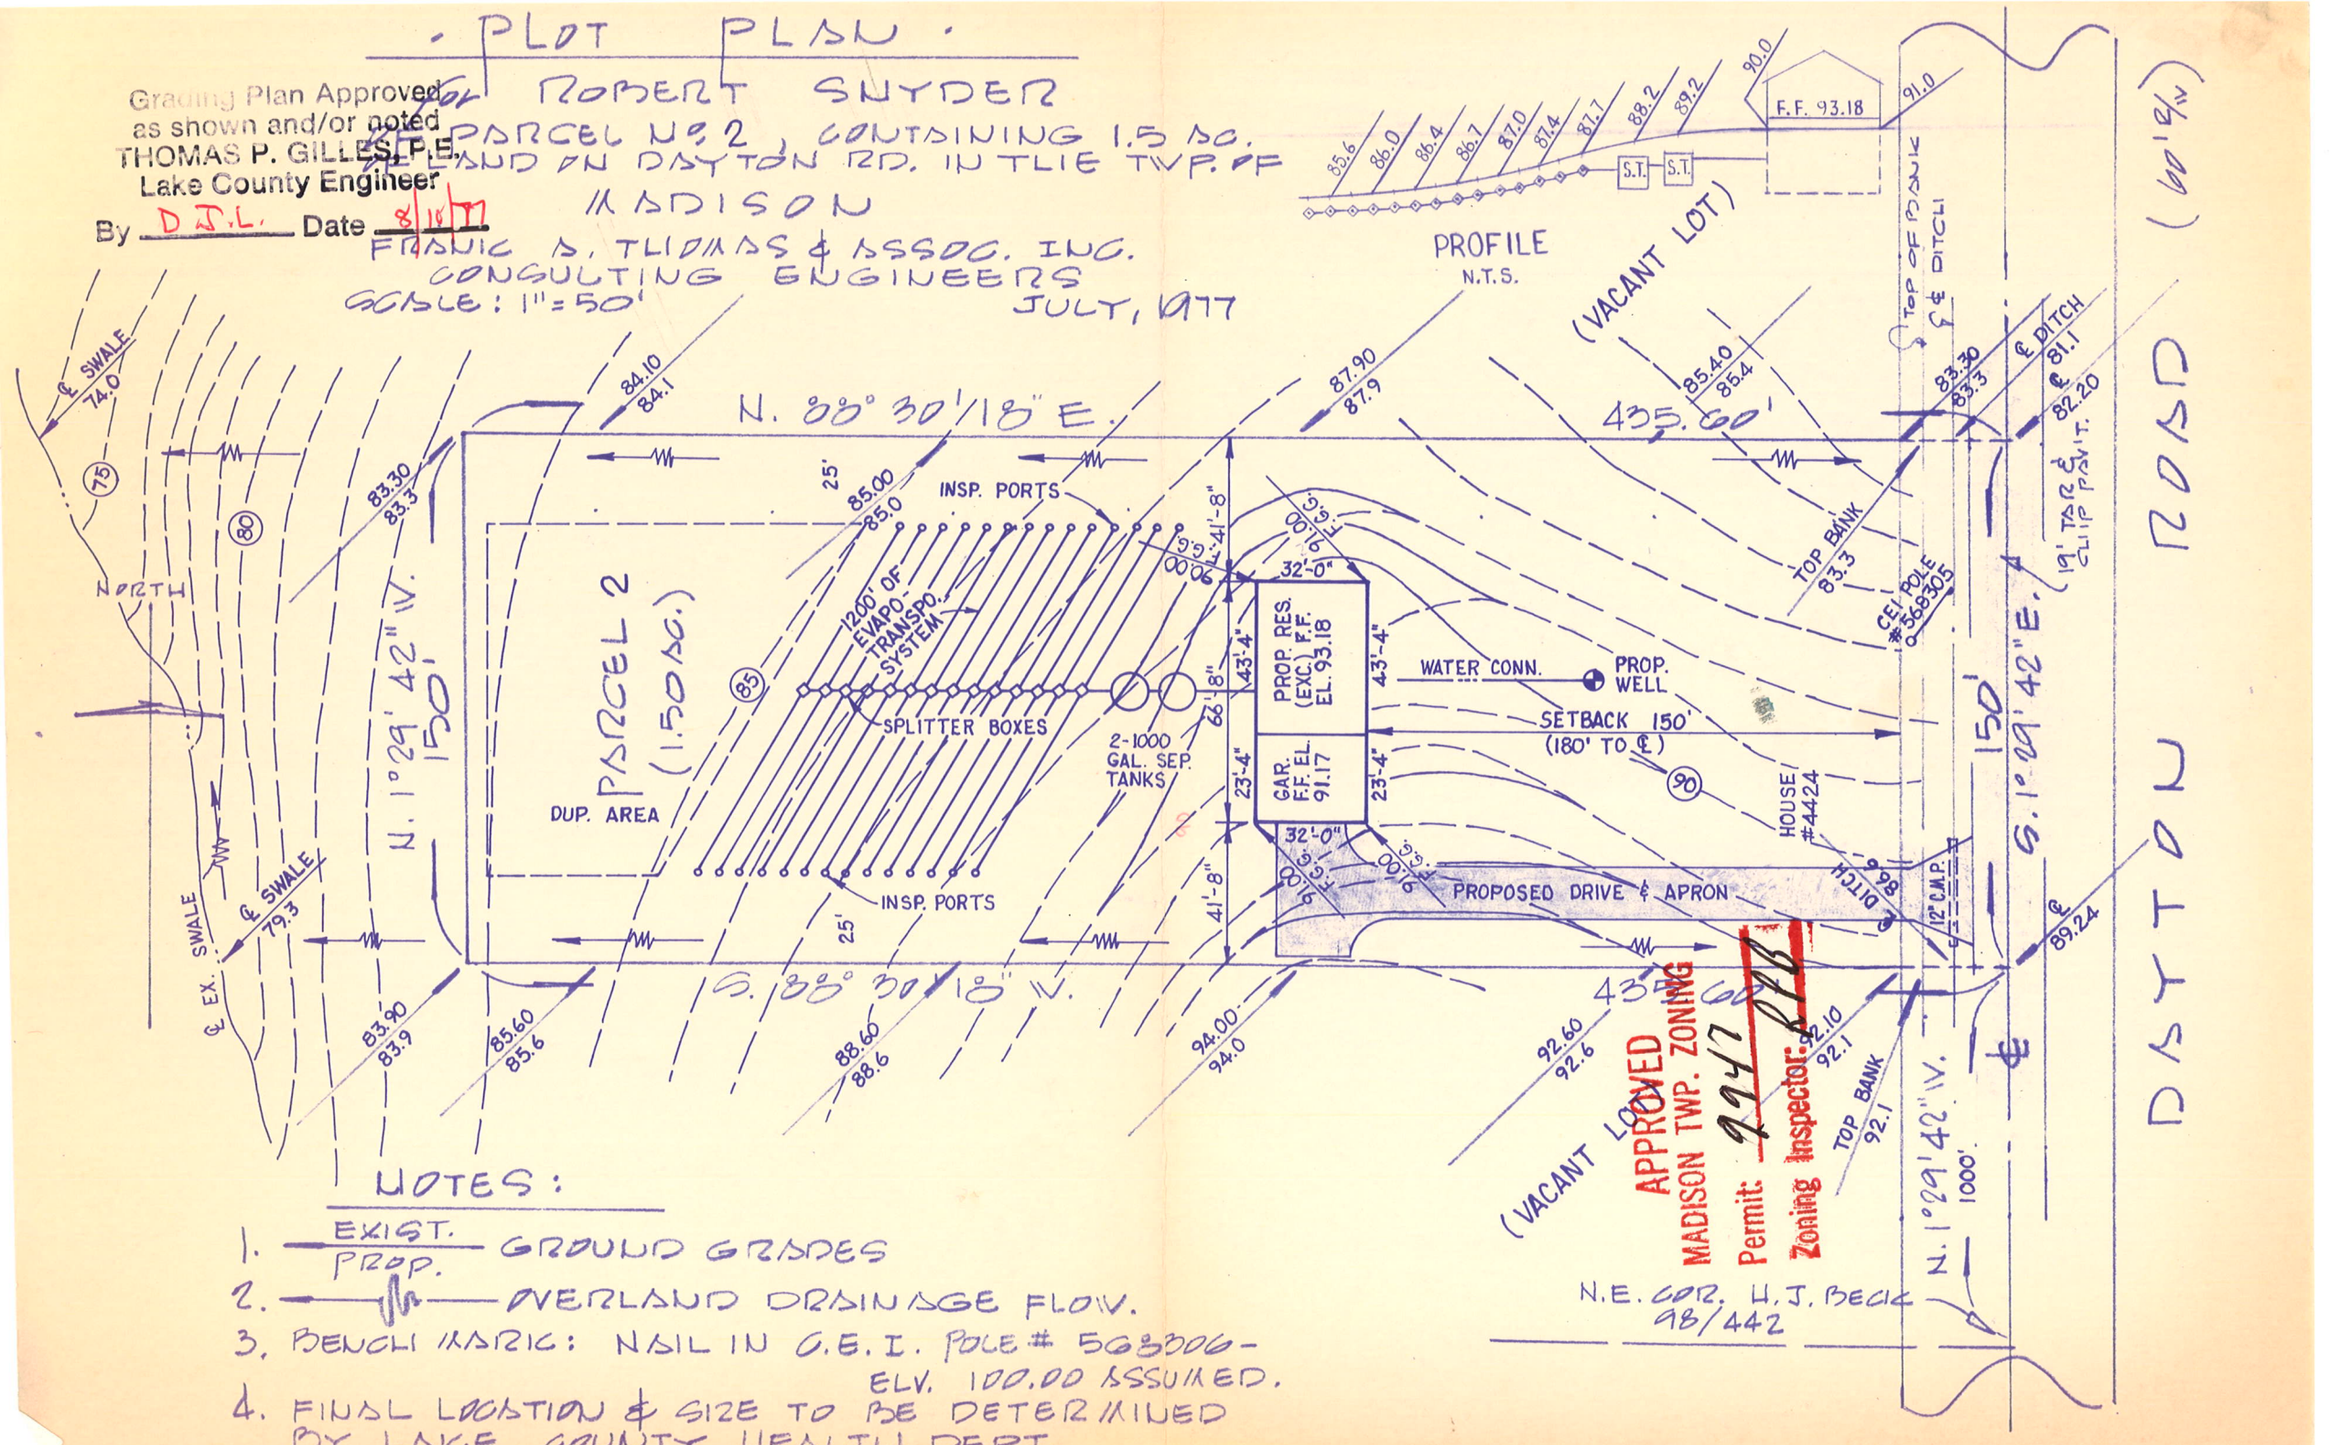

NOTES:

1. EXIST. / PROP. GROUND GRADES
2. OVERLAND DRAINAGE FLOW.
3. BENCH MARK: NAIL IN C.E.I. POLE # 568306 - ELV. 100.00 ASSUMED.
4. FINAL LOCATION & SIZE TO BE DETERMINED BY LAKE COUNTY HEALTH DEPT.