BENCH MARK: TOP OF HYD. IN FRONT OF S/L 8 ELEV. 597.27

NOTE: UNDERLINED ELEVATIONS ARE PROPOSED FINISHED GRADES

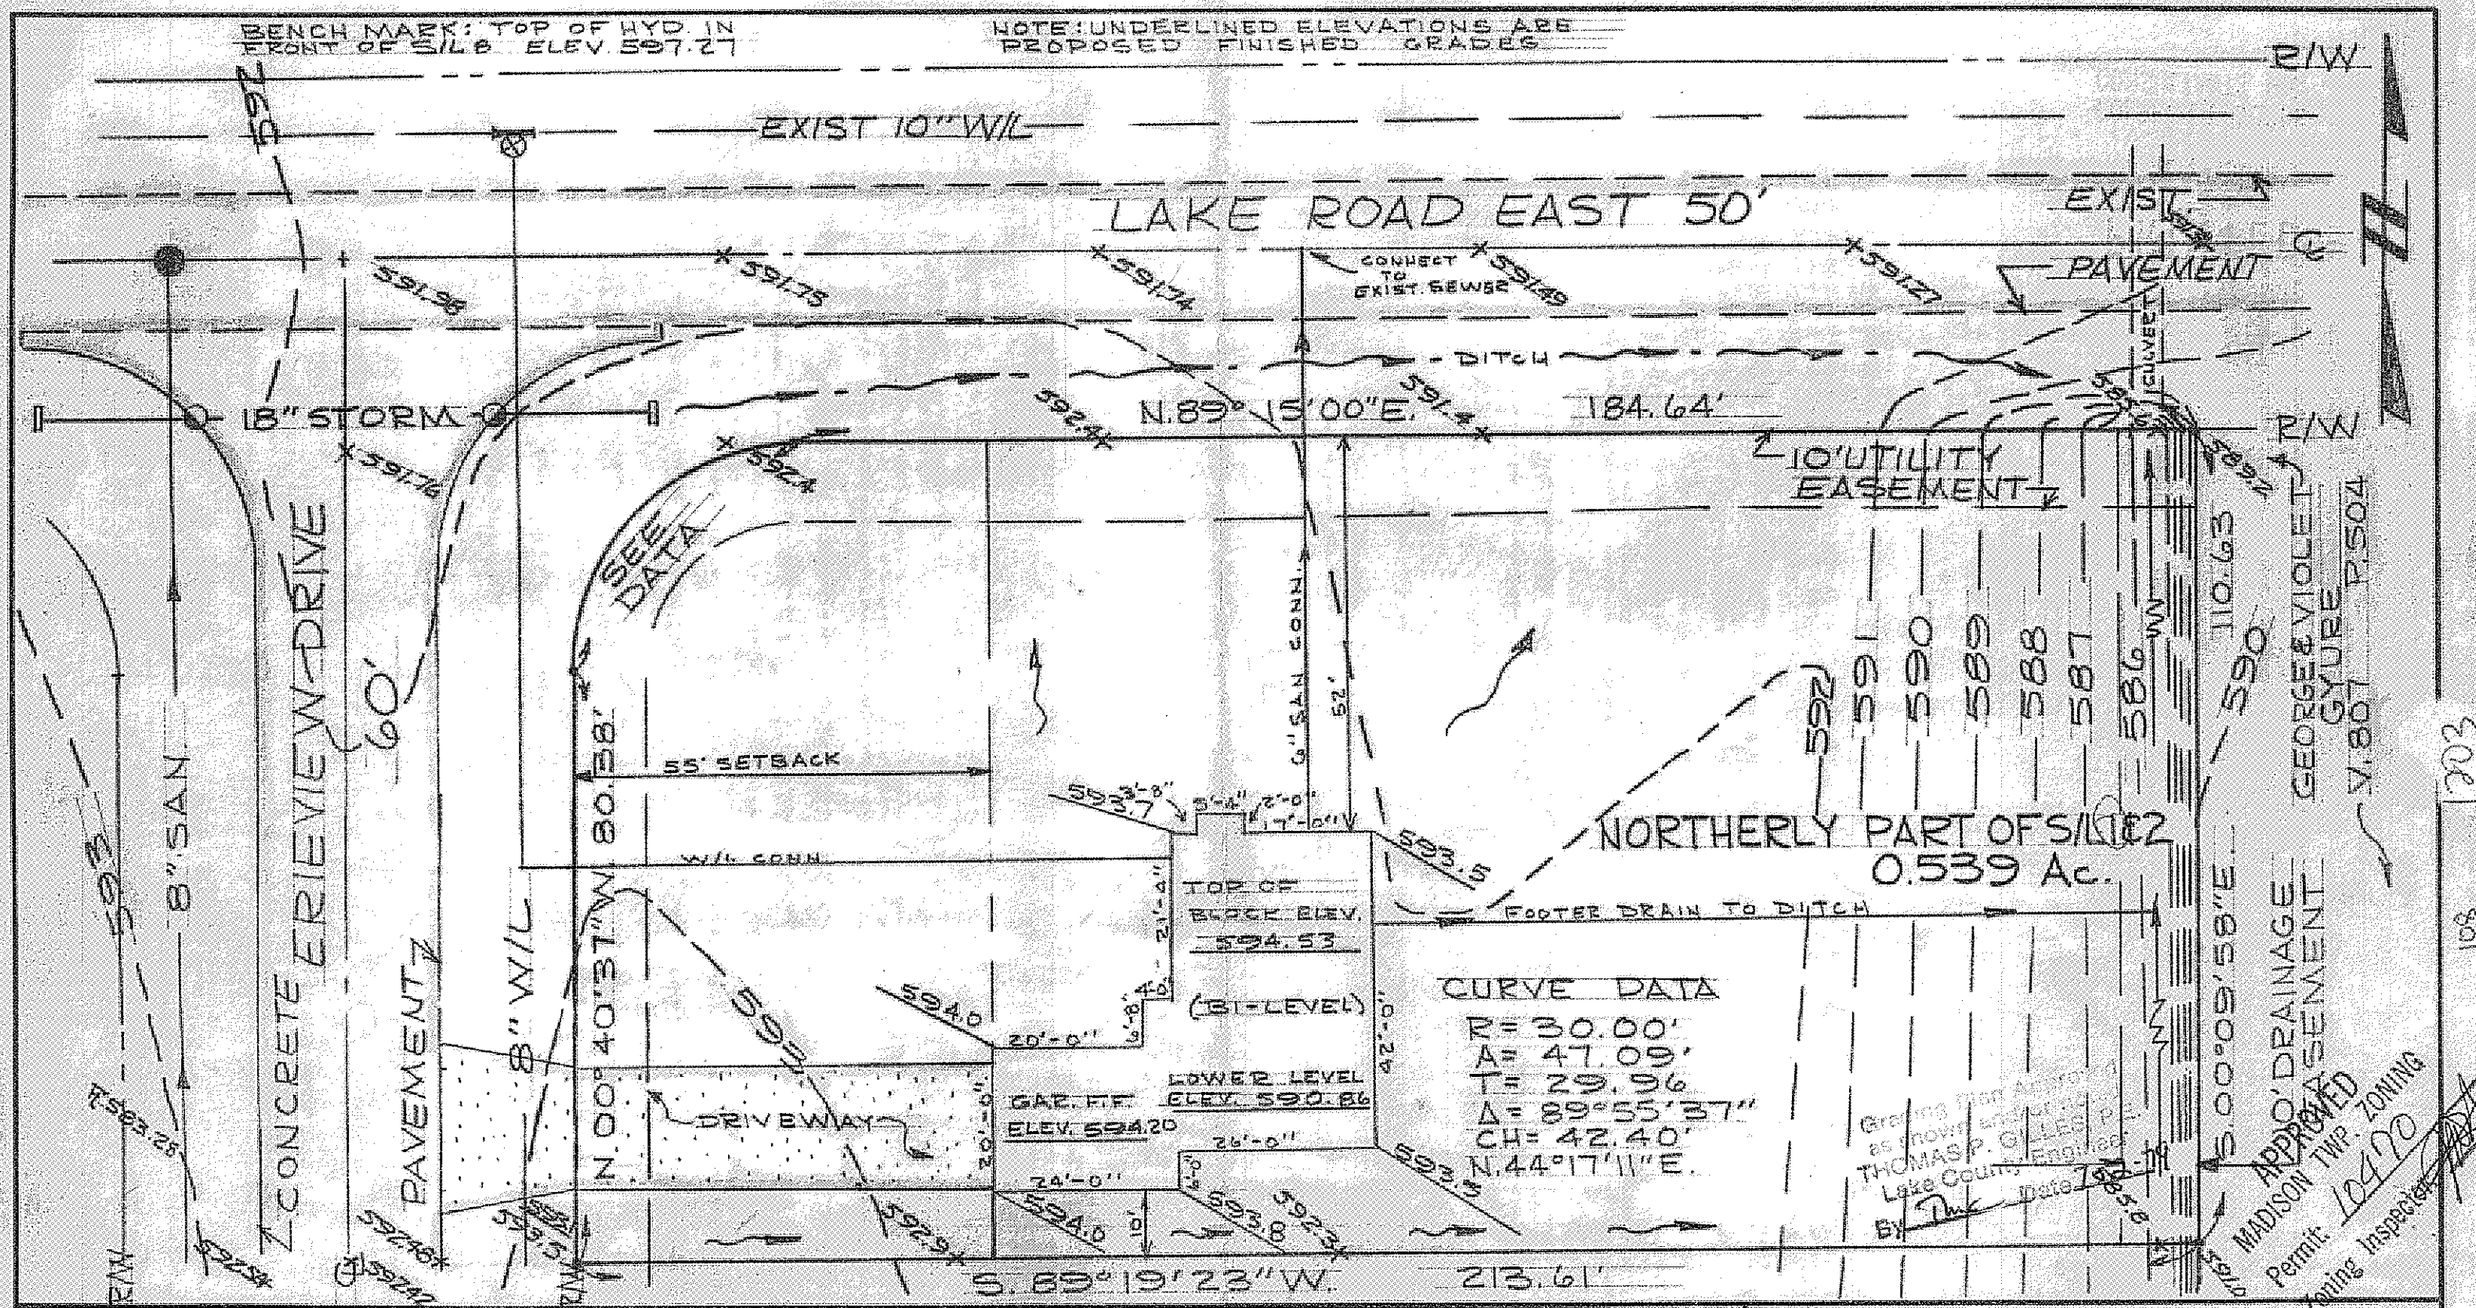

DESIGN CERTIFICATION

THIS PLAT WAS PREPARED BY ME, AND IS CORRECT TO THE BEST OF MY KNOWLEDGE AND BELIEF.

REG. SURVEYOR NO. 14785

AS BUILT CERTIFICATION

I HEREBY CERTIFY THAT THE CIRCLED GRADES ARE EXISTING FINISH GRADES CHECKED IN THE FIELD ON _____ AND THAT SURVEY IS CORRECT TO THE BEST OF MY KNOWLEDGE AND BELIEF.

REG. SURVEYOR NO. _____

COLPETZER · WOODS
CONSULTANTS, INC.

DATE 5/30/79
SCALE 1" = 20'
DRWN BY J.E.
CHKD BY
JOB NO. 78/107
FB #361 PG 82

SITE PLAN FOR
NEFF-FAUVER INC.
BEING NORTHERLY PART OF S/L NO. 1 & NO. 2 IN ERIEVIEW ESTATES SUBDIVISION IN THE TOWNSHIP OF MADISON, LAKE COUNTY, OHIO.