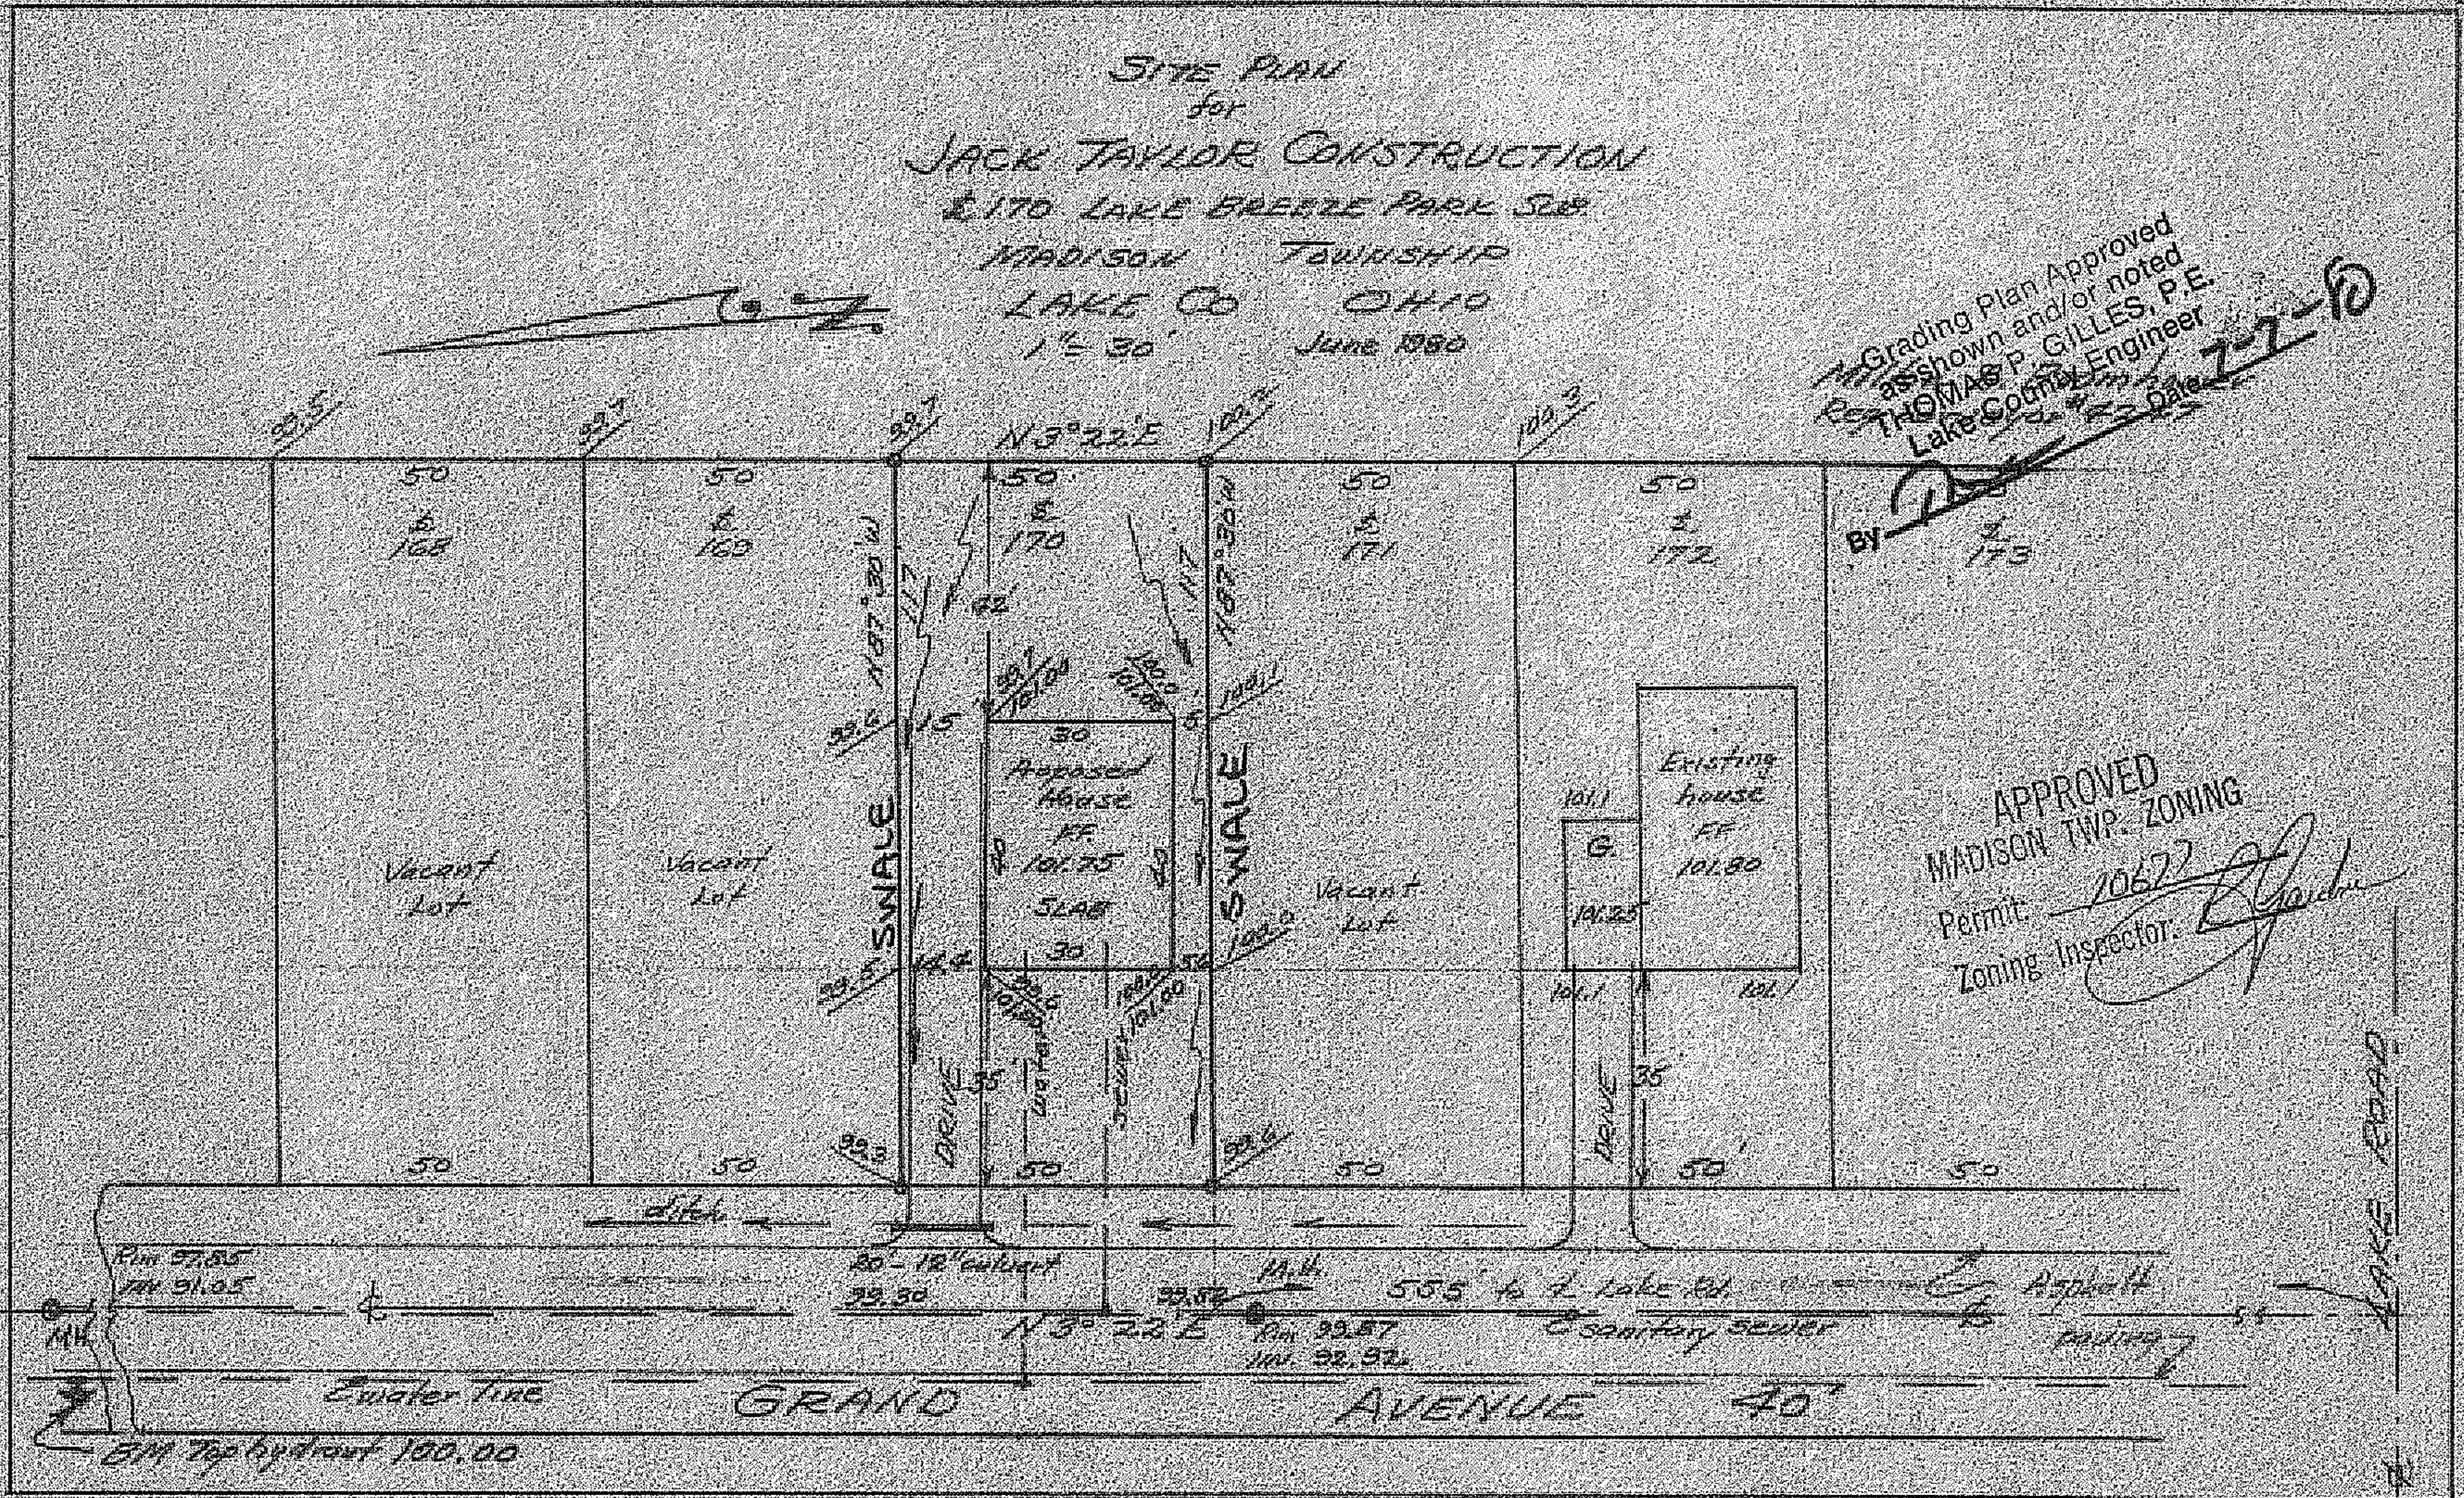

SITE PLAN
for
JACK TAYLOR CONSTRUCTION
S/L 170 LAKE BREEZE PARK SUB
MADISON TOWNSHIP
LAKE CO OHIO
1" = 30'
June 1980
N 3° 22' E
Vacant Lot
Proposed House
FF 101.75
SLAB
SWALE
DRIVE
Existing house
FF 101.80
G.
ditch
80 - 12" culvert
555' to C Lake Rd.
C sanitary sewer
Asphalt paving
C water line
GRAND AVENUE 40'
BM Top hydrant 100.00
LAKE ROAD
Grading Plan Approved
as shown and/or noted
THOMAS P. GILLES, P.E.
Lake County Engineer
By
Date
APPROVED
MADISON TWP. ZONING
Permit: 10672
Zoning Inspector: