Grading Plan Approved
as shown and/or noted
THOMAS P. GILLES, P.E.
Lake County Engineer
By 6/H Date 7.15.93

ROOF DRAINS SHALL DISCHARGE TO SPLASH BLOCKS.

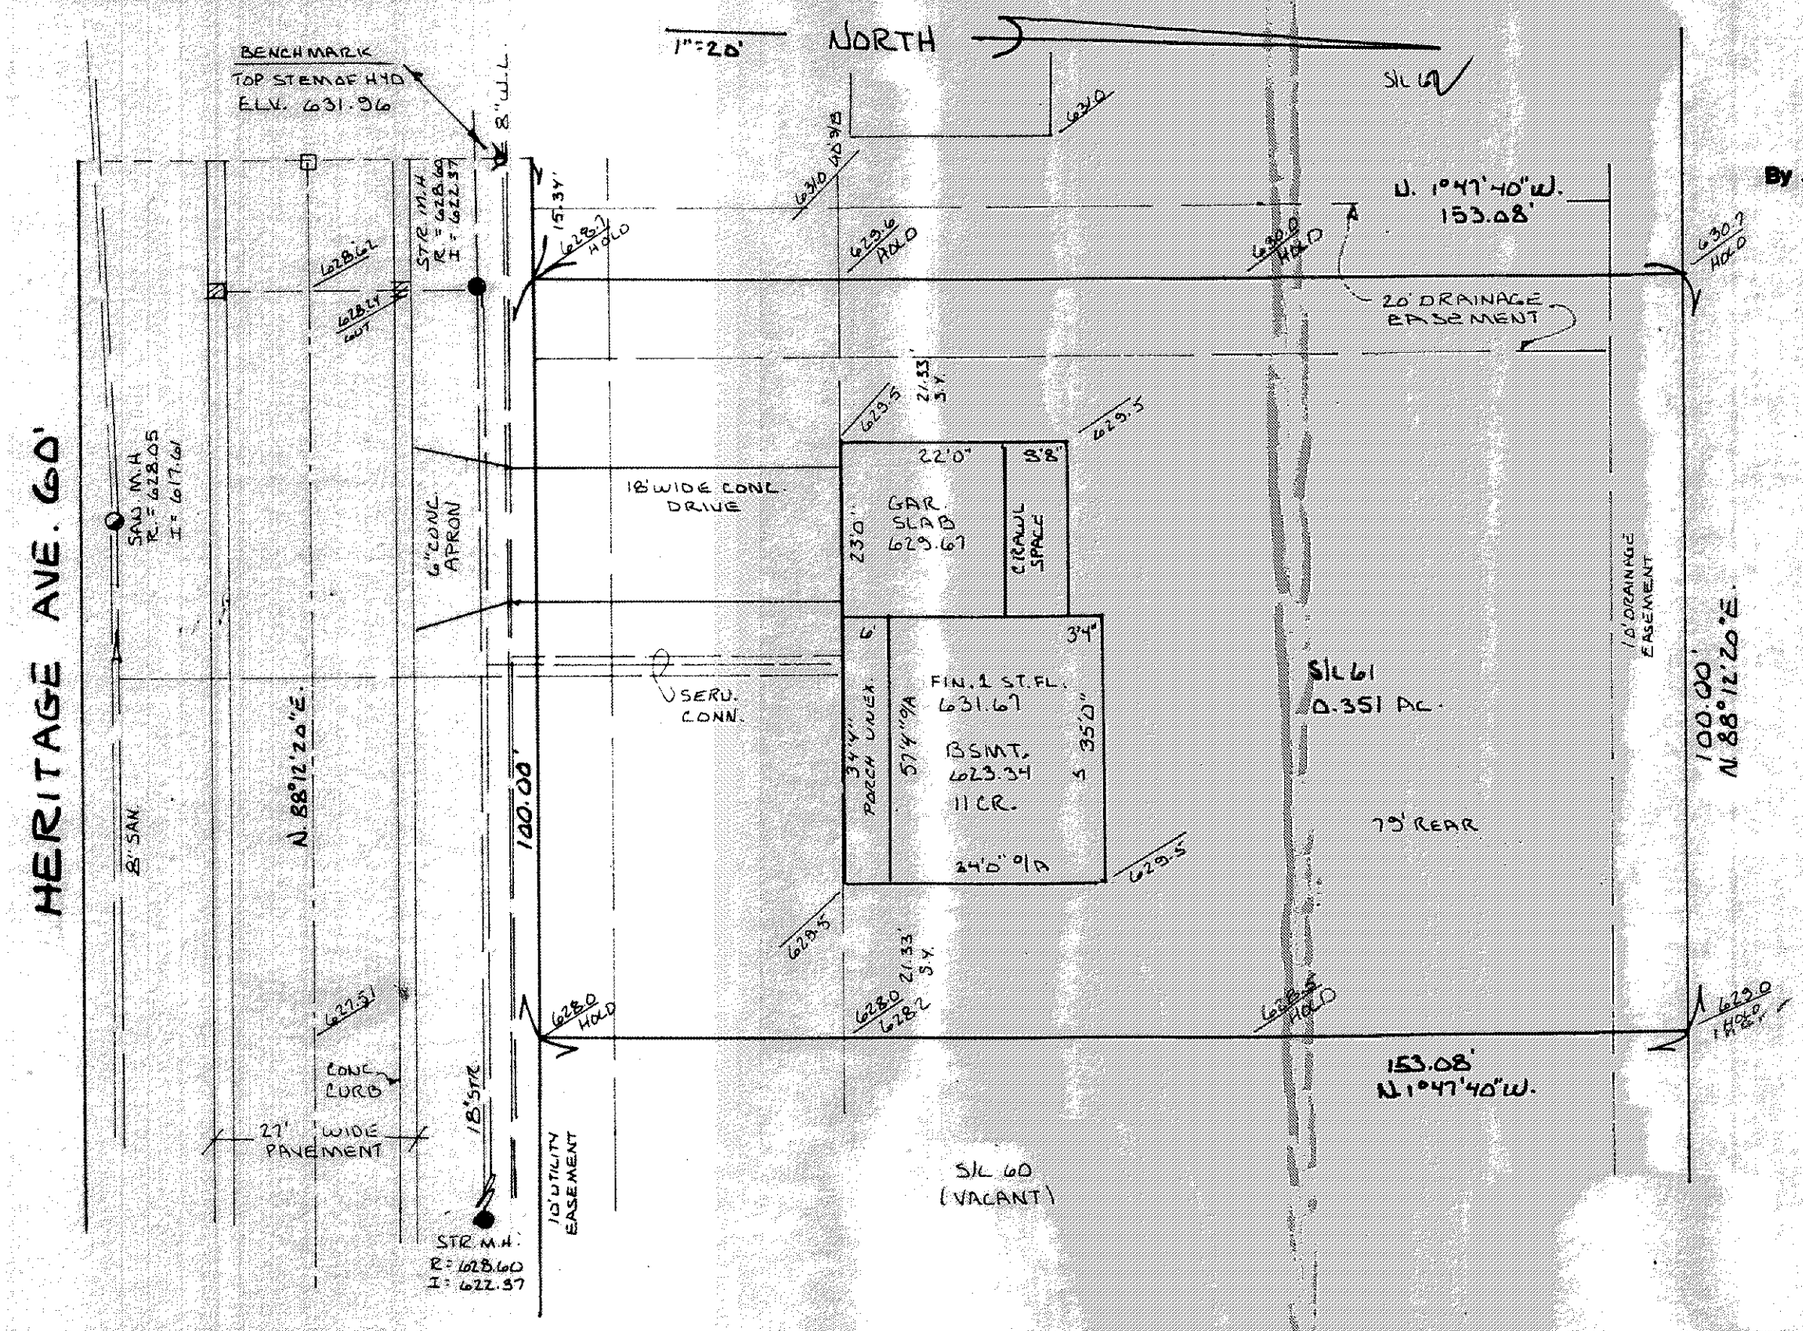

EXISTING / PROPOSED GRADES
SWALE

APPROVED
MADISON TWP. ZONING
Permit: 13842
Zoning Inspector
JUL 14 1993

STATE OF OHIO
JOHN CLOUD SKONIECZNY
S-8365
REGISTERED SURVEYOR

I CERTIFY THAT THIS PLAN WAS PREPARED BY ME AND IS CORRECT TO THE BEST OF MY KNOWLEDGE AND BELIEF

REG. SURVEYOR

JOHN C. SKONIECZNY
7739 VIEWMOUNT DR.
PAINESVILLE, OHIO 44077
PH. 352-7742

SITE PLAN FOR:
HOMES BY SIMMONS

SCALE: 1" = 20'	APPROVED BY	DRAWN BY J.C.S.
DATE: JULY 93		

BEING SUBLOT 61 IN THE HERITAGE HILLS SUBD.
TOWNSHIP OF MADISON LAKE COUNTY, OHIO

JOB# 93-1685 | DRAWING NUMBER 93-1169

TELEDYNE POST 18AB-10