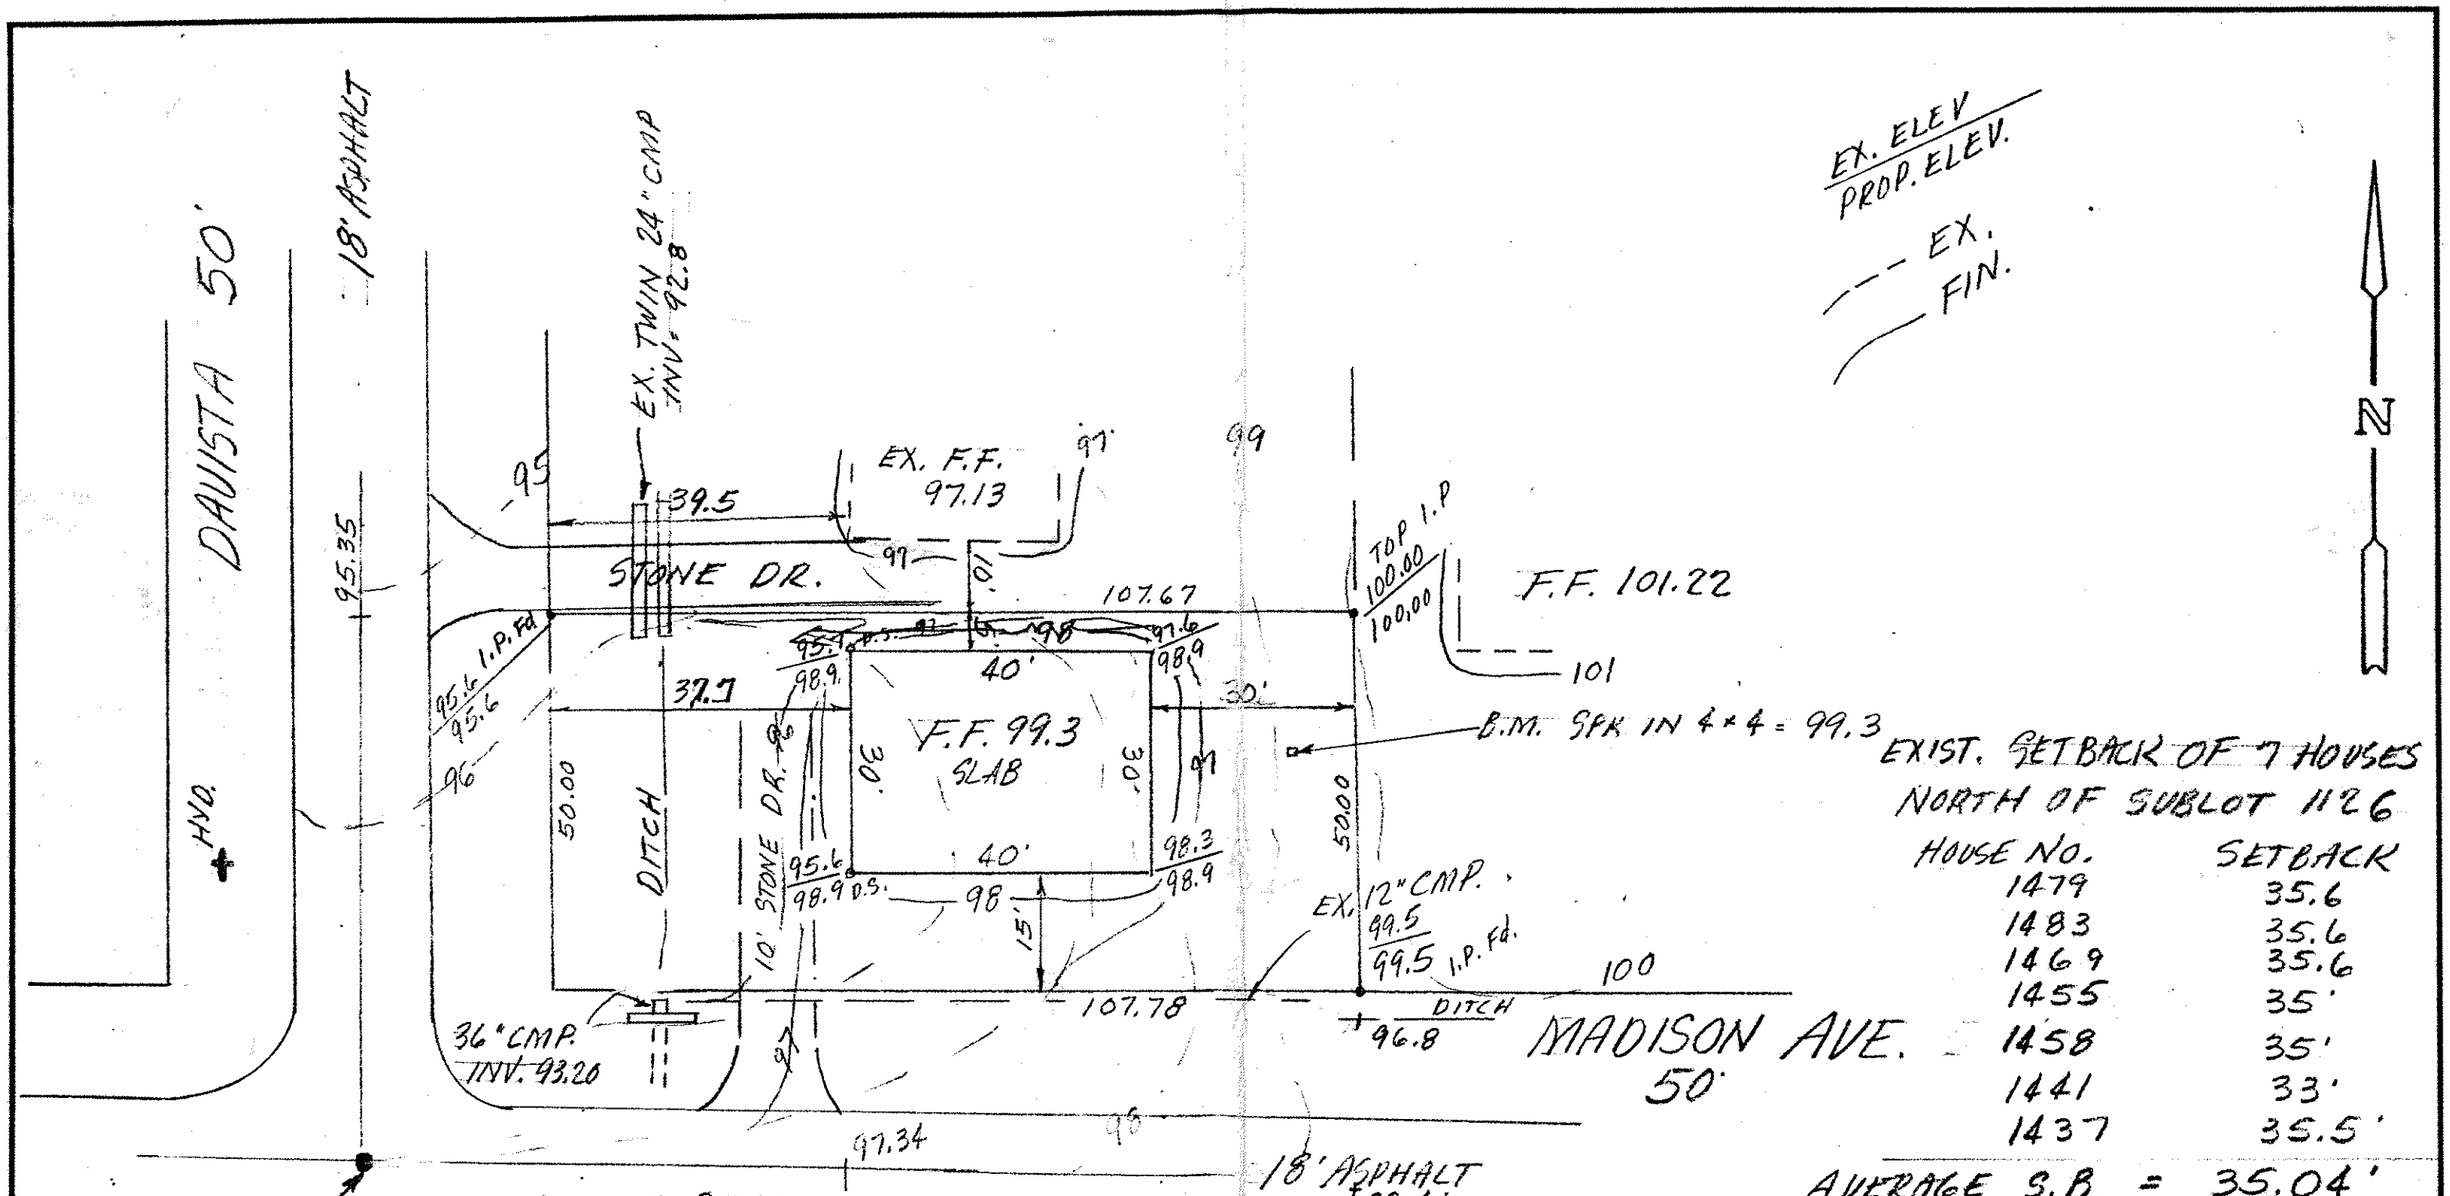

EXIST. SETBACK OF 7 HOUSES NORTH OF SUBLOT 1126

HOUSE NO.	SETBACK
1479	35.6
1483	35.6
1469	35.6
1455	35'
1458	35'
1441	33'
1437	35.5'

AVERAGE S.B. = 35.04'

Grading Plan Approved
as shown and/or noted
THOMAS P. GILLES, P.E.
Lake County Engineer
By GJH Date 10.2.93

-ALL REQUIREMENTS OF THE LAKE COUNTY FLOOD DAMAGE PREVENTION REGULATIONS MUST BE MET. PANEL #390771-0012C
-SCALE AS SHOWN

APPROVED
PAINESVILLE TWP. ZONING
Permit: 13923
Zoning Inspector: JL
10/14/93
& BZA

JERRY SLAY, OHIO SUR. NO. 5298

SITE PLAN S.L. 1126

SCALE: 1" = 20'	APPROVED BY:	DRAWN BY
DATE: 3-5-93		REVISED

CUMINGS BEACH PARK

REVISED S.B. 9-16-93

DRAWING NUMBER