Grading Plan Approved
as shown and/or noted
THOMAS P. GILLES, P.E.
Lake County Engineer
By G/H Date 8 27 92
MINIMUM 18" DRIVEWAY APRON

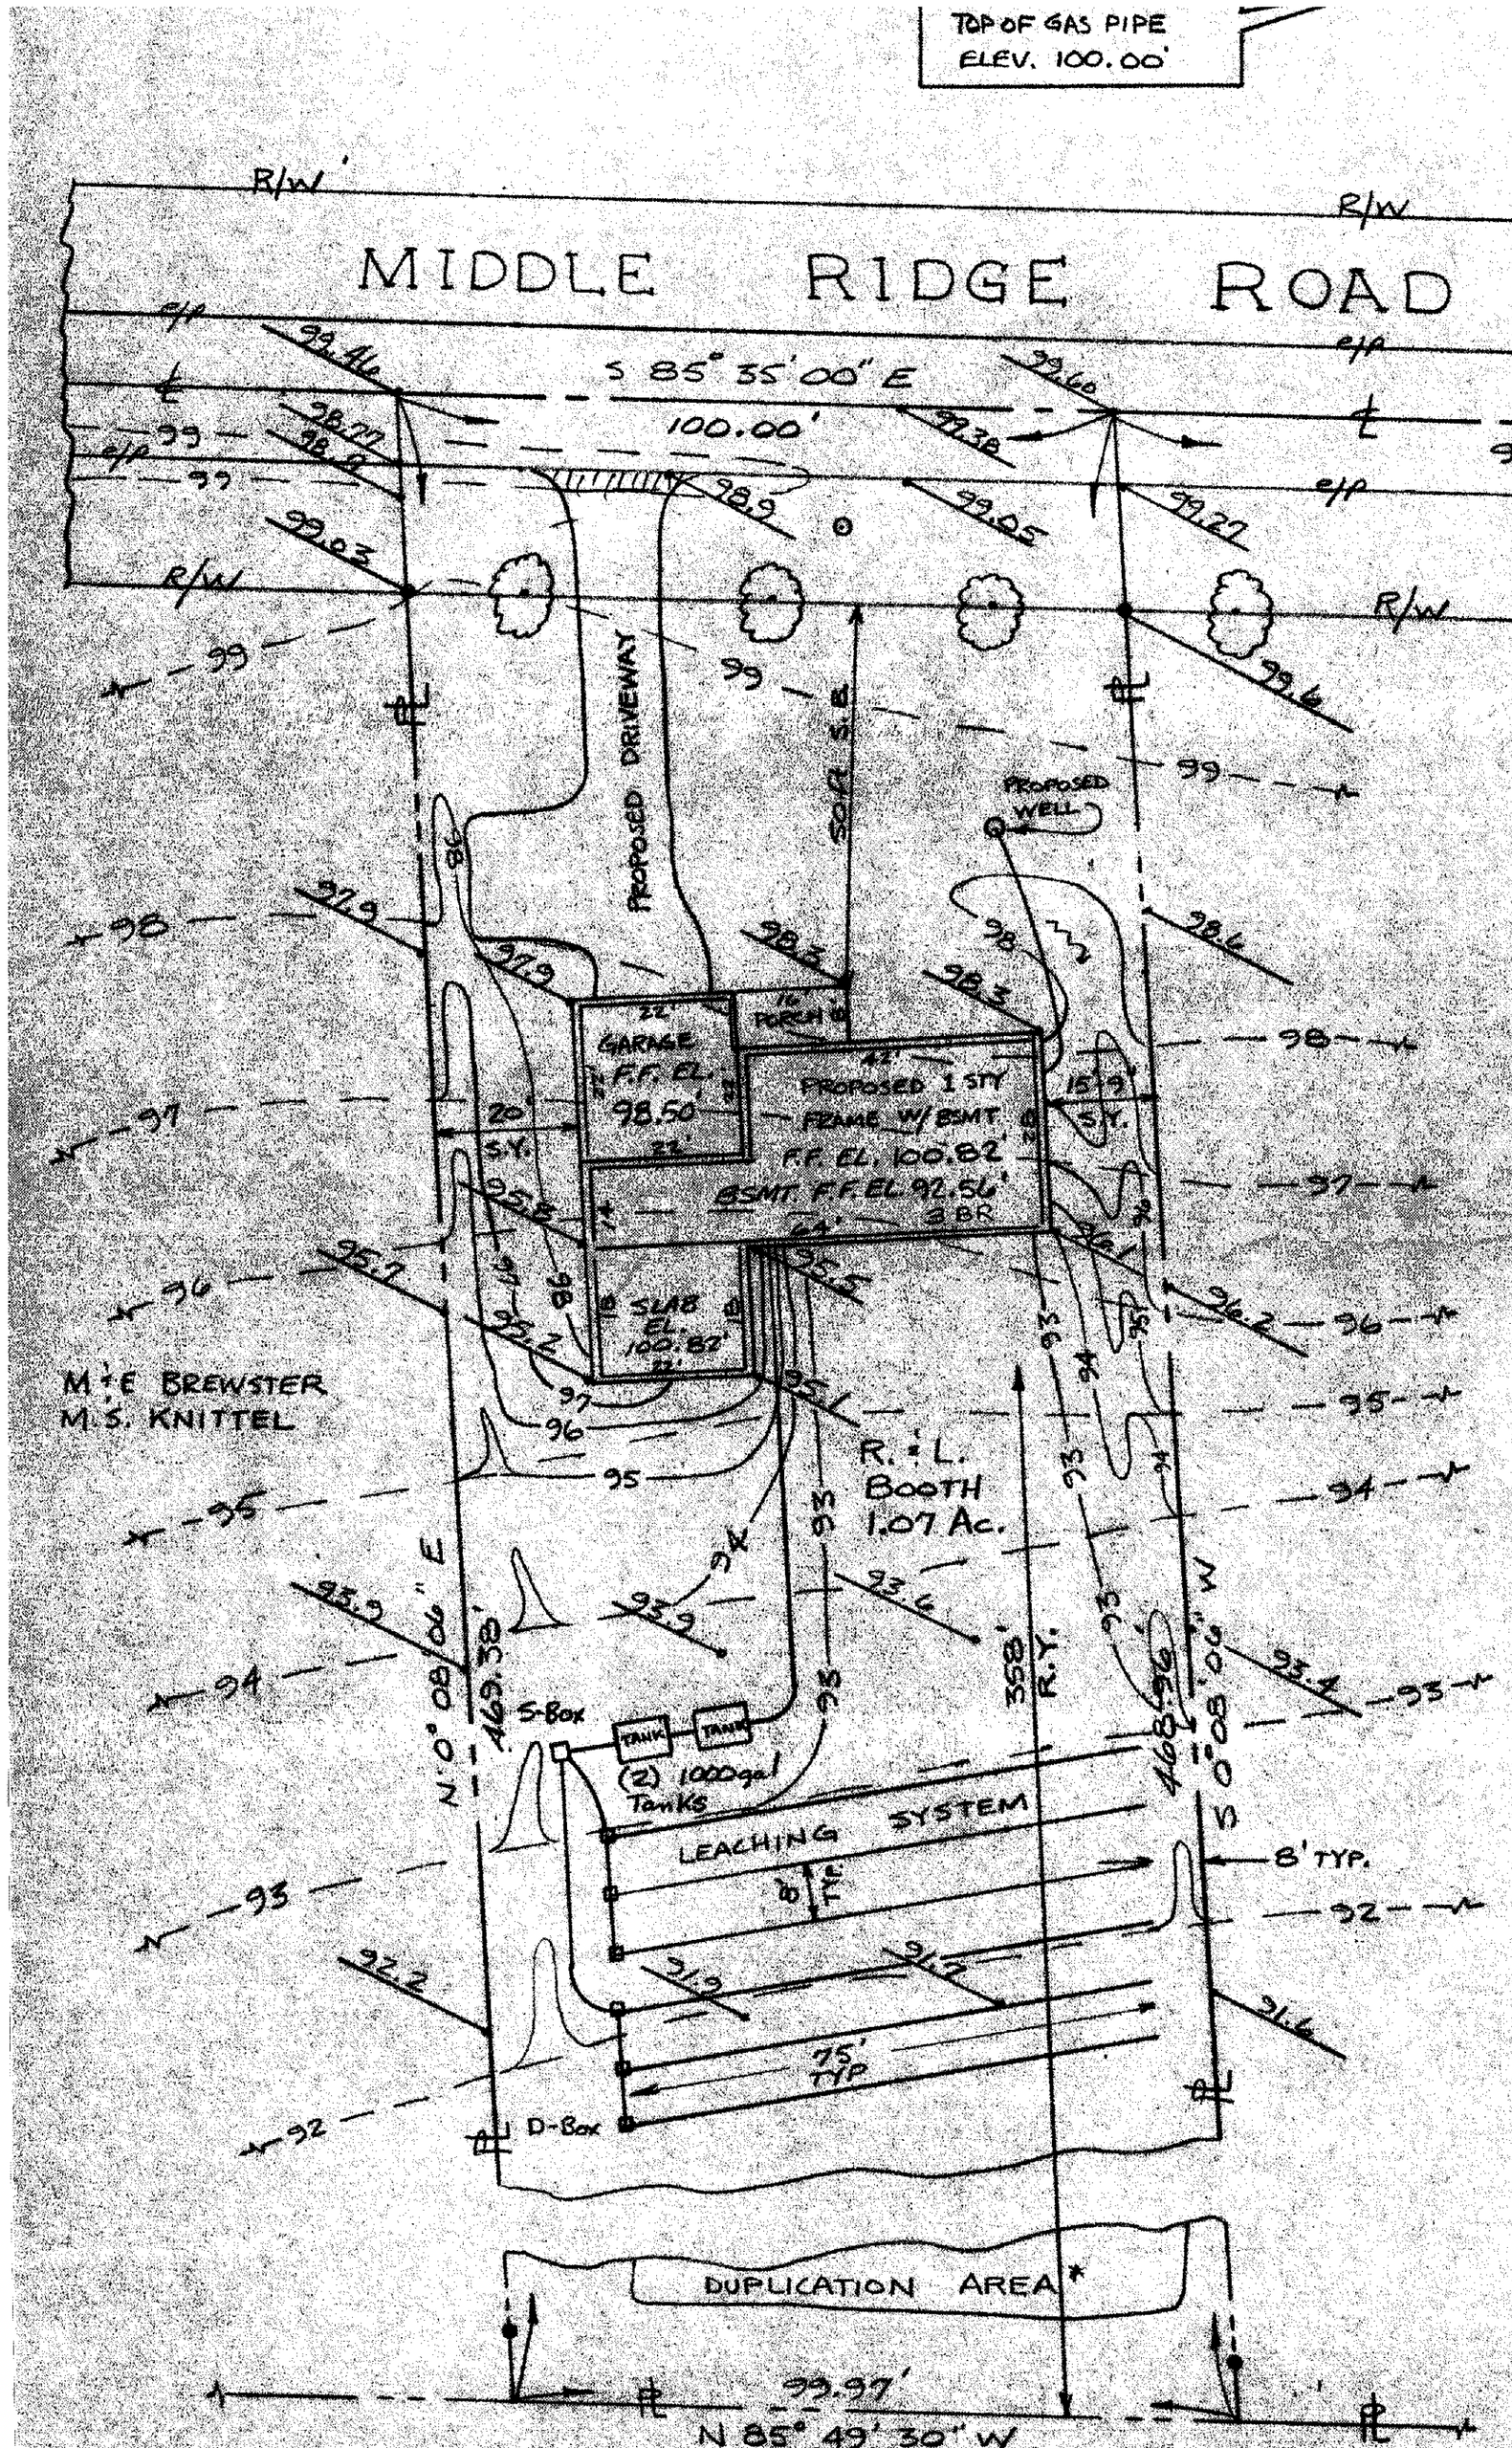

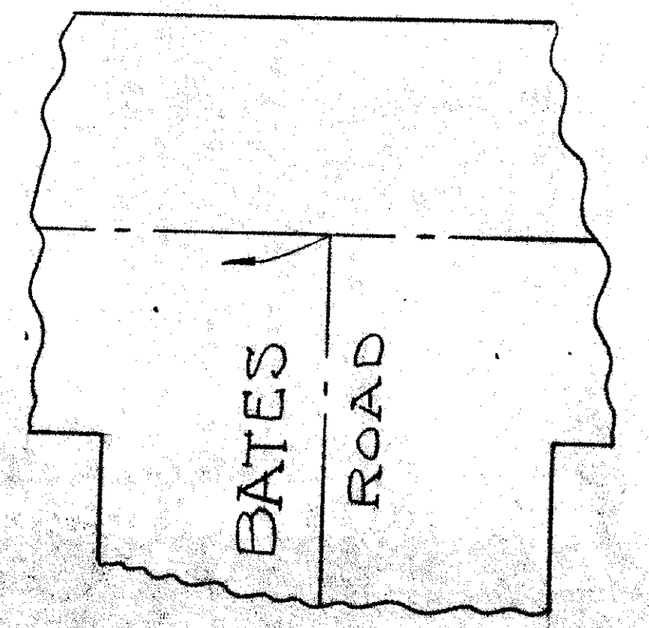

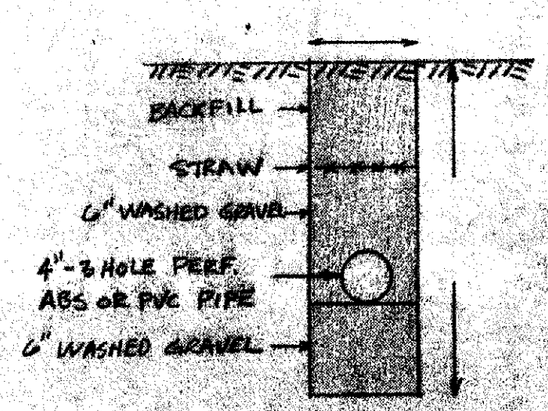

LEACHING TRENCH CROSS SECTION

SITE PLAN
for
ROBERT BOOTH

LOT 5 PAINE TRACT & COWLES LOT
MADISON TOWNSHIP, LAKE CO. O.

11 AUGUST 1992

SCALE 1" = 20 ft.

JIM PETER LAND SURVEY
4759 CROSBY-COOK RD.
ROME, OHIO 44085

I, HEREBY CERTIFY THAT THE TOPOGRAPHY SHOWN HEREON, INDICATED BY ONE FOOT CONTOURS AND ELEVATIONS, REPRESENTS AN ACTUAL FIELD TOPOGRAPHIC SURVEY MADE BY ME ON THE 8TH DAY OF AUGUST 1992 AND THAT AS OF THAT DATE THE ELEVATIONS SHOWN EXISTED AS SHOWN HEREON.

J M Peter

STATE OF OHIO JAMES M. PETER 6400 REGISTERED SURVEYOR

* DUPLICATION AREA 600ft Leach w/ 4 SIDED CURTAIN DRAIN

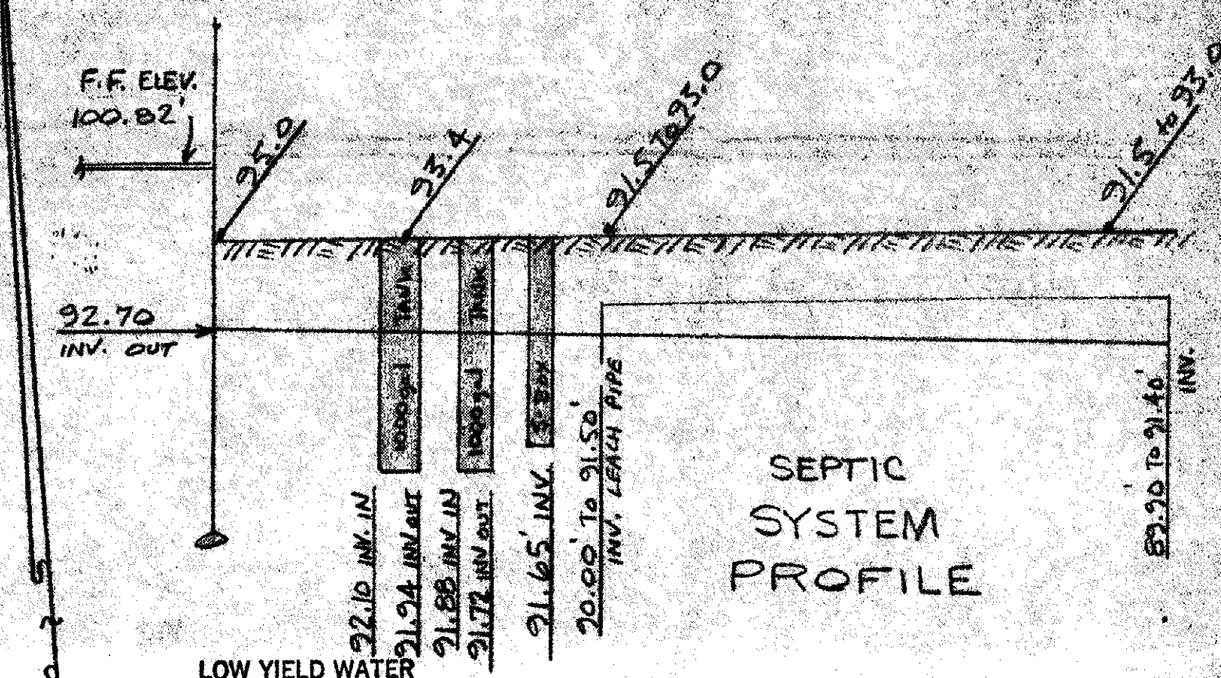

SEPTIC SYSTEM PROFILE

LOW YIELD WATER FIXTURES REQUIRED ON ALL:
__ Shower Head
__ Toilet

SEWAGE DISPOSAL PERMIT MUST BE OBTAINED BY A LAKE COUNTY LICENSED INSTALLER BEFORE INSTALLATION IS STARTED.

Reviewed and Accepted
LAKE COUNTY GENERAL HEALTH DISTRICT
Date 8.26.92
JOEL LUCIA, R. S., M. P. H.
Health Commissioner
BY N. Nichols

A. To be brought to finished grade
1. Septic tank manhole covers
2. Splitter box cover
3. Distribution box cover
4. " "
B. No footer drains or downspouts to be discharged into septic tanks
C. All waste water to be discharged into septic tanks

APPROVED
MADISON TWP. ZONING
Permit 13537
Zoning Inspector JAL
AUG. 25 1992