APPROVED
MADISON TWP. ZONING
Permit: 10045
Zoning Inspector:

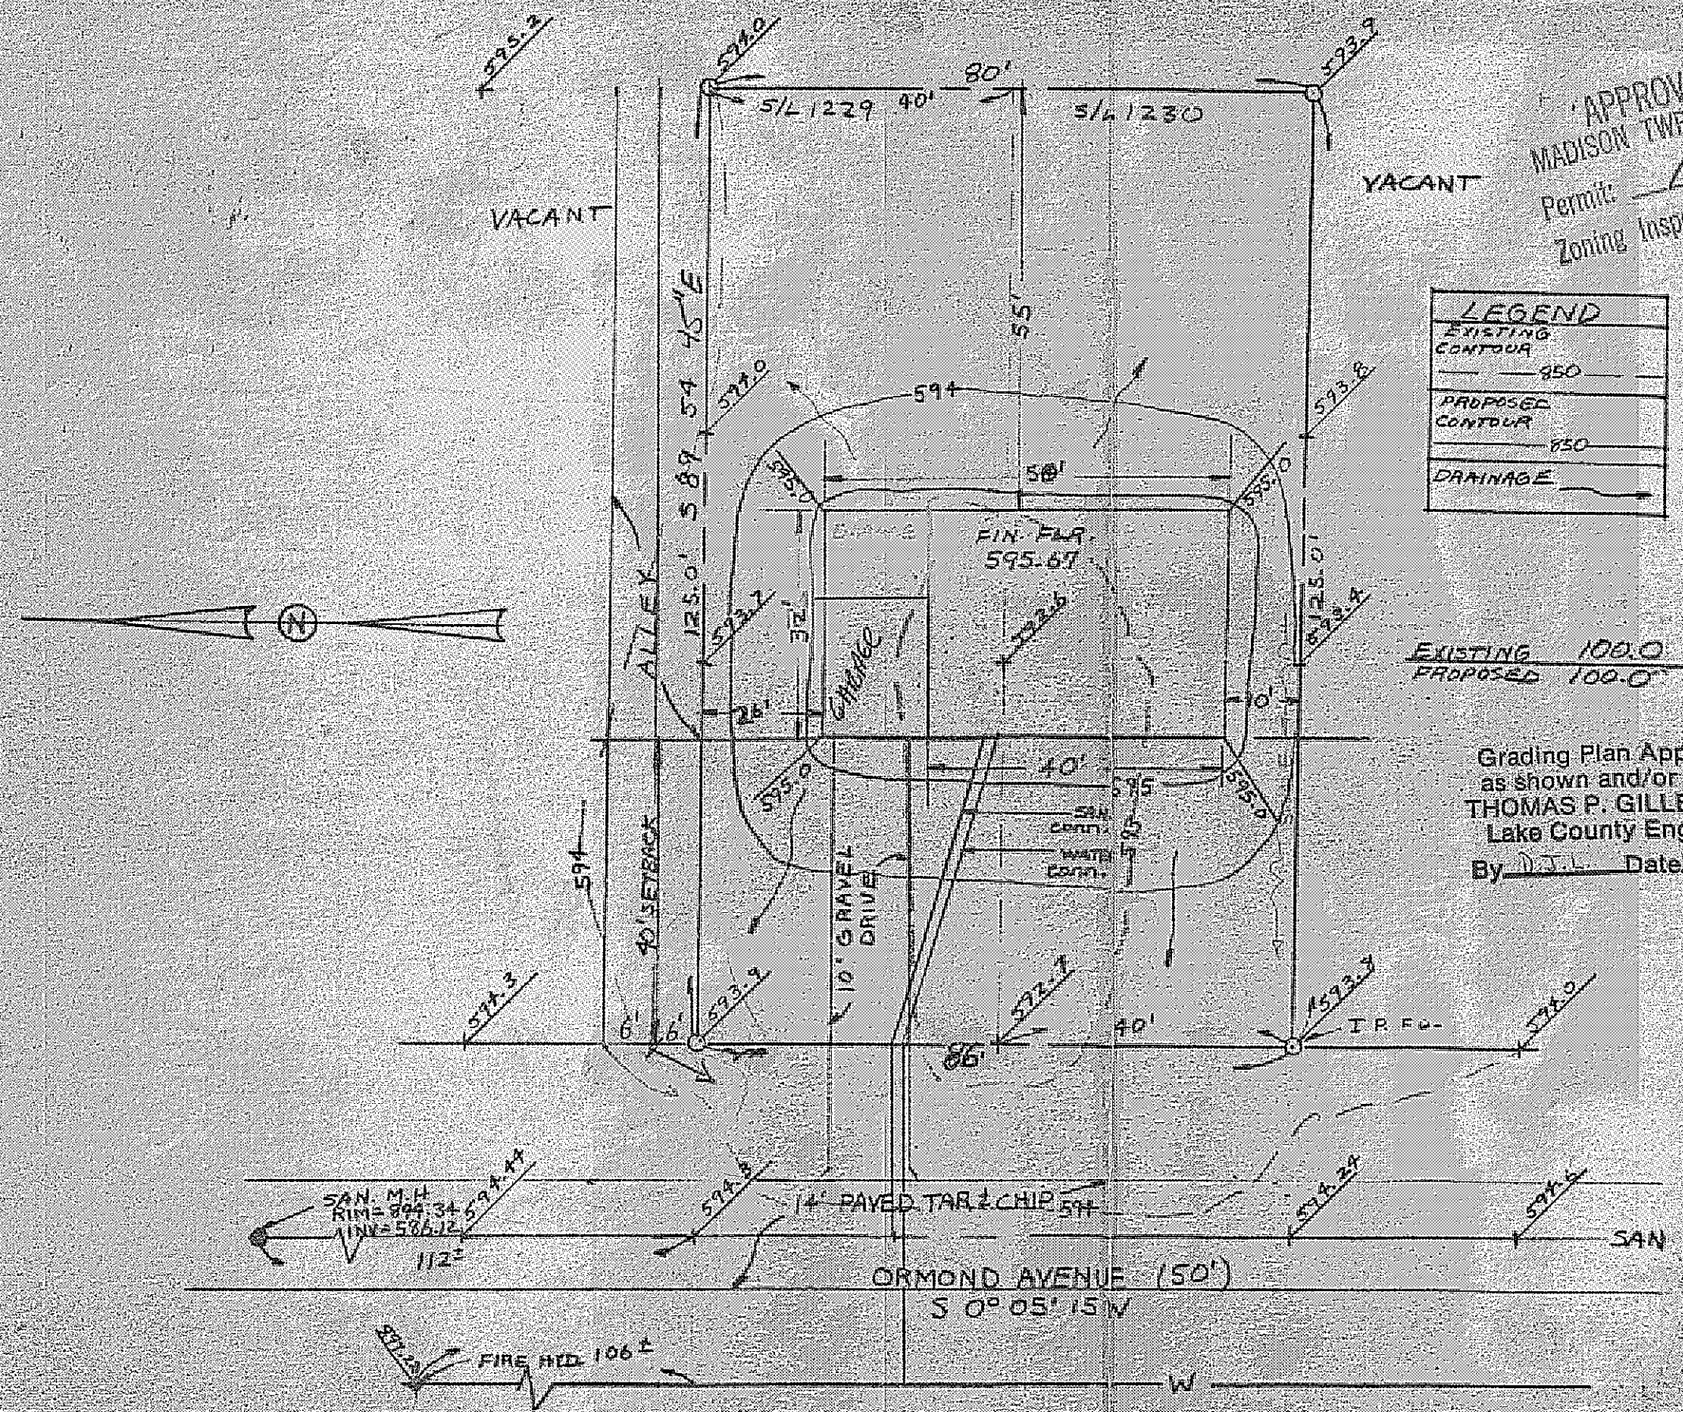

LEGEND

EXISTING CONTOUR	850
PROPOSED CONTOUR	850
DRAINAGE	

EXISTING 100.0
PROPOSED 100.0

Grading Plan Approved
as shown and/or noted
THOMAS P. GILLES, P.E.
Lake County Engineer
By D.J.L. Date 4/19/78

SITE PLAN FOR:
R.A.C. HOMES
P.O. 691
GENEVA, OHIO
BEING SUBLOTS
1229 & 1230 IN THE
CUMMINGS BEACH PARK
SUBD.

PREPARED BY:
WM. R. GRAY & ASSOC. INC.
7547 MENTOR AVE.
MENTOR, OHIO

SCALE: 1"=20'
DATE: 4-19-78

CERTIFICATION

I HEREBY CERTIFY THAT THIS PLAT IS CORRECT TO THE BEST OF MY KNOWLEDGE.

By Wm. R. Gray
WM. GRAY REG. SURV. 2752

STATE OF OHIO
WM. R. GRAY
2752
REGISTERED
PROFESSIONAL SURVEYOR