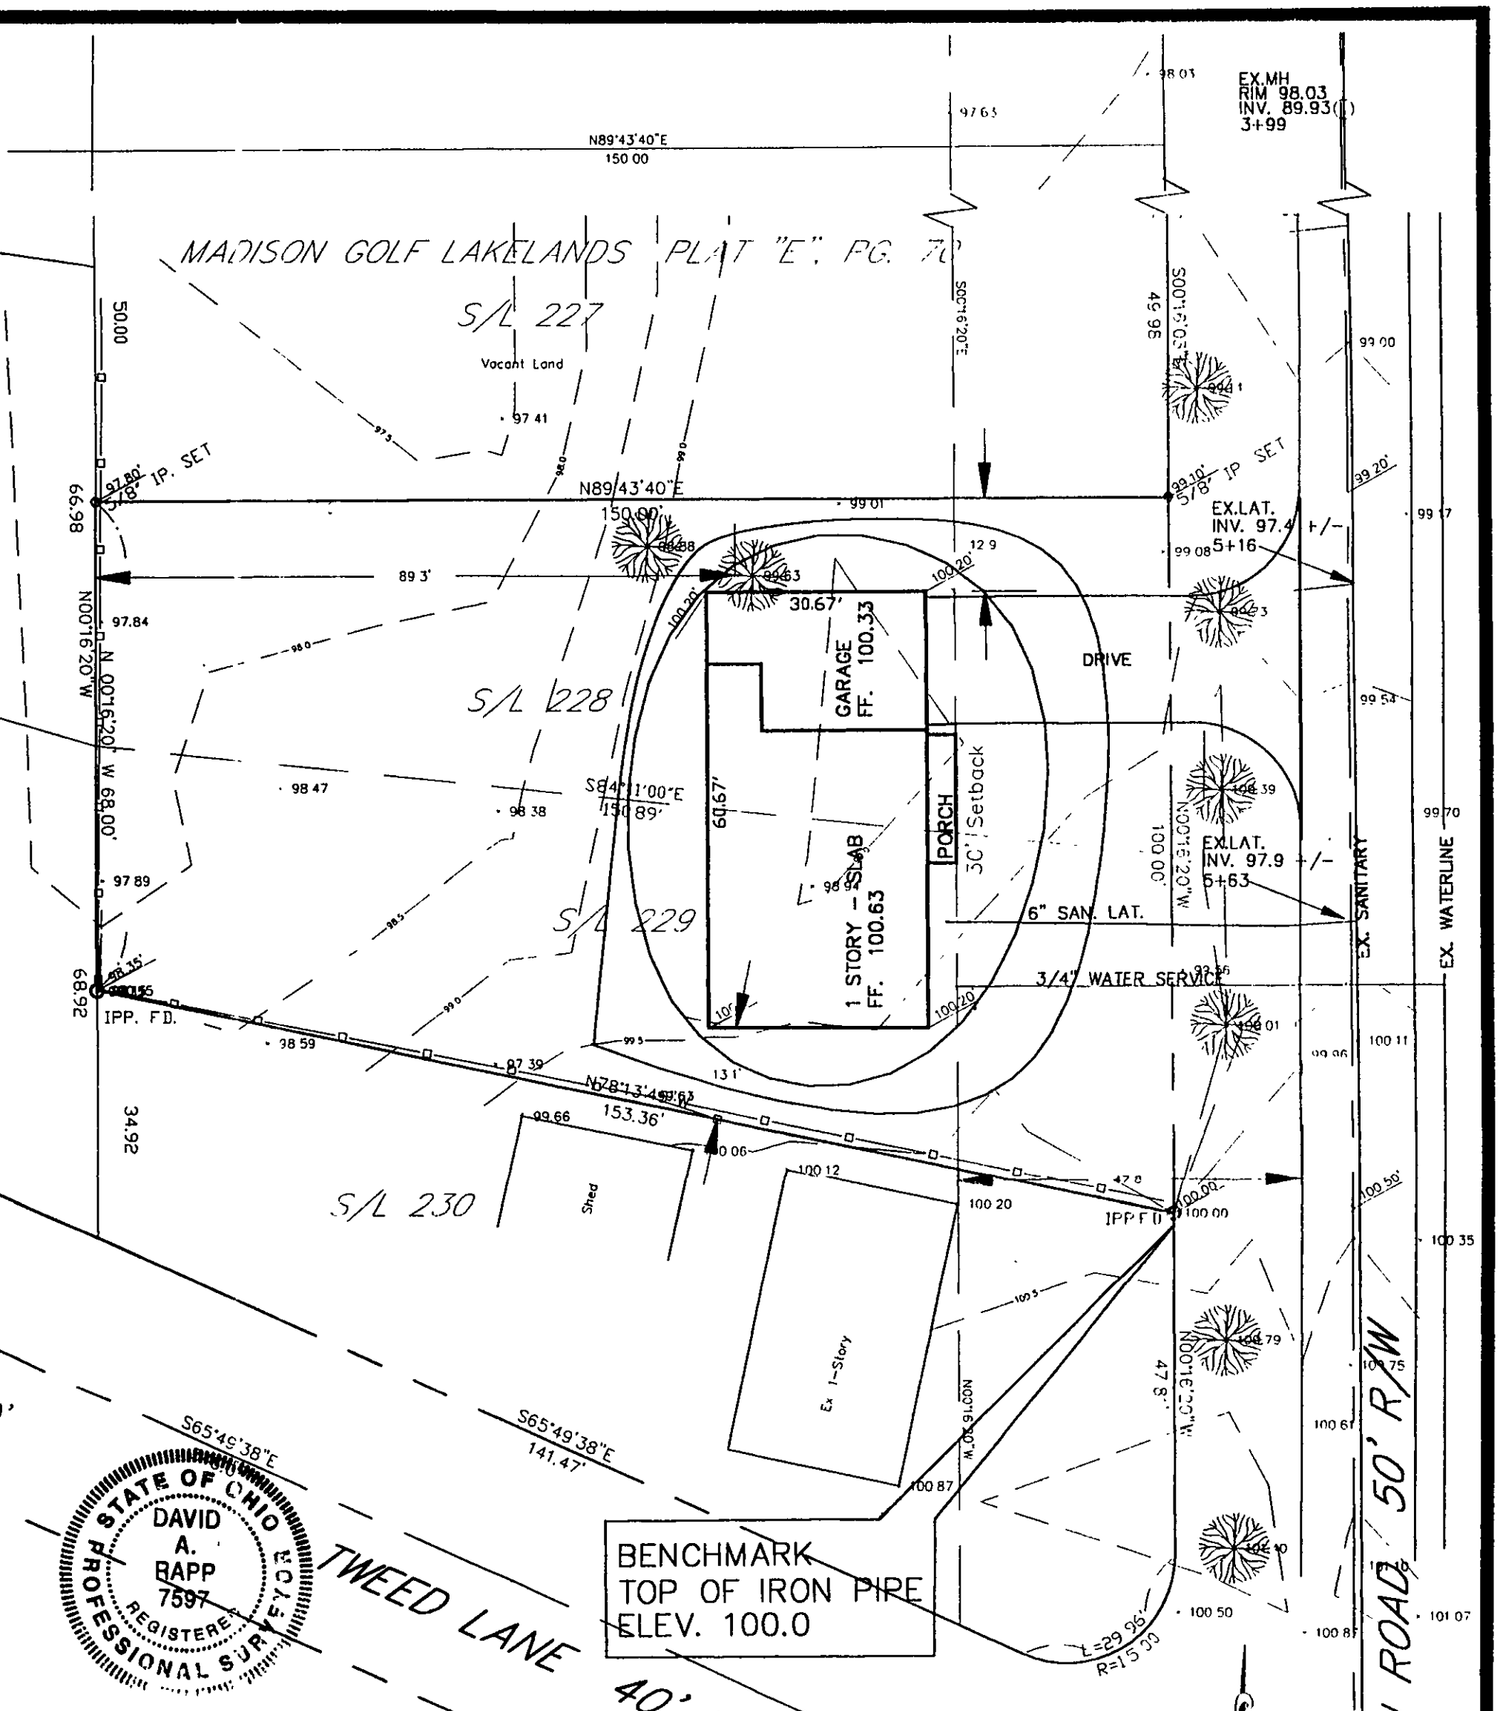

STATE OF OHIO
DAVID A. RAPP
7597
REGISTERED
PROFESSIONAL SURVEYOR

NOTES : 1. The Contractor Shall Verify the Following Before Starting:
Finish Floor Elevations and House Size
Location and elevation of existing utility connections

2. Contractor Shall Contact OUPS at least 2 Working Days prior to construction, 1-800-362-2764

"I, the undersigned hereby certify that this topography, indicated by 1' contours and elevations shown hereon represents an actual field survey made by me in JULY, 2002 and that the elevations were taken at appropriate intervals and that as of that date they existed as indicated hereon."

David A. Rapp 7/16/02
David A. Rapp Reg. No.

APPROVED
MADISON TOWNSHIP ZONING
DATE 7/18/02
BY

Approved as shown and/or noted
JAMES R. GILLS, P.E.
Lake County Engineer
By GJH Date 7-22-02
22101

COR Consultants, Inc.

23 S. Forest Street Geneva, Ohio 44041
440-466-8085

DATE: JULY, 2002
DRAWN BY: DAR
CHECKED BY: RMO
APPROVED BY: DAR
P.S. No. 7597

DAVE WELCH
MADISON GOLF LAKELANDS
Site Plan For Sublots 228,229