MAGARET L. LANUM
VOL. 639-202

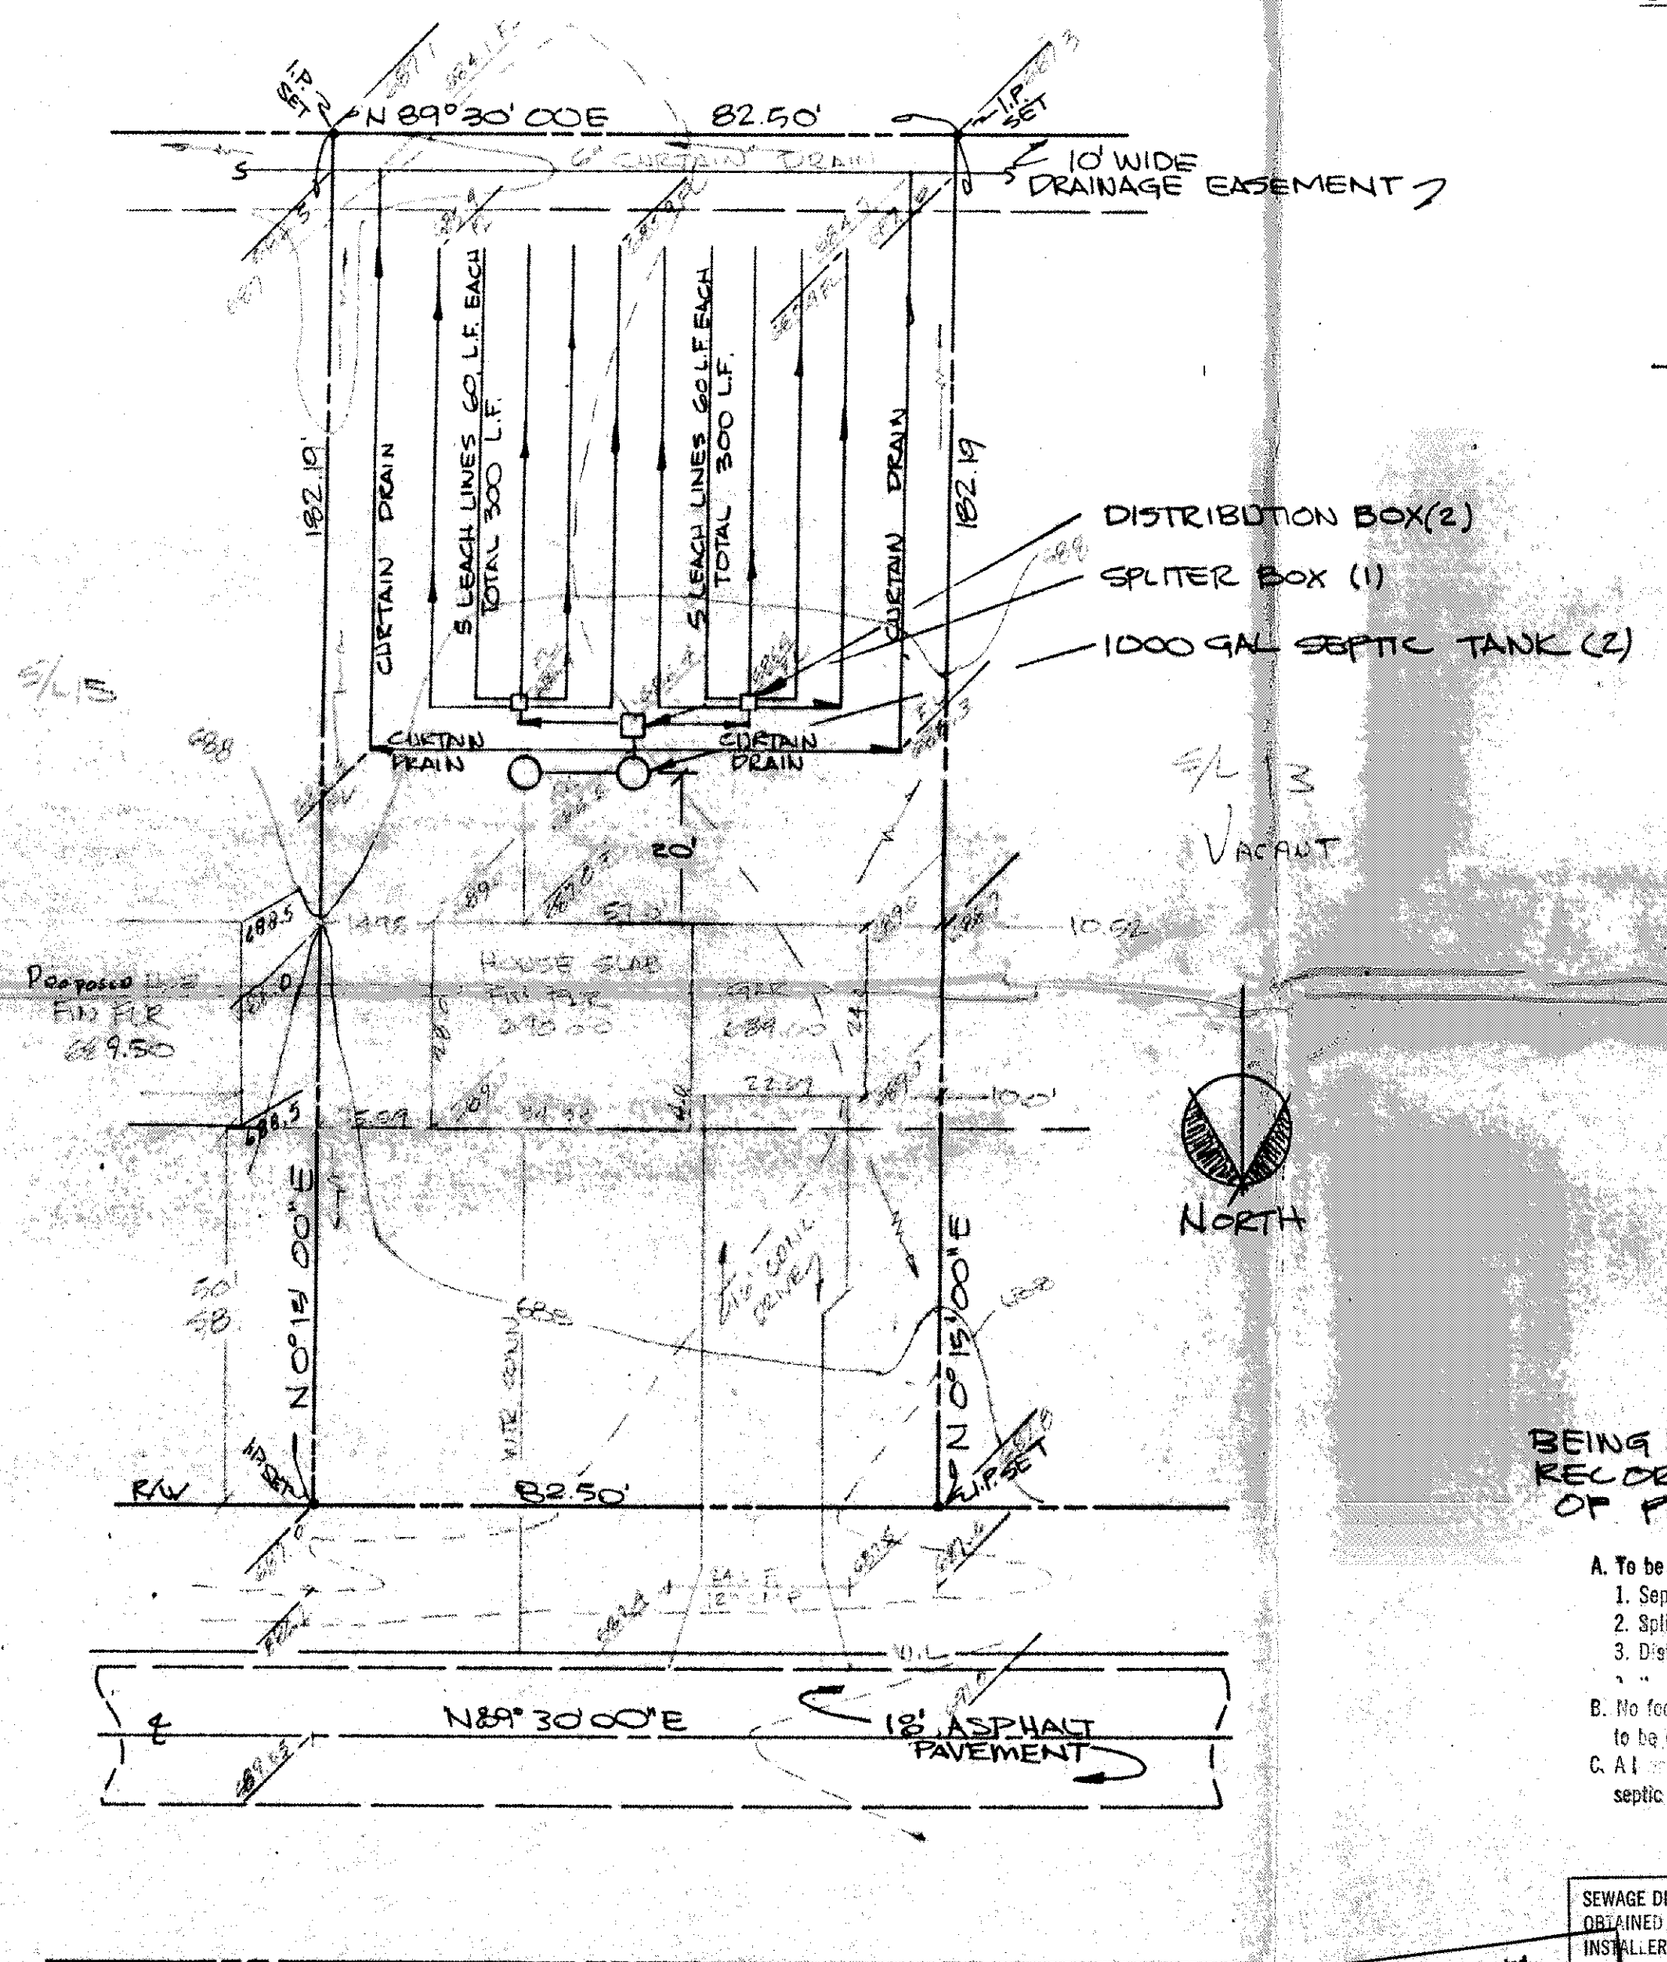

BENCH MARK - TOP OF FIRE HYD IN FRONT OF S/L 17 ELEV. = 690.68

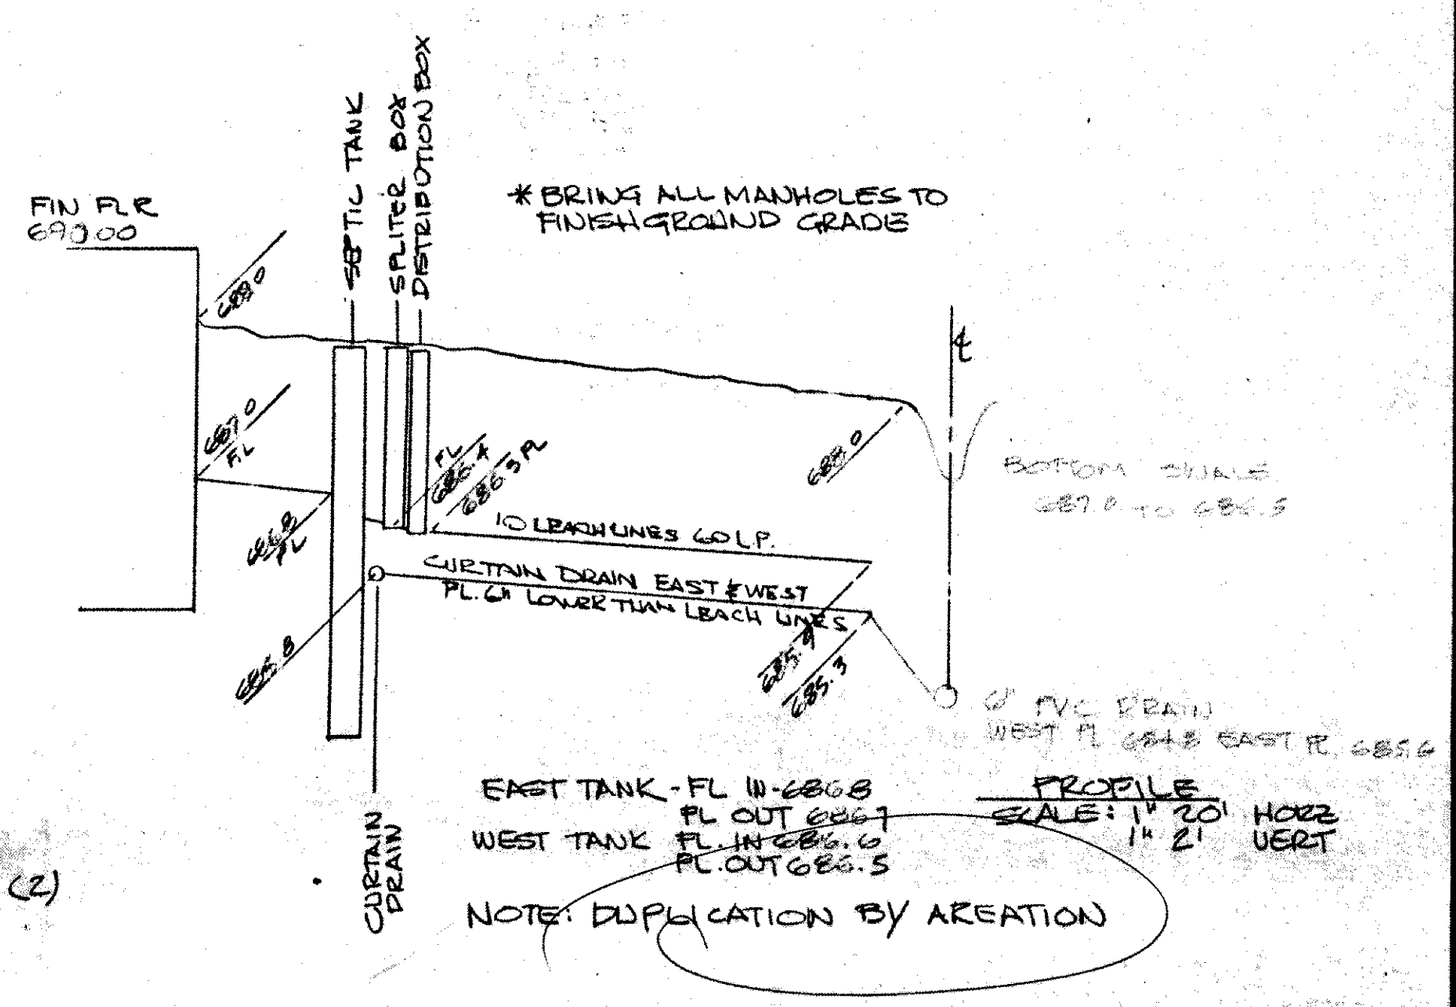

EXISTING CONTOUR
PROPOSED CONTOUR
100.00 EXISTING ELEVATION
100.00 PROPOSED ELEVATION

THIS PLAT WAS PREPARED BY ME AND IS CORRECT TO THE BEST OF MY KNOWLEDGE
Quentin S. Himebaugh / P.S. #6820

BEING KNOW AS SUBLOT 14 IN THE REYNOLDS SURVEY AS RECORDED IN VOLUME A PAGE 77 LAKE COUNTY RECORD OF PLATS

A. To be brought to finished grade
1. Septic tank manhole covers
2. Splitter box cover
3. Distribution box cover

B. No footer drains or downspouts to be discharged into septic tanks
C. All house water to be discharged into septic tanks

LOW YIELD WATER FIXTURES REQUIRED ON ALL:
___ Shower Head
___ Toilet
___ _____

This Permit Expires
JULY 17, 1990
PAINESVILLE TOWNSHIP
ZONING APPROVED
#7288
R. M. Hart
DEPUTY Zoning Inspector 7/17/89

STATE OF OHIO
QUENTIN S. HIMEBAUGH
6820
REGISTERED SURVEYOR

SEWAGE DISPOSAL PERMIT MUST BE OBTAINED BY A LAKE COUNTY LICENSED INSTALLER BEFORE INSTALLATION IS STARTED.

Reviewed and Accepted
LAKE COUNTY GENERAL HEALTH DISTRICT
Date 7-14-89
JOEL LUCIA, R. S., M. P. H.
Health Commissioner
BY Laura Kramer Kunz

Grading Plan Approved as shown and/or noted
THOMAS P. GILLES, P.E.
Lake County Engineer
By GJH Date 7/20/89

SITE PLAN SUBLOT 14 BRANCH STREET
REYNOLDS SURVEY, PAINESVILLE TWP PAINESVILLE OH

SCALE: 1" = 20'	APPROVED BY	DRAWN BY: DWN
DATE: 7/10/89	Q. Himebaugh	

PLAN PREPARED BY QUENTIN HIMEBAUGH
WILLOUGHBY OHIO 946-1761

DRAWING NUMBER
88-134-14