SITE PLAN

PAINESVILLE (TOWNSHIP) LAKE COUNTY, OHIO

for: Jeff Orsz (CLIENT / OWNER)

P.O. Box 918 (ADDRESS / STREET) Painesville (CITY) Ohio (ZIP) 44077

SHOREWOODS (SUBDIVISION)	6-27 (NAME)	LOT	TRACT
VOL. PG.		VOLUME	PAGE
13 (SUBLOT NO.)	KENILWORTH (STREET)	PERM. PARCEL NO.	STREET

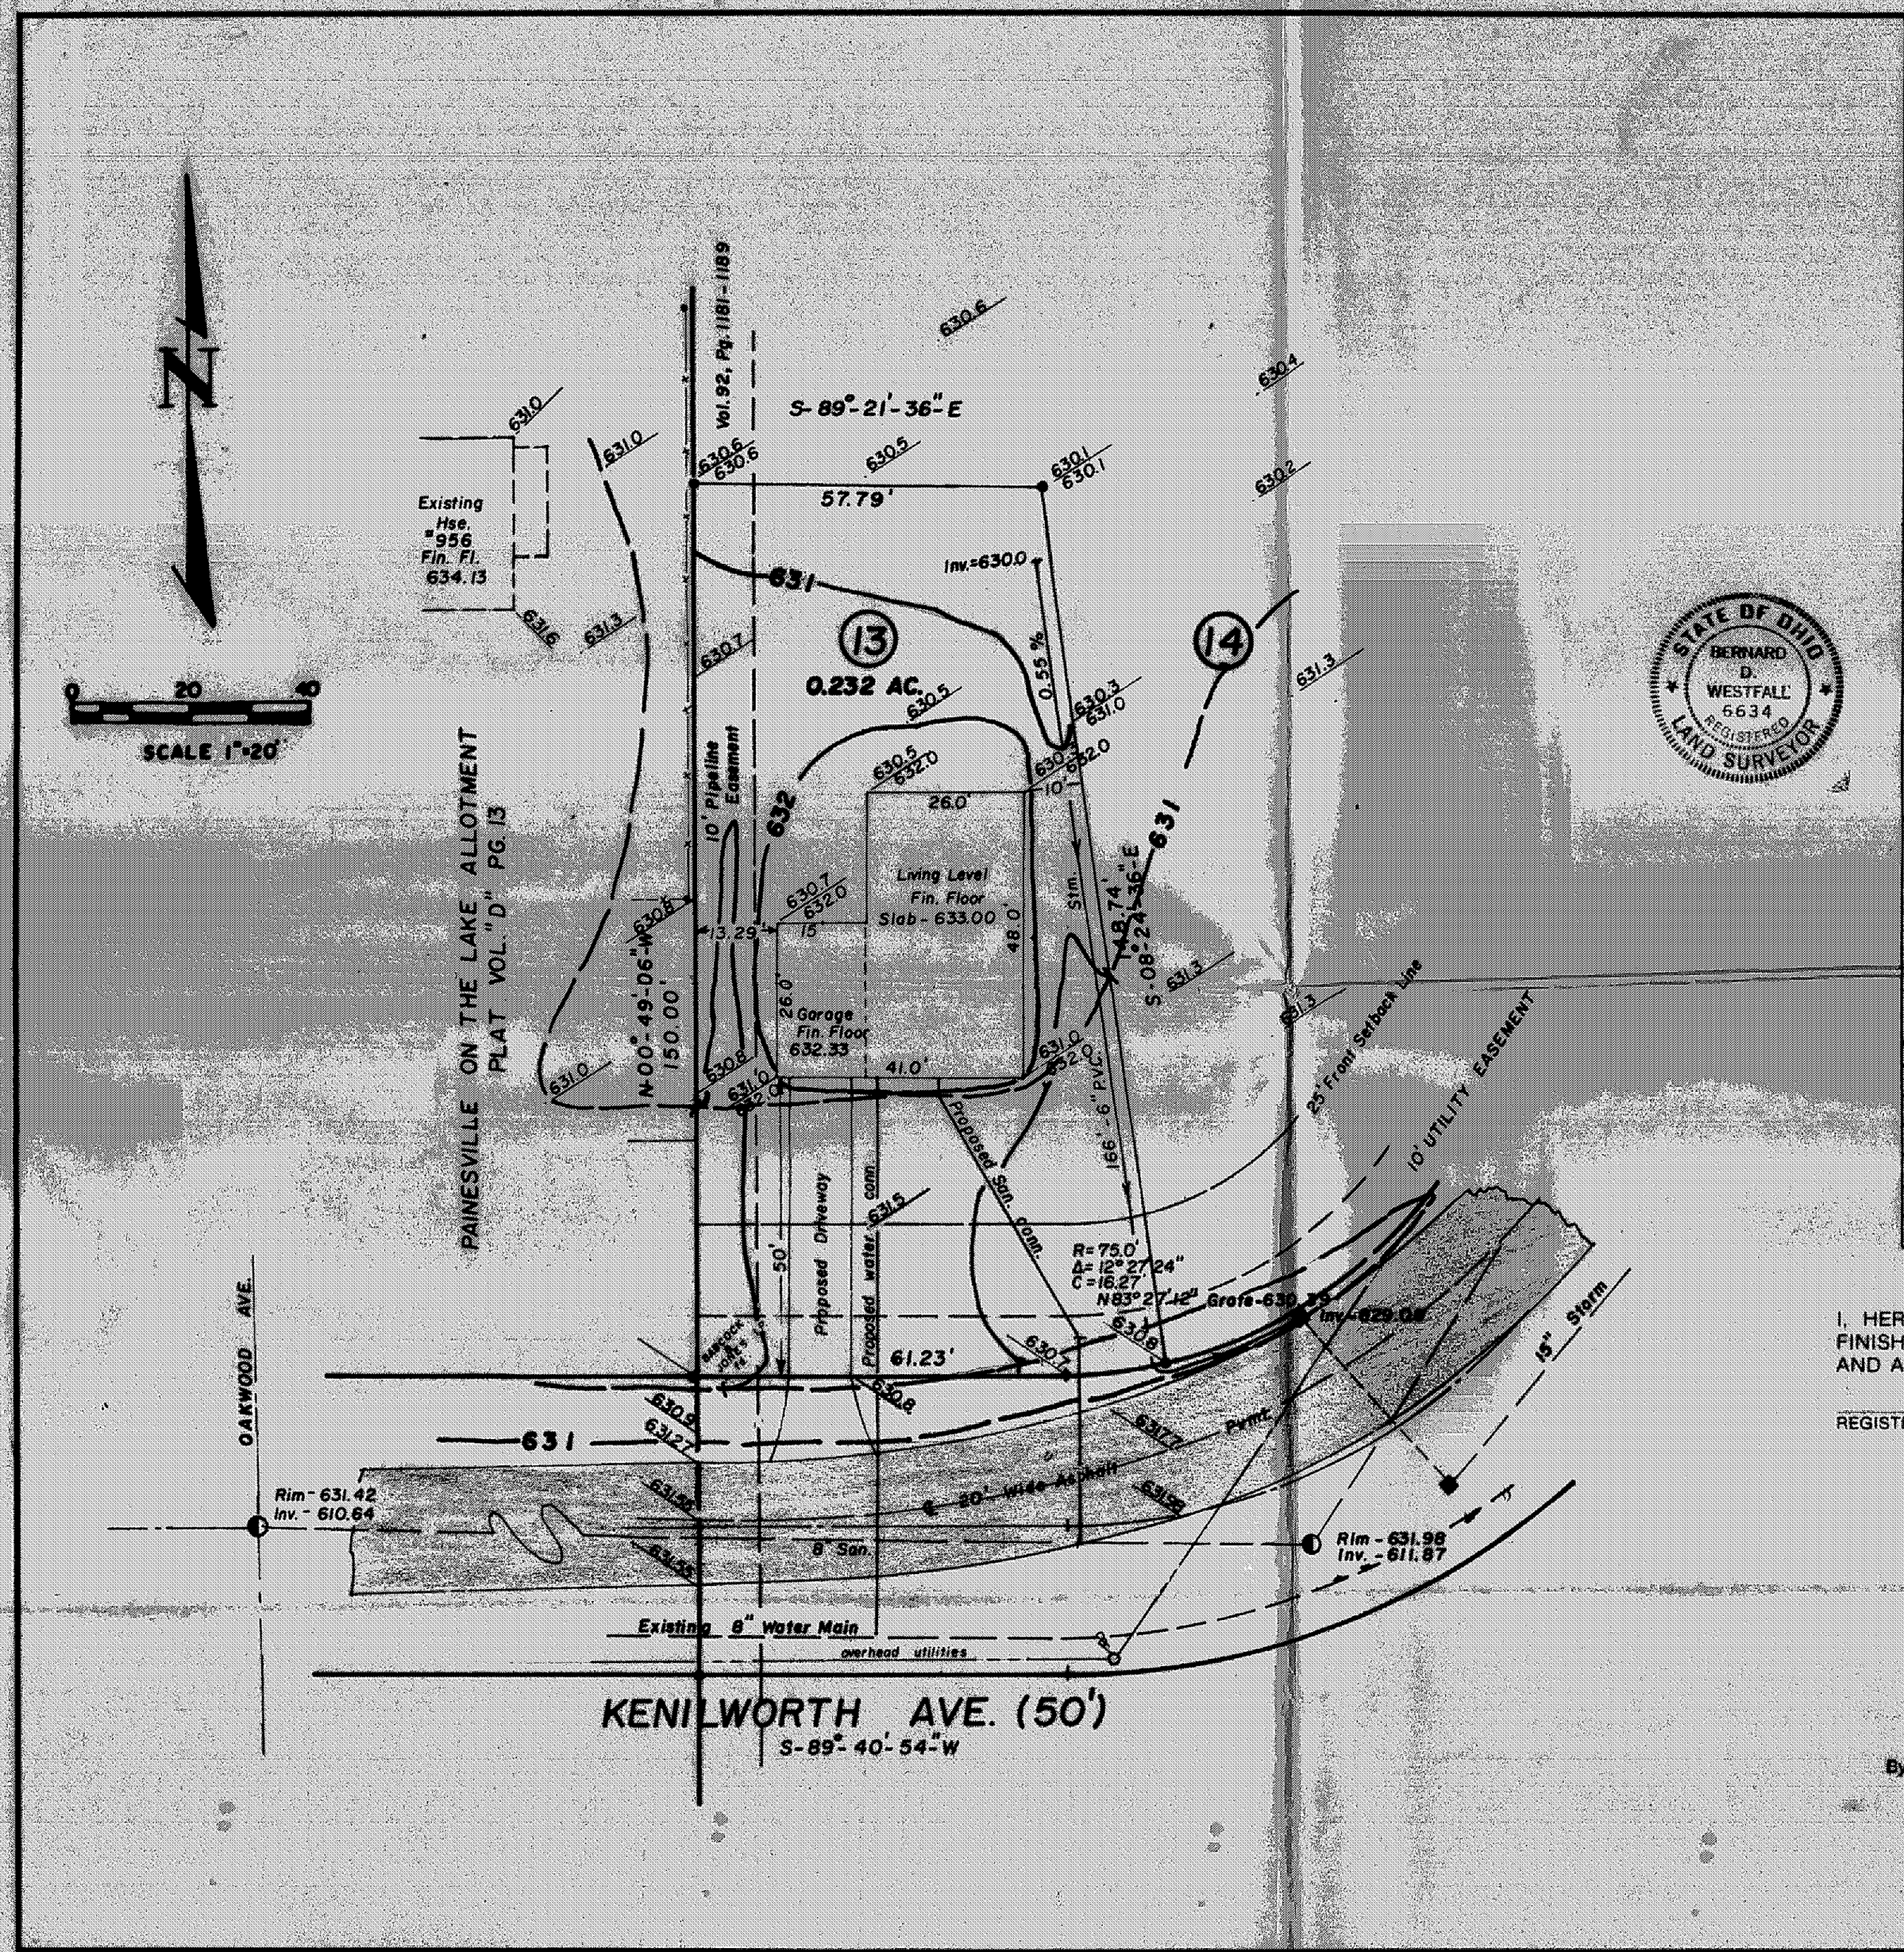

STATE OF OHIO
BERNARD D. WESTFALL
6634
REGISTERED
LAND SURVEYOR

LEGEND

SANITARY MANHOLE
STORM MANHOLE
INLET OR CATCH BASIN
HYDRANT
EXISTING CONTOURS
PROPOSED CONTOURS
EXIST. ELEV. 100.0 / 100.0 PROP. ELEV.
WATER VALVE (GAS)
WATER METER (GAS)
AS BUILT ELEVATION 100.0
INDICATES DIRECTION OF SURFACE DRAINAGE

REMARKS

ALL BOUNDARY DATA SHOWN WAS OBTAINED FROM (DEEDS, RECORDED SUBDIVISION PLAT OR OTHER PUBLIC RECORDS)

LOCATIONS AS SHOWN OF ADJACENT WELLS AND SEPTIC TANKS OBTAINED FROM LAKE COUNTY HEALTH DEPARTMENT

DESIGN CERTIFICATION

THIS PLAT WAS PREPARED BY ME, AND IS CORRECT TO THE BEST OF MY KNOWLEDGE AND BELIEF.

Bernard D. Westfall, PS (NAME) Ohio (SURVEYOR) 6634 (REGISTRATION NO.)

CHECK LIST

NO. OF BEDROOMS
DIMENSIONS
BEARINGS
TIE TO NEAREST STREET
SUBLOT NO. PARCEL NO.
SURROUNDING OWNERS
BLDG. DIMENSIONS FIN. GR.
BLDG. TIES FIN. GRADES
APRON TYPE WIDTH THICKNESS
SIDEWALK TYPE WIDTH THICKNESS
CULVERT TYPE DIA., LENGTH
ROCK OUTCROPPINGS

WATER MAIN SIZE, LOCATION
SAN. SEWER SIZE % GR. LOC.
SAN. MH. CAST. ELEV. INV. ELEV.
SAN. CONN. SIZE, LOC. DEPTH
STORM SEWER SIZE % GR. LOC.
STORM MH. CAST. ELEV. INV. ELEV.
PAV'T TYPE GRADE CURBS
GAS LINE LOC. SIZE PRESSURE
SEPTIC TANK LOCATION & DUPLICATION AREA
WELL LOCATION
ISOLATION RADIUS FROM WELL

REVISIONS		
NO.	DATE	BY
1		
2		
3		
4		
5		

PLAN PREPARED BY:
WESTFALL & ASSOCIATES
228 N. Chestnut St. Jefferson, OH

DRAWN BY E.B.W.	SCALE 1" = 20'	PHONE NO. 576-5551	
CHK'D.	DATE 10/12/89	DRAWING NO. 89W0083	
CREW CHIEF B.D.W.	APP'D.		

"AS BUILT" CERTIFICATION

I, HEREBY CERTIFY THAT THE CIRCLED GRADES ARE EXISTING FINISH GRADES CHECKED IN THE FIELD ON _____, 19__ AND ARE CORRECT TO THE BEST OF MY KNOWLEDGE AND BELIEF.

REGISTERED SURVEYOR REG. NO.

Grading Plan Approved as shown and/or noted
THOMAS P. GILLES, P.E.
Lake County Engineer
By GJH Date 10/25/89

This Permit Expires
10-23-90
PAINESVILLE TOWNSHIP
ZONING APPROVED
#7375
Willa E. Messinger
Zoning Inspector 10/23/89