GRAPHIC SCALE

20 0 10 20 40 80

(IN FEET)
1 inch = 20 ft.

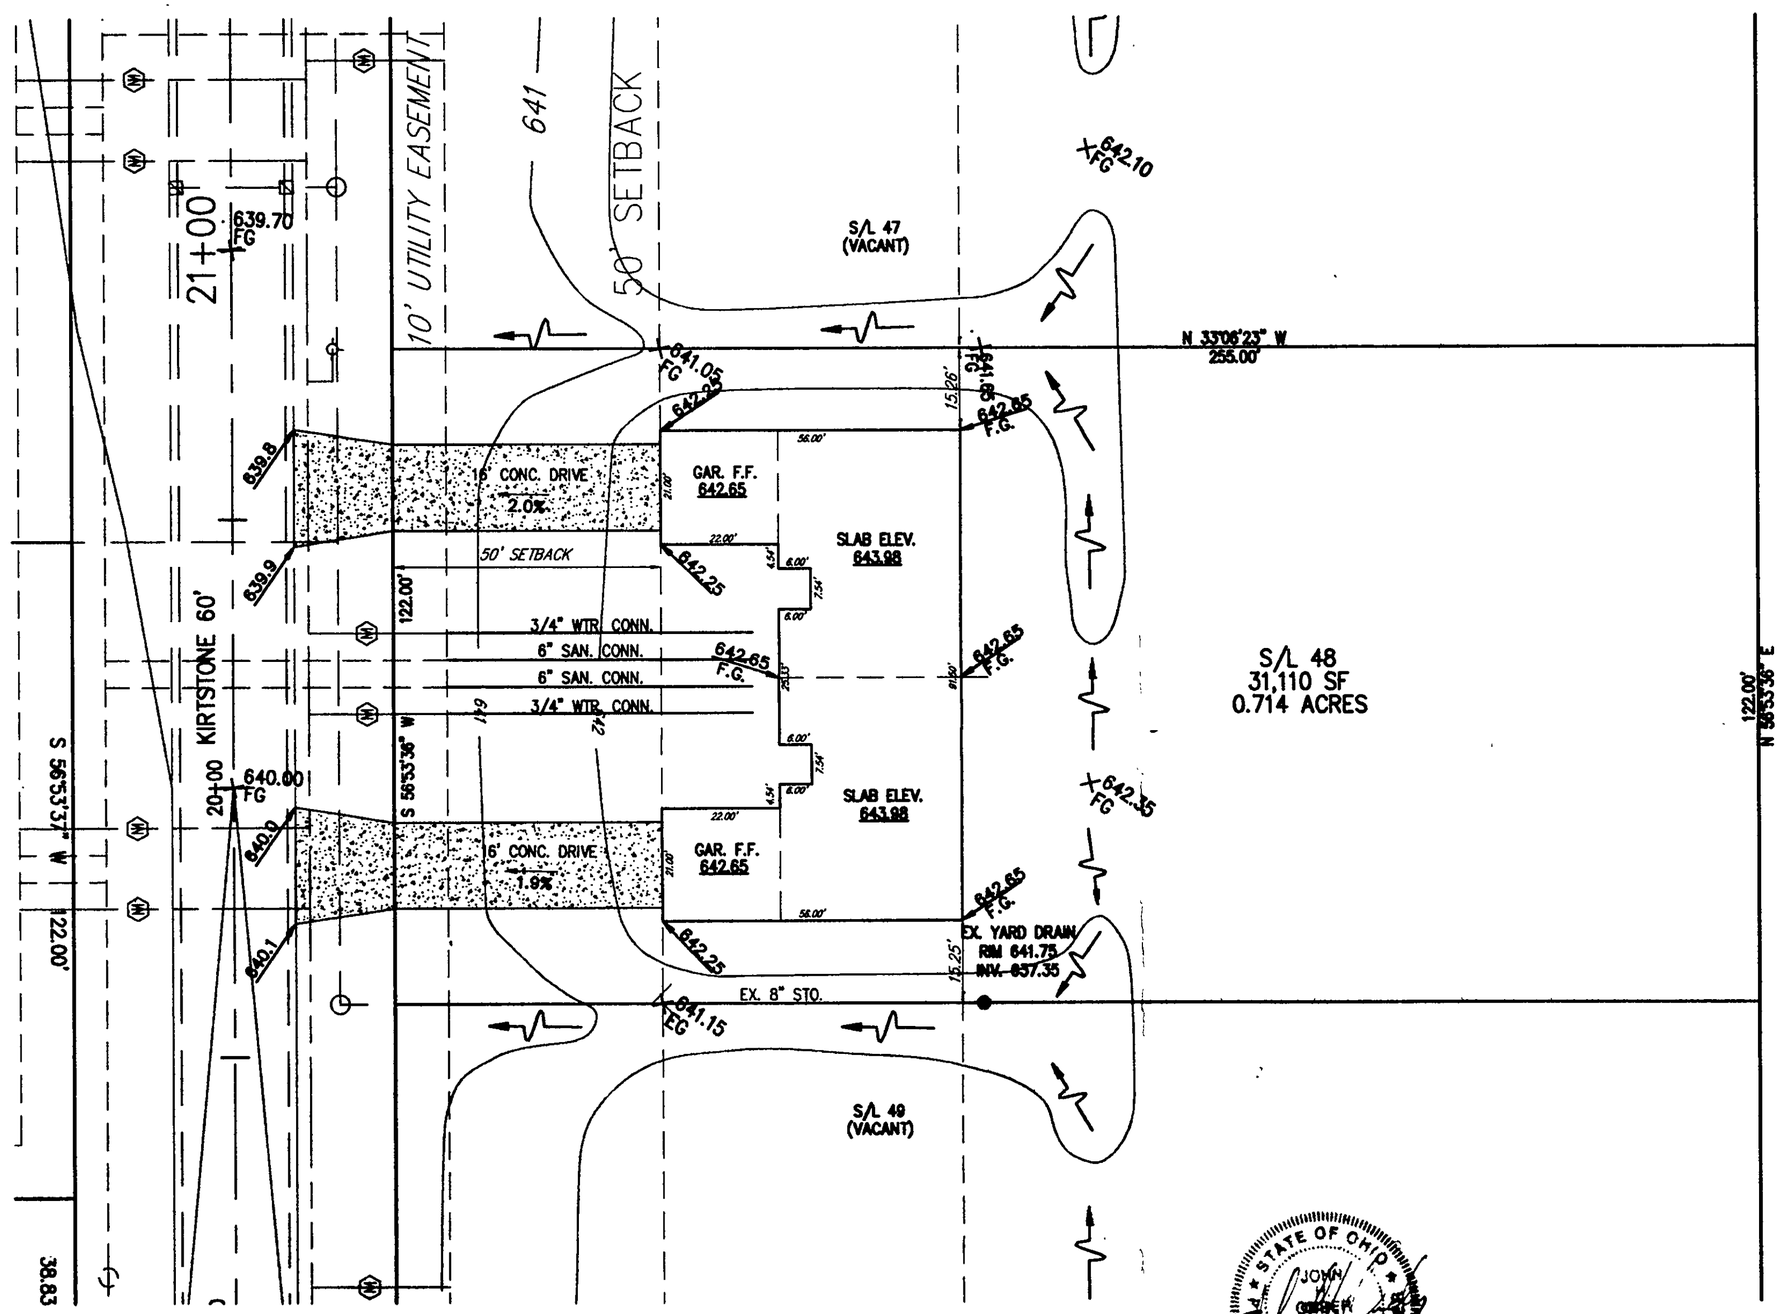

Grading Plan Approved
as shown and/or noted
THOMAS P. GILLES, P.E.
Lake County Engineer
By TAM Date 9/22/99

ROOF DRAINS
SHALL DISCHARGE
TO SPLASH BLOCKS.

APPROVED
PAINESVILLE TOWNSHIP
ZONING DEPARTMENT
P1990305

STATE OF OHIO
JOHN H. ONDER
62797
REGISTERED
PROFESSIONAL ENGINEER

BENCHMARK:

TOP OF HYDRANT EAST SIDE
OF BACON RD. ACROSS FROM
HOUSE #789, ELEV = 643.46

LEGEND

639.4 F.G.	PROPOSED GRADES
639.4 F.S.	PROPOSED SURFACES
× 641.70 N.P.	EXISTING GRADES
—641—	EXISTING CONTOURS
—639—	PROPOSED CONTOURS

CERTIFICATION

I HEREBY CERTIFY THAT THIS PLAT WAS PREPARED BY ME AND IS CORRECT TO THE BEST OF MY KNOWLEDGE AND BELIEF.

BY: _____
JOHN H. ONDER, P.E. NO. 62797

SITE PLAN for: EDWARD H. TRESGER, INC.
8100 DEEPWOOD BLVD. MENTOR, OHIO 44060
BEING SUBLOT NO. 48 IN THE PINES SUBDIVISION NO. 5 IN PAINESVILLE TOWNSHIP, OHIO.

DATE DEC. 1998
SCALE 1"=20'
DRAWN BY B.R.S.
CH'KD BY M.W.C.
F.B.# PG.

CT Consultants, Inc.
Engineers • Architects • Planners
Willoughby • Mentor • Columbus • North Canton • Youngstown

SHEET 1 OF 1
CONTRACT NO. 94290

COPYRIGHT – DATE: 07-22-99 09:31 , CT CONSULTANTS, INC. H:\CT\94290\SDSK\PHASE5\condosp.dwg