LEGEND:

- IRON PIN OR PIPE FOUND OR SET
- EXISTING ELEVATION
- PROPOSED ELEVATION
- PROPOSED FLOW

T.B.M. ELEVATION 616.70
~~TOP OF HYDRANT~~ AT RIM OF SAN. M.H. 161' SO. OF SO. P/L
FINISH FLOOR 618.1± BSMT. FLOOR 609.43±
TOP FOOTER 609.1± GARAGE FLOOR 616.1±
SAN. CONN. 607.1± STM. CONN. SUMP PUMP NEEDED
AS BUILT FINISH FLOOR
AS BUILT GARAGE FLOOR
AS BUILT BASEMENT FLOOR

PLOT PLAN FOR SUBLOT

PERMANENT PARCEL No. 11A-66E
STREET ADDRESS MEIGS AVE
IN THE _____ SUBDIVISION
IN THE CITY OF PAINSVILLE TWP, LAKE COUNTY, OHIO
PREPARED FOR
DATE 3-20-92 SCALE 1" = 30'
AS BUILT DATE
AS BUILT ELEVATIONS
SIDEWALKS AND APRONS (6" THICK AT DRIVEWAYS)
PROPOSED SWALES

SCHADE SURVEYING COMPANY 951-6454
92-805-3 FB 53 -

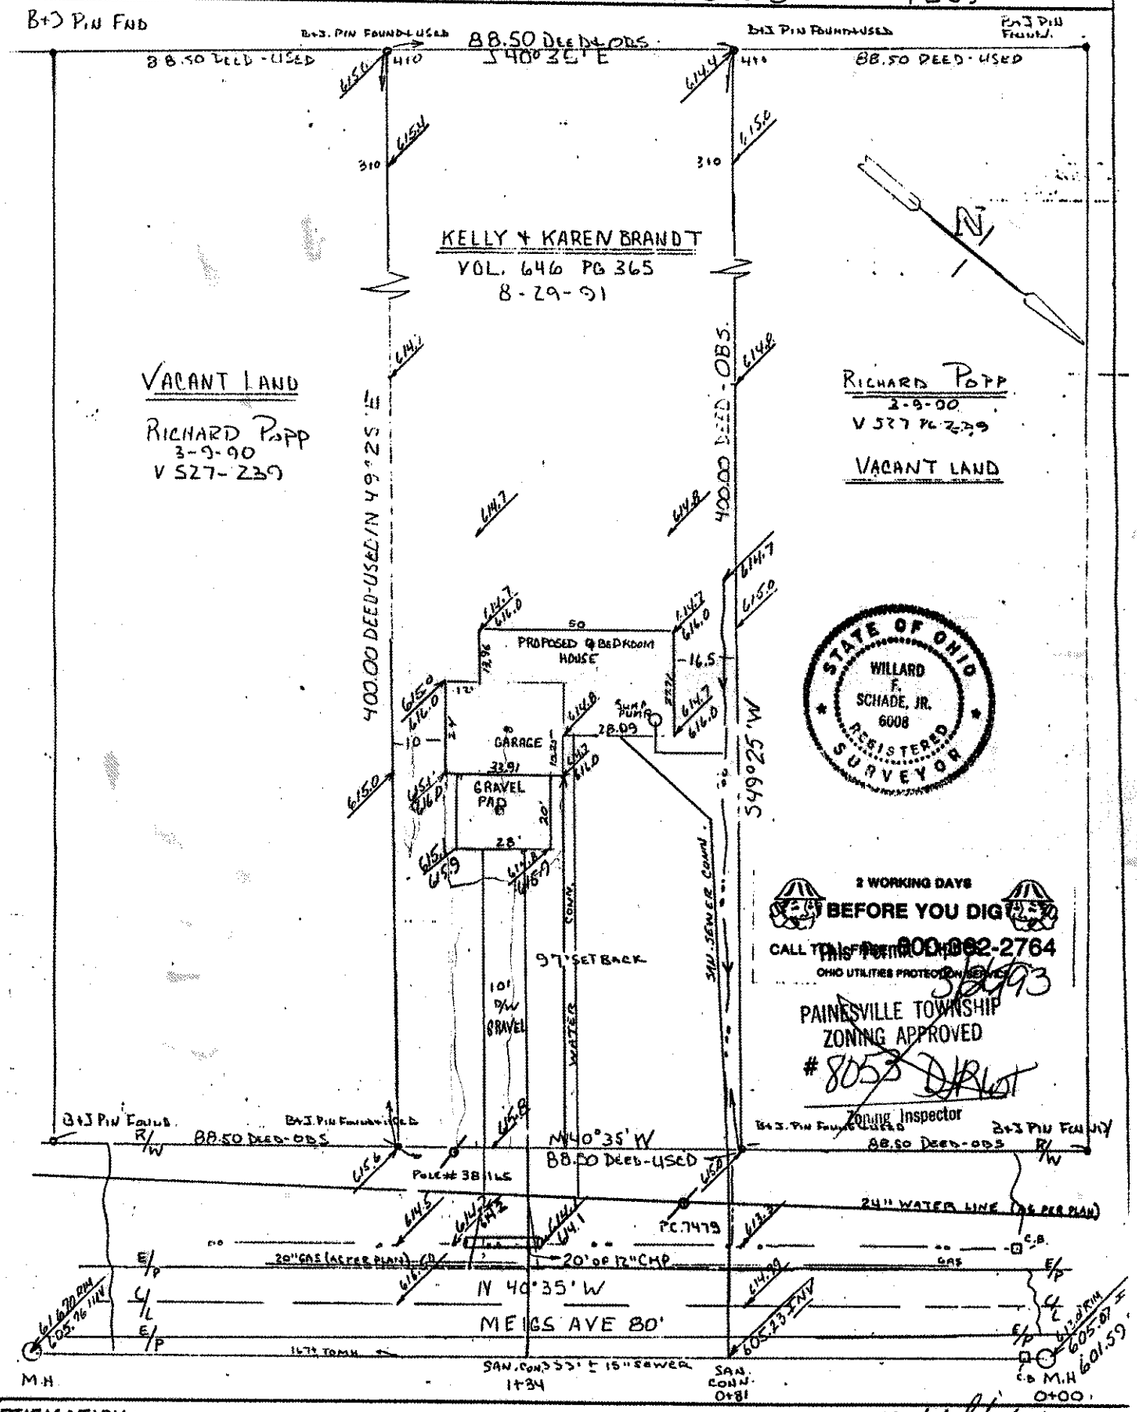

CERTIFICATION: DIMENSIONS ARE EXPRESSED IN FEET AND DECIMAL PARTS THERE OF MONUMENTS ARE AT POINTS SHOWN AND ARE CERTIFIED CORRECT

WILLARD F. SCHADE REG. SURVEYOR 6008

Grading Plan Approved
as shown and/or noted
THOMAS P. GILLES, P.E.
Lake County Engineer
By GJH Date 7-12-93

APPROVED
PAINESVILLE TOWNSHIP
ZONING DEPARTMENT
#8416 DPLOT
4/27/93