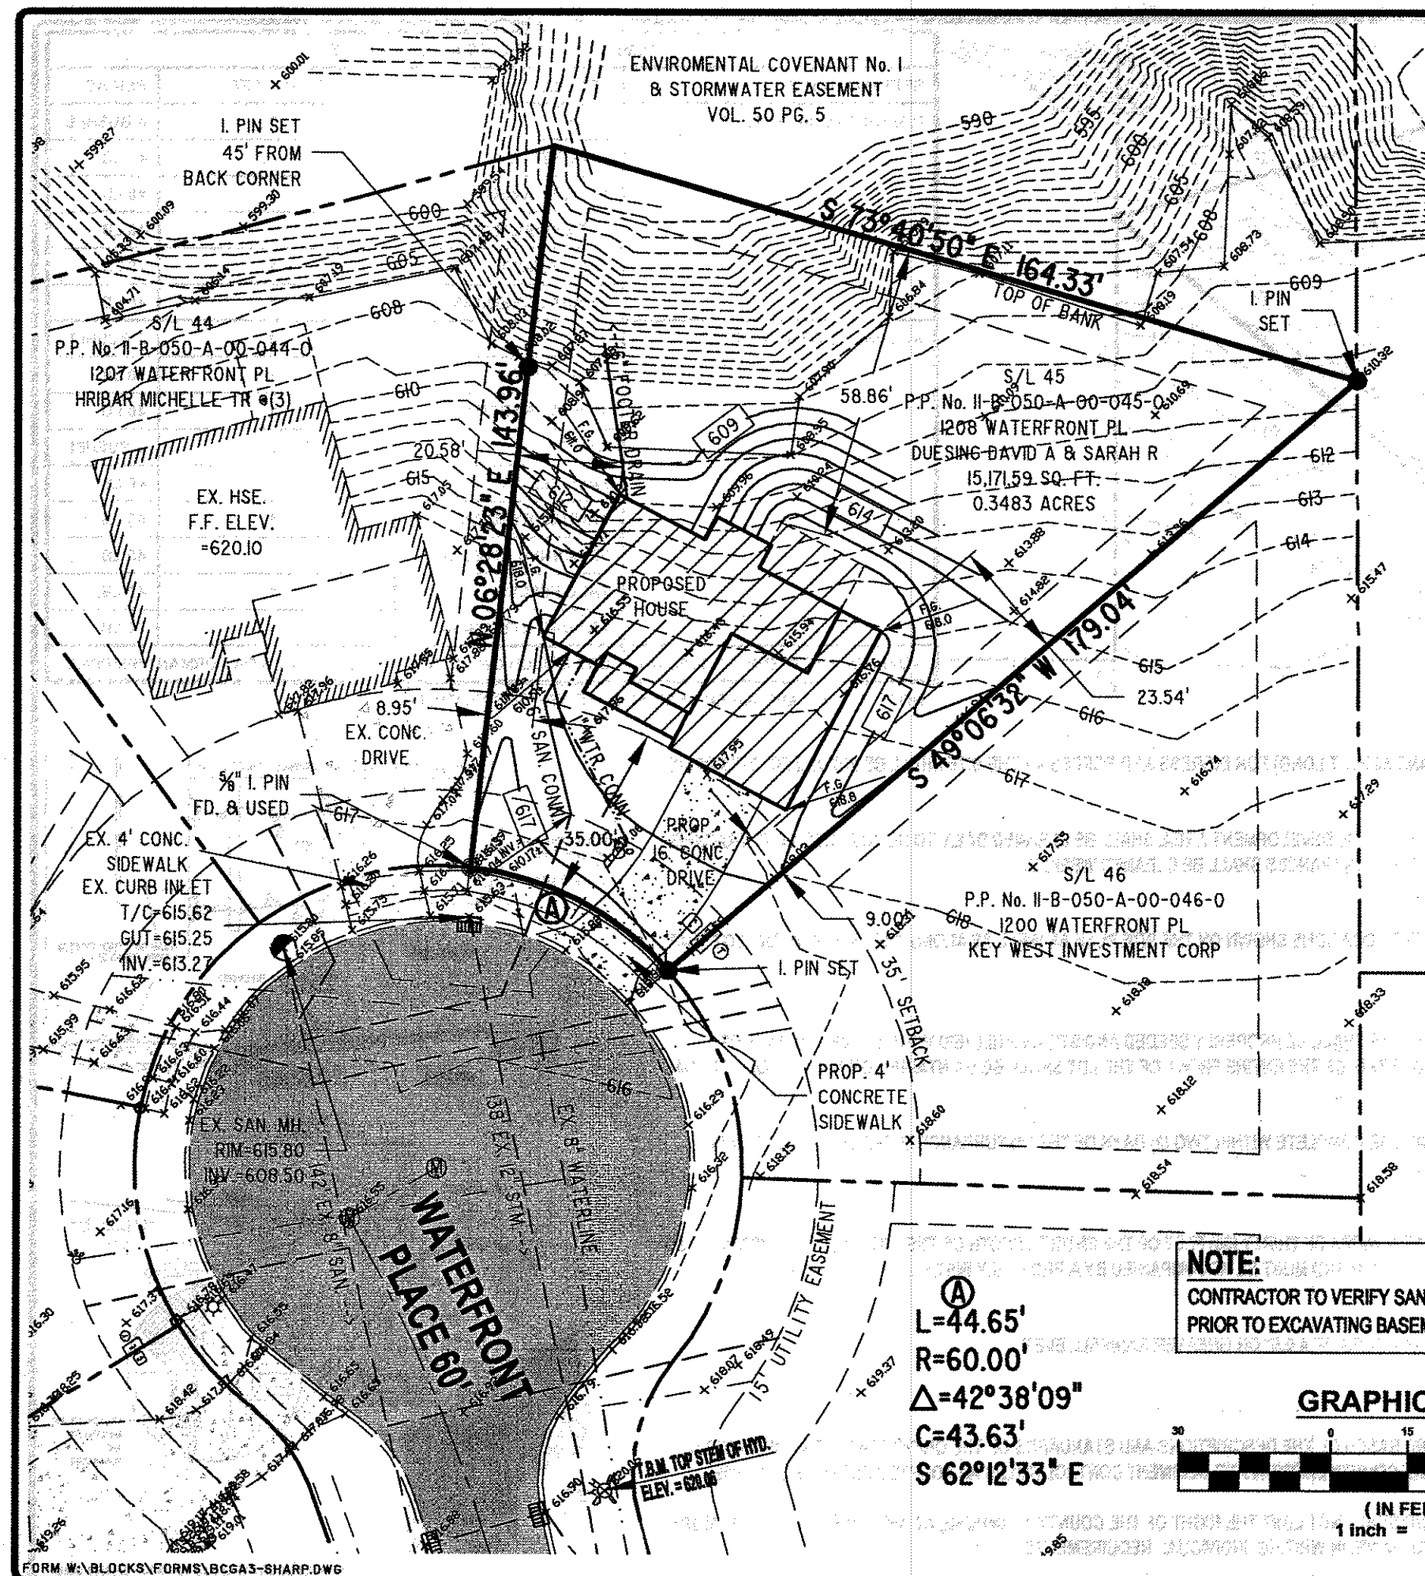

Barrington CONSULTING GROUP, INC.

Stormwater Management Plan
Approved as shown and/or noted
JAMES R. GILLS, P.E.
County Drainage Engineer
By J.S. Date 1/3/2012

GENERAL NOTES:

1. BENCHMARK - TOP STEM OF EXISTING FIRE HYDRANT LOCATED IN FRONT SUBLOT 47, ELEVATION = 620.06.
2. DRIVEWAY APRON TO BE 6" THICK CONCRETE.
3. ALL DOWNSPOUTS TO BE OUTLETTED TO SPLASH BLOCKS.
4. CONTRACTOR RESPONSIBLE FOR CONTACTING THE OHIO UTILITY PROTECTION SERVICE (1.800.362.2764) AND ALL UTILITY COMPANIES A MINIMUM OF 48 HOURS PRIOR TO CONSTRUCTION.
5. THE LOCATION BOTH HORIZONTAL AND VERTICAL OF EXISTING UNDERGROUND UTILITIES SHOWN HEREON, HAVE BEEN OBTAINED BY A DILIGENT AND COMPREHENSIVE SEARCH OF AVAILABLE RECORDS. VERIFICATION BY FIELD OBSERVATION HAS BEEN CONDUCTED WHERE PRACTICAL, HOWEVER, BARRINGTON CONSULTING GROUP, INC. DOES NOT GUARANTEE THE COMPLETENESS, NOR ACCURACY THEREOF.
6. CONTRACTOR SHALL VERIFY ELEVATIONS OF LATERAL INVERTS IN THE FIELD PRIOR TO FOUNDATION EXCAVATION.
7. SEE SHEET 2 FOR EROSION AND SEDIMENT-CONTROL PLAN
8. SEE SHEET 2 FOR SEEDING INFORMATION

CERTIFICATION :

"I THE UNDERSIGNED HEREBY CERTIFIES THAT THIS TOPOGRAPHY INDICATED BY 1 FOOT CONTOURS AND ELEVATION SHOWN HEREON REPRESENTS AN ACTUAL SURVEY MADE BY ME ON THE 7th DAY OF DECEMBER, 2011 AND THE ELEVATIONS WERE TAKEN AT AN APPROPRIATE INTERVAL AND AS OF THAT DAY THEY EXISTED AS INDICATED HEREON.

"I HEREBY CERTIFY THAT THIS PLAN WAS PREPARED BY ME AND IS CORRECT TO THE BEST OF MY KNOWLEDGE AND BELIEF"

12/22/2011

DAVID W. NOVAK, P.S. No. 7507

CERT-LDWG

HOUSE DETAIL:

SCALE 1" = 20'

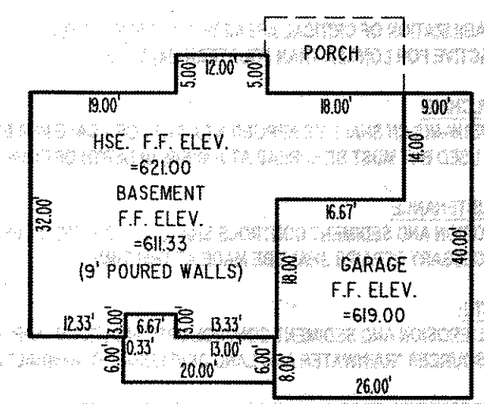

Ⓐ
L=44.65'
R=60.00'
Δ=42°38'09"
C=43.63'
S 62°12'33" E

NOTE:

CONTRACTOR TO VERIFY SANITARY LATERAL DEPTH PRIOR TO EXCAVATING BASEMENT

GRAPHIC SCALE

30 0 15 30 60

(IN FEET)
1 inch = 30 ft.

FORM W:\BLOCKS\FORMS\BCGA3-SHARP.DWG

11107-045

REVISIONS	BY

Barrington
CONSULTING GROUP, INC.
9114 TYLER BLVD., MENTOR, OHIO 44060
PHONE 440.205.1260 FAX 440.205.1262
www.BarringtonCGI.com

STATE OF OHIO
DAVID W. NOVAK
S-7507
REGISTERED
SURVEYOR

SITE PLAN

1206 WATERFRONT PL., PAINESVILLE TWP., OHIO 44077
NORTH SHORE ESTATES AT LAKE ERIE SHORES VOL. 50 PG. 5

PROBUILT HOMES, INC.

DRAWN WSO
CHECKED DWN
DATE DEC. 14, 2011
SCALE 1" = 30'
JOB NO. 11107-45
SHEET 1/2 OF SHEETS

W:\2011\11107\SL 045\11107-045.dwg, 12/22/2011 2:49:22 PM, Copyright Barrington Consulting Group