1416

Grading Plan Approved
as shown and/or noted
THOMAS B. GILLES, P.E.
Lake County Engineer
By JWR Date 10-5-73

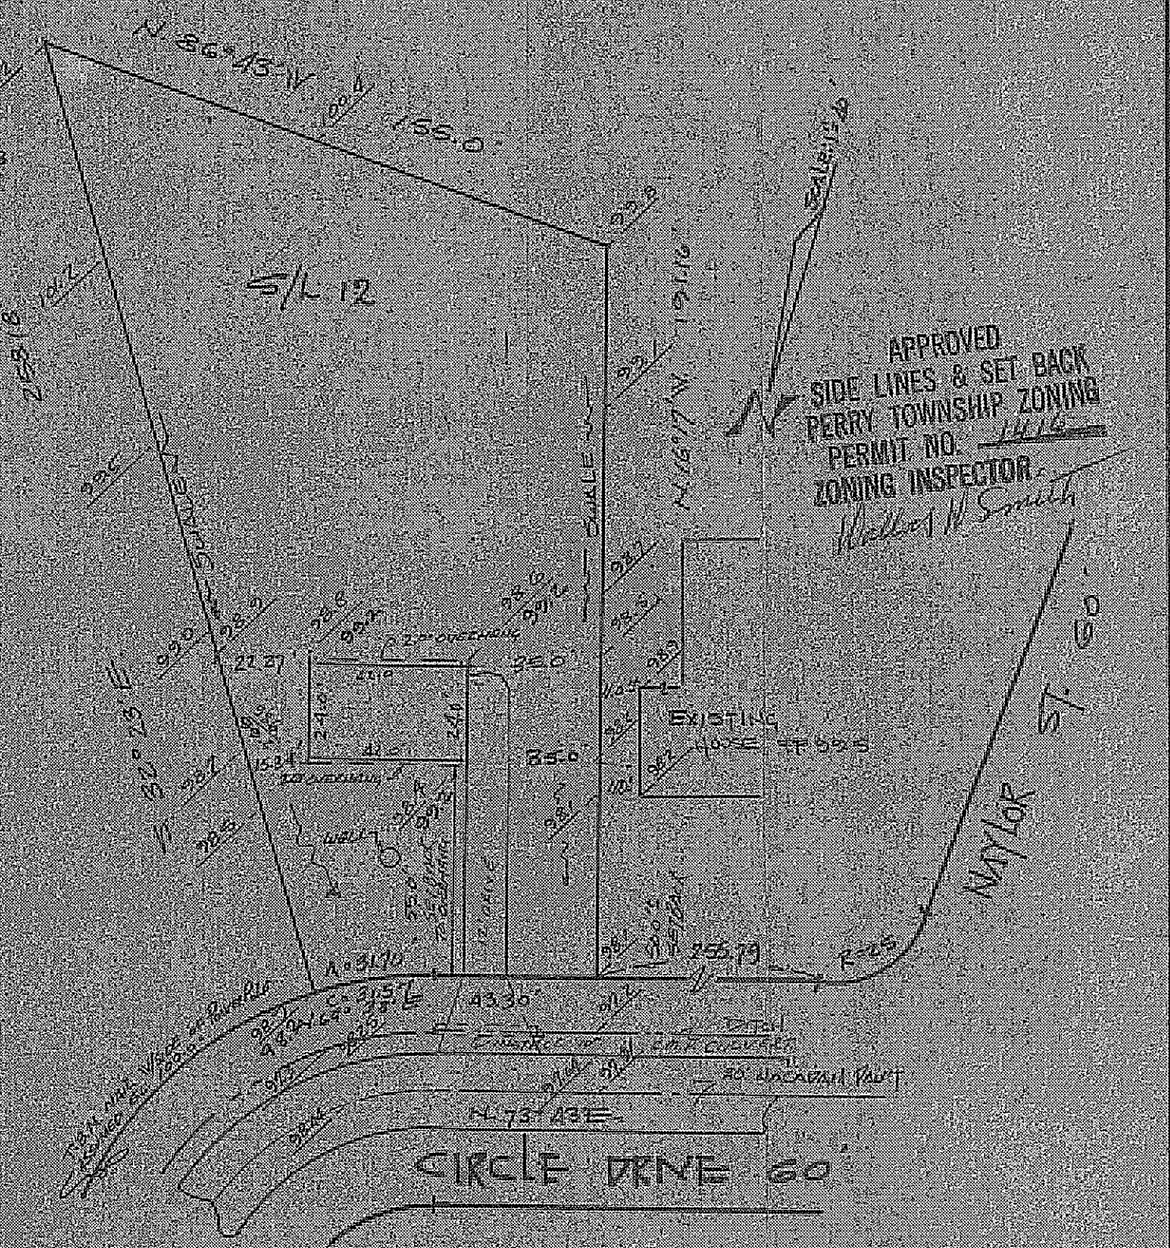


# SITE PLAN

PERRY TWP. TOWNSHIP — LAKE COUNTY, OHIO

for B.S.M. INC. CLIENT OWNER

ADDRESS STREET CITY ZIP

HARRISON AVE. EST. SUBDIVISION NAME

S-110 PLAT NO.

12 SUBLOT NO.

CIRCLE DR. STREET

LOT TRACT

VOLUME PAGE

PERM PARCEL # STREET

## LEGEND

SANITARY MANHOLE

STORM MANHOLE

INLET OR CATCH BASIN

HYDRANT

EXISTING CONTOURS

PROPOSED CONTOURS

EXIST ELEV 100.0 / 100.0 PROP ELEV

WATER VALVE (GAS)

WATER METER (GAS)

AS BUILT ELEVATION

INDICATES DIRECTION OF SURFACE DRAINAGE

## REMARKS

ALL BOUNDARY DATA SHOWN WAS OBTAINED FROM (DEEDS, RECORDED SUBDIVISION PLAT, OR OTHER PUBLIC RECORDS)

## DESIGN CERTIFICATION

THIS PLAT WAS PREPARED BY ME, AND IS CORRECT TO THE BEST OF MY KNOWLEDGE AND BELIEF.

NAME SURVEYOR REGISTRATION NO. FS#5244

## CHECK LIST

DIMENSIONS
BEARINGS
TIE TO NEAREST STREET
SUBLOT NO PARCEL NO
SURROUNDING OWNERS
BLDG DIMENSIONS FIN GR
BLDG TIES FLR GRADES
APRON TYPE WIDTH THICKNESS
SIDEWALK TYPE WIDTH THICKNESS
CULVERT TYPE DIA LENGTH

WATER MAIN SIZE LOCATION
SAN SEWER SIZE % GR LOC
SAN MH CAST ELEV INV ELEV
SAN CONN SIZE LOC DEPTH
STORM SEWER SIZE % GR LOC
STORM MH CAST ELEV INV ELEV
PAVT TYPE GRADE CURBS
GAS LINE LOC SIZE PRESSURE
SEPTIC TANK SIZE LOC
WELL LOCATION

| REVISIONS | | |
|---|---|---|
| NO | DATE | BY |
| 1 | | |
| 2 | | |
| 3 | | |
| 4 | | |
| 5 | | |

PLAN PREPARED BY
DEBEVEC-SALO & ASSOC., INC.
NAME
130 EAST JACKSON ST. PAINESVILLE
ADDRESS

| | | |
|---|---|---|
| DRAWN BY V.C.B. | SCALE 1"=40' | PHONE NO |
| CHK'D | DATE 9/12/73 | DRAWING NO 4032-12 |

## "AS BUILT" CERTIFICATION

I, HEREBY CERTIFY THAT THE CIRCLED GRADES ARE EXISTING FINISH GRADES CHECKED IN FIELD ON _____ 19__ BY SURVEYING AND ARE CORRECT TO THE BEST OF MY KNOWLEDGE AND BELIEF

Reg. No.