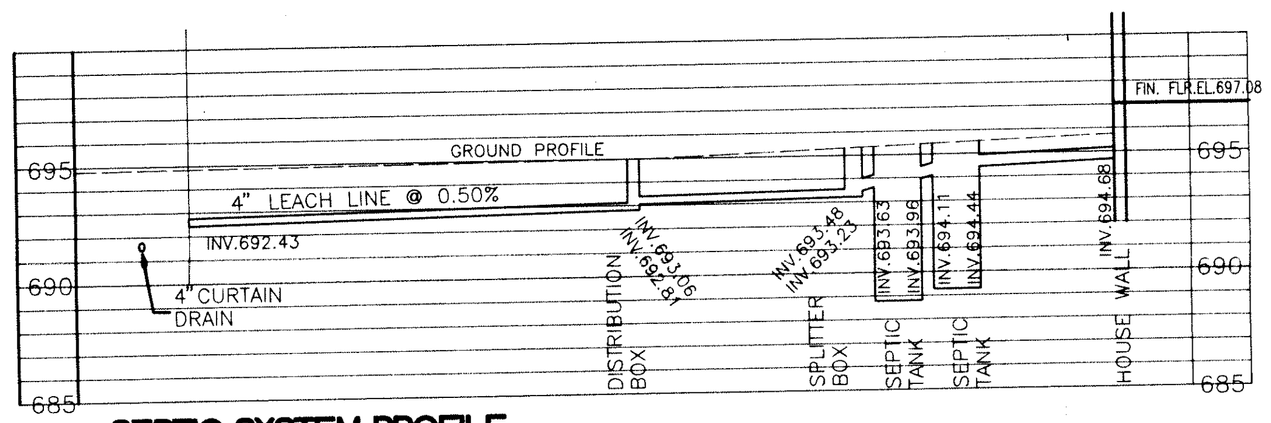

SEPTIC SYSTEM PROFILE FOR SUBLOT NO. 55

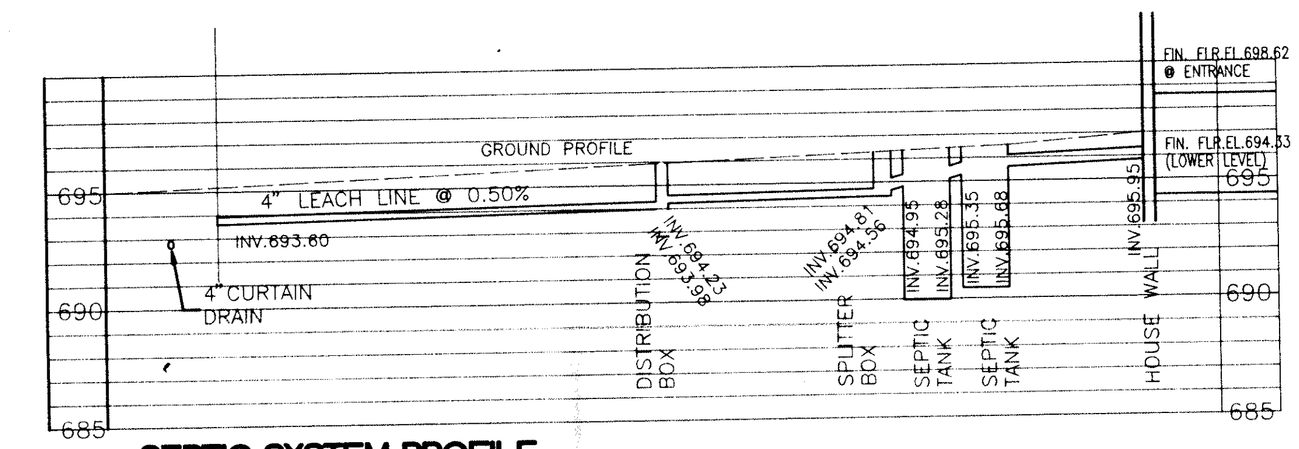

SEPTIC SYSTEM PROFILE FOR SUBLOT NO. 53

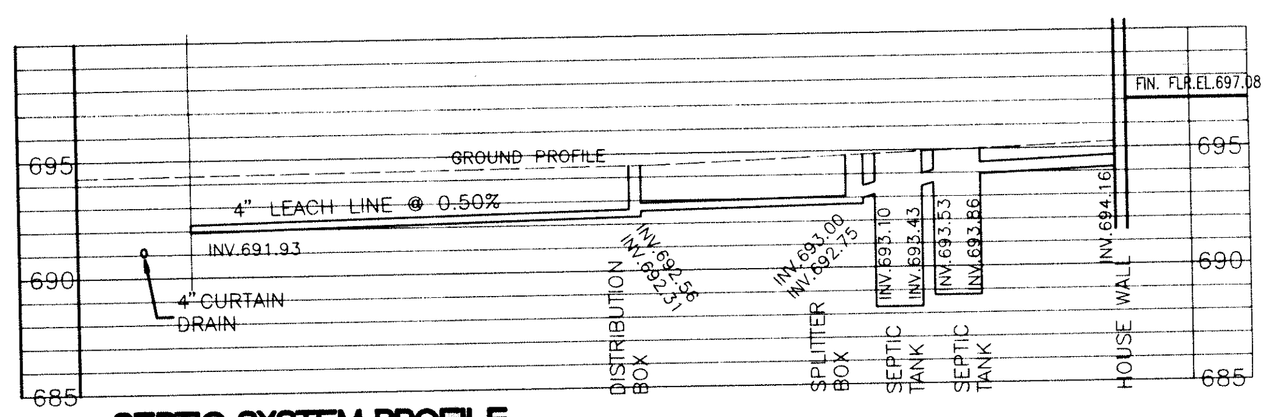

SEPTIC SYSTEM PROFILE FOR SUBLOT NO. 54

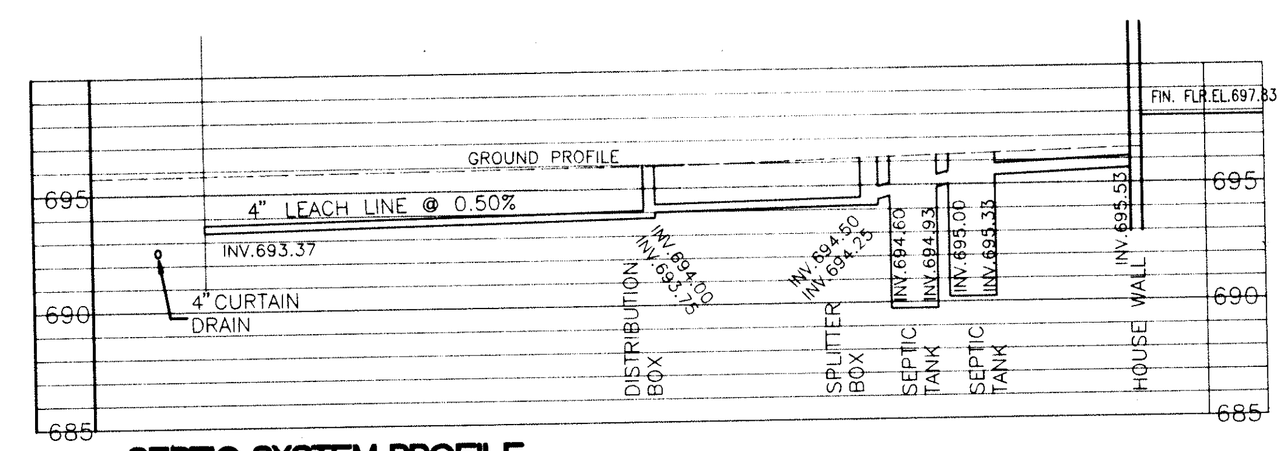

SEPTIC SYSTEM PROFILE FOR SUBLOT NO. 52

CT Consultants, Inc.
Engineers • Architects • Planners

REV. NO.	DESCRIPTION	DATE	BY	CHK'D.

PREPARED FOR

B.S.M., INC.

DATE: MAY 3, 1991
DRAWN BY: C.D.B.
CHECKED BY:
APPROVED BY:

HYDRAULIC PROFILES OF SEPTIC SYSTEMS FOR SUBLOT NOS. 52, 53, 54 & 55 IN OAKBROOK VILLAGE SUBDIVISION

SCALES:
HOR. 1" = 20'
VERT. 1" = 5'
CONTRACT No. 91-211
SHEET NO. 2 OF 2