SCALE: 1" = 20'

N

SITE PLAN
FOR
TMD IMPROVEMENT CO.
BEING A PART OF LOT No. 74 IN THE TOWNSHIP OF PERRY, LAKE COUNTY, OHIO.

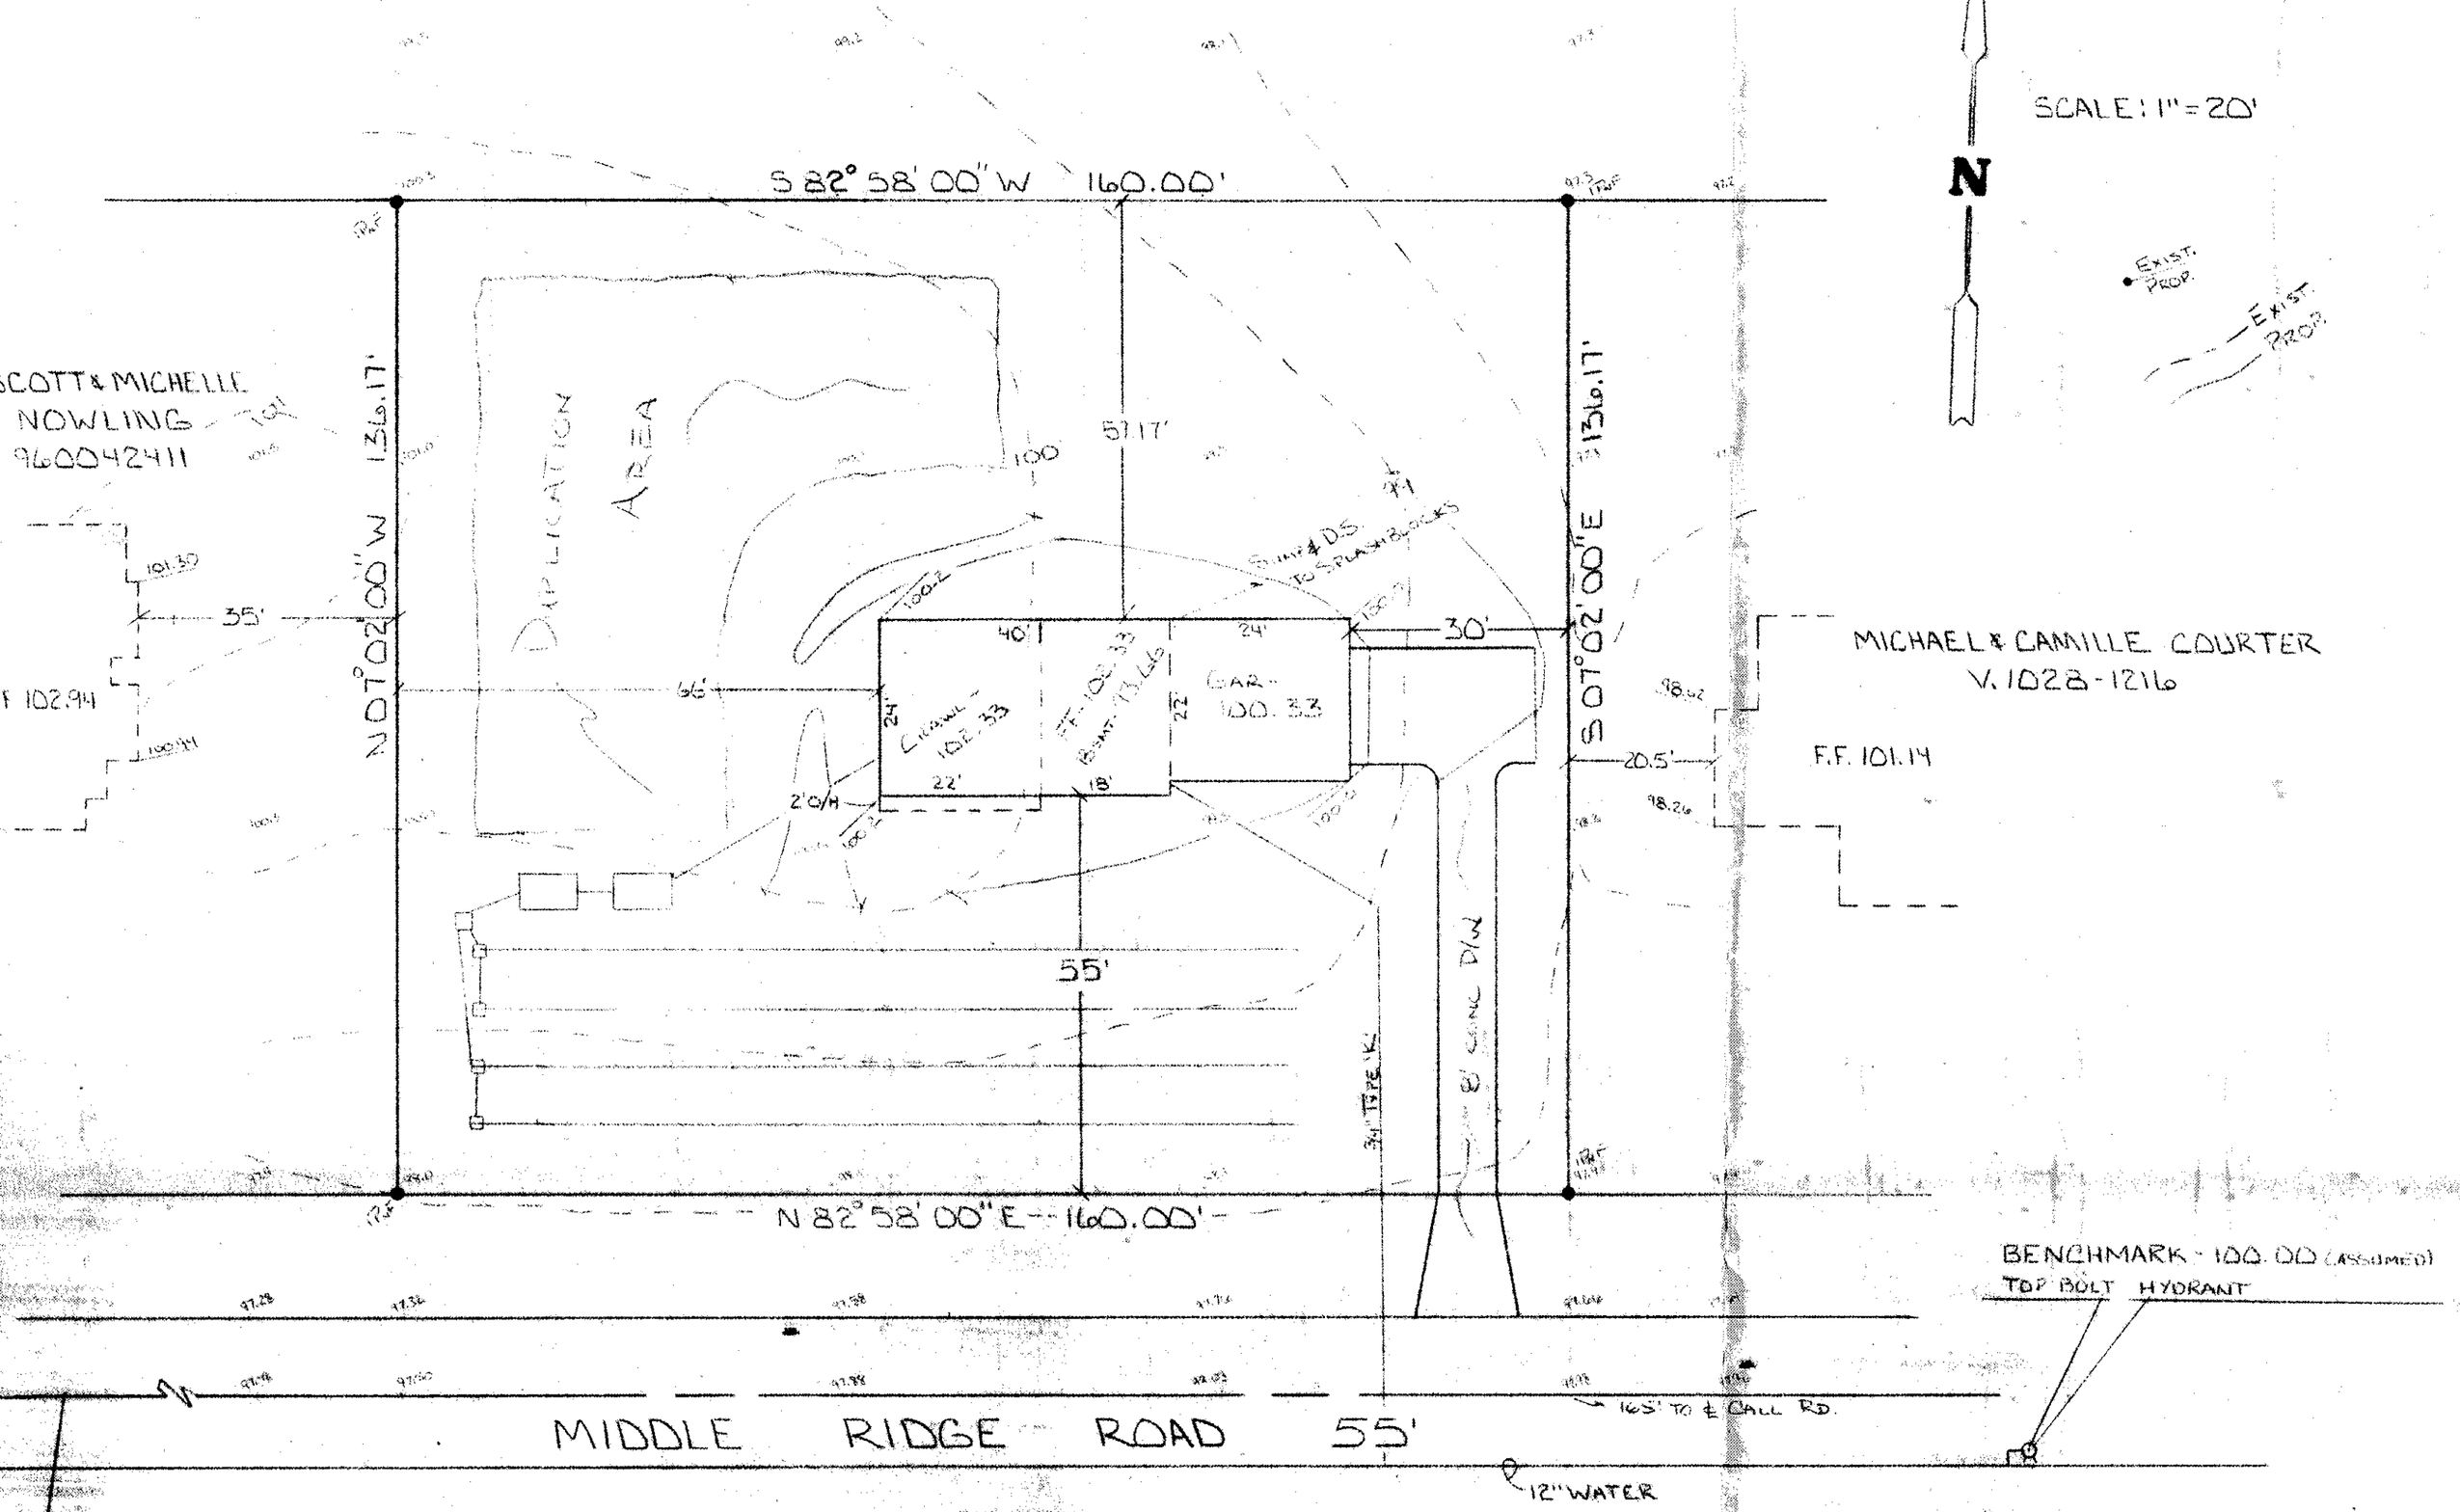

REVIEWED AND ACCEPTED
LAKE COUNTY GENERAL
HEALTH DISTRICT

Date 5/27/97 BY

SEWAGE DISPOSAL PERMIT MUST BE OBTAINED BY A LAKE COUNTY LICENSED INSTALLER BEFORE INSTALLATION IS STARTED

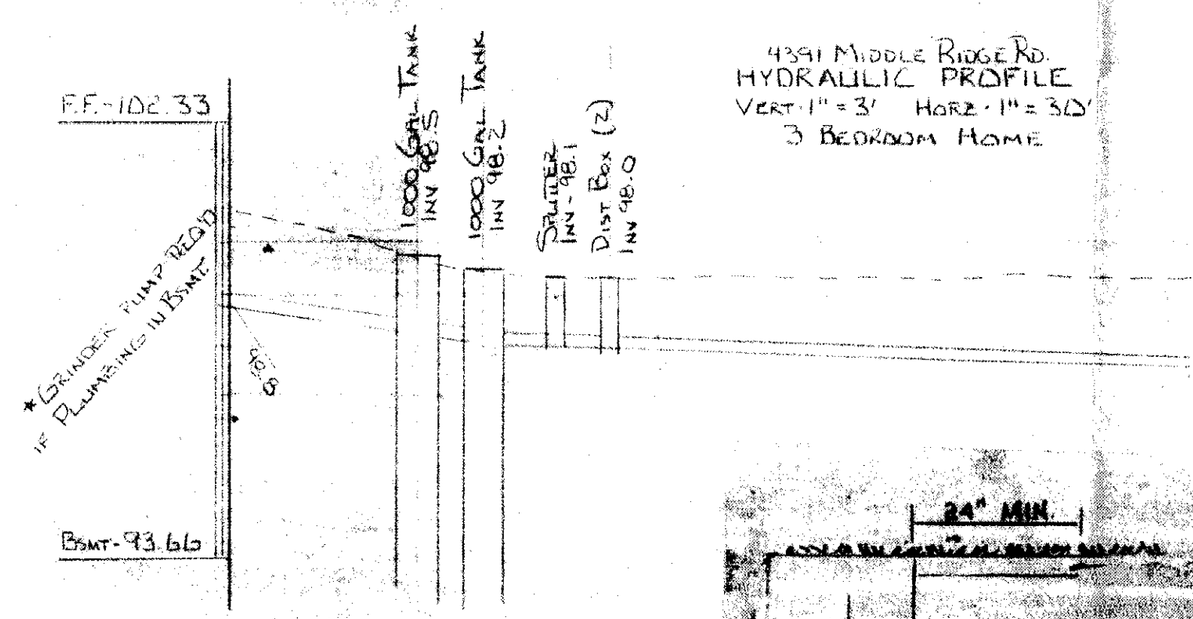

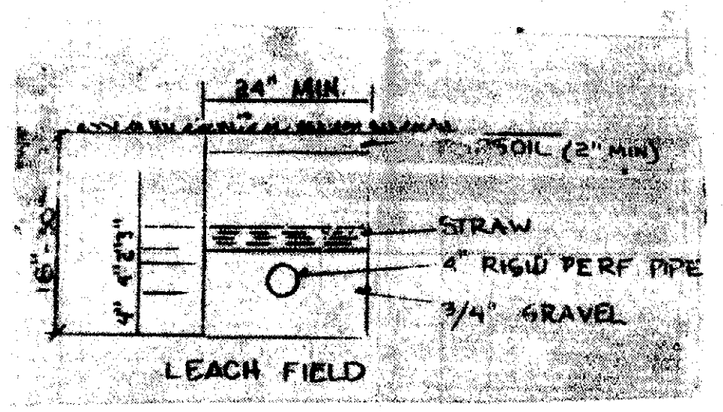

MAY 2, 1997
MAY 27, 1997

I, the undersigned hereby certify this topography, indicated by 1' contours, and elevations shown hereon represent an actual field survey by me on APRIL 10, 1997 and that the were taken at appropriate intervals and that as of that date they existed as indicated hereon.

J. M. Coffman PS

Grading Plan Approved
as shown and/or noted
THOMAS P. GILLES, P.E.
Lake County Engineer

By bJA Date 5-28-97

3' Minimum Asphalt apron

VILLAGE SURVEYING CO.
P.O. BOX 1096, FAIRPORT HARBOR, OHIO 44077
(216) 357-1359